






Proposed Front Elevation
Scale 1:100

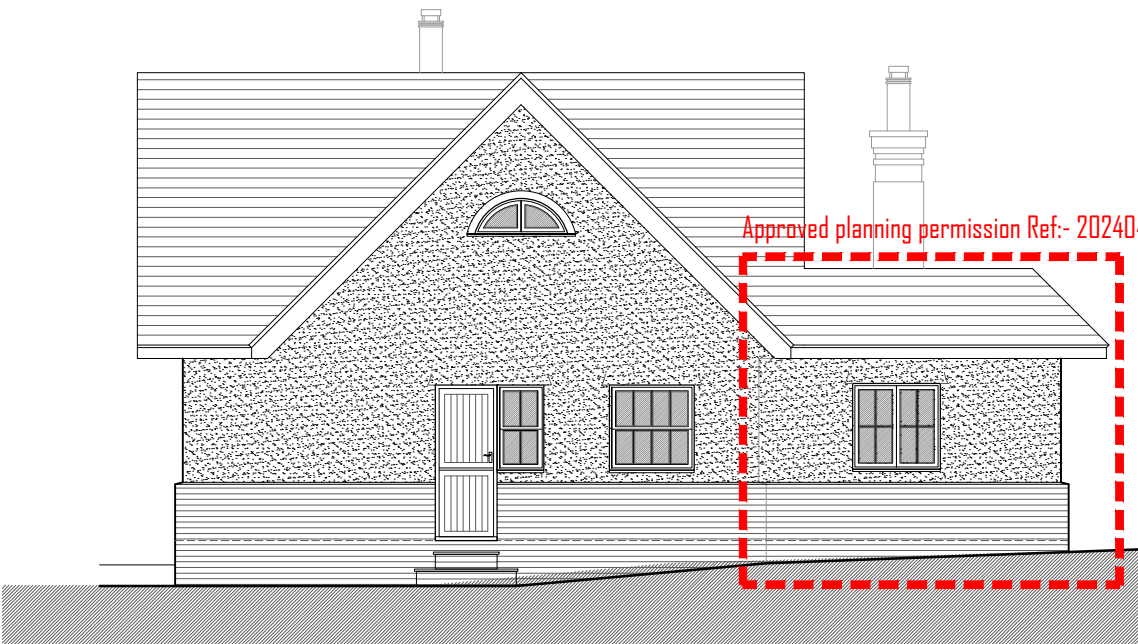


Proposed Side Elevation
Scale 1:100

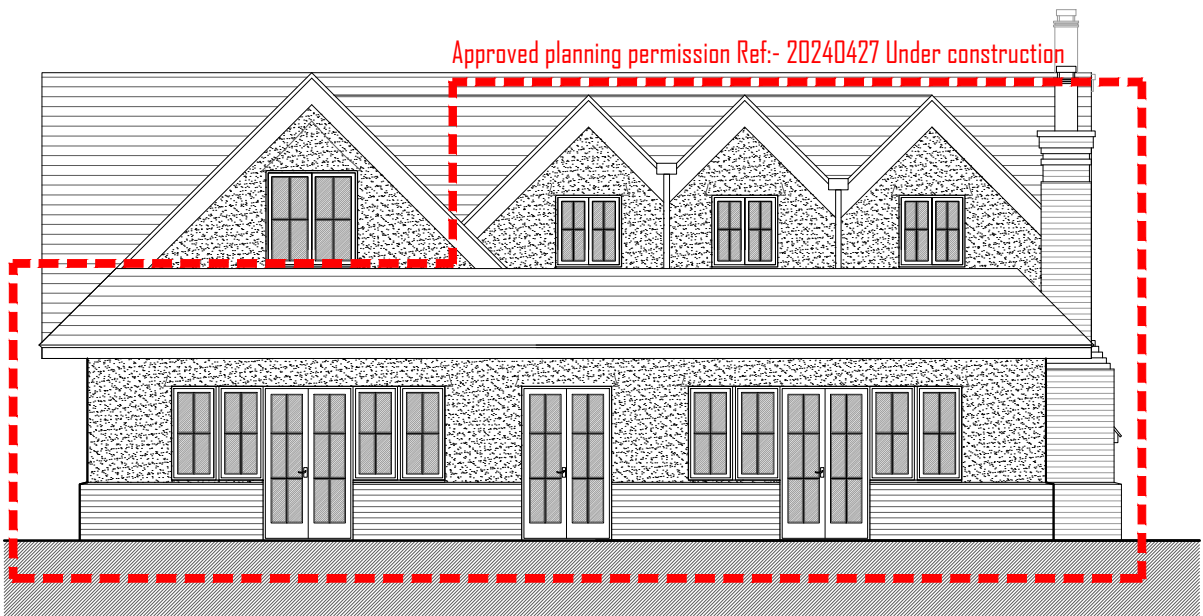


Proposed Rear Elevation
Scale 1:100

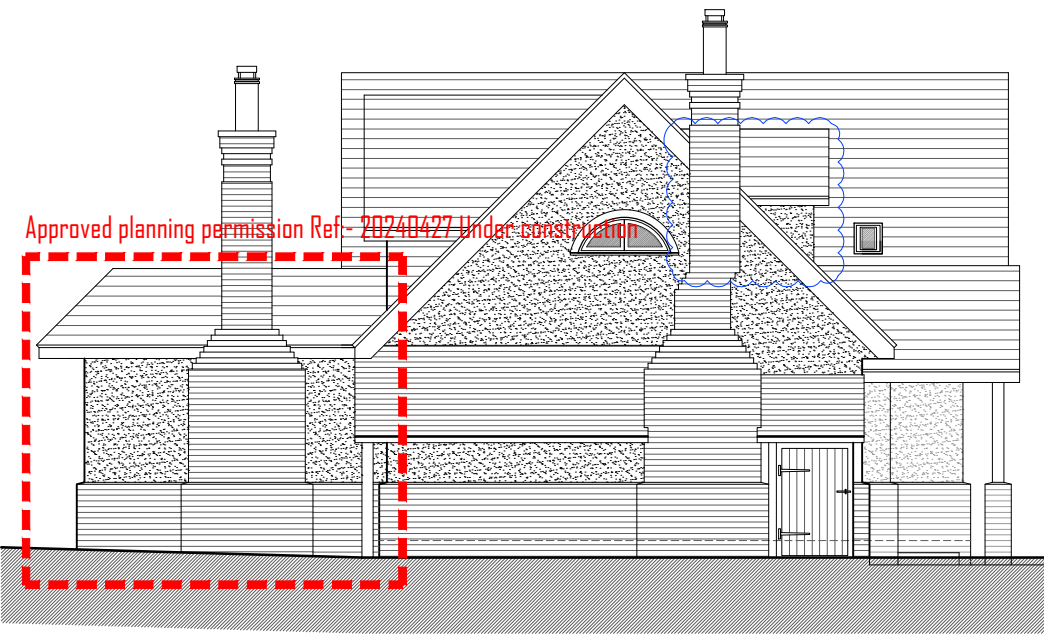


Proposed Side Elevation
Scale 1:100

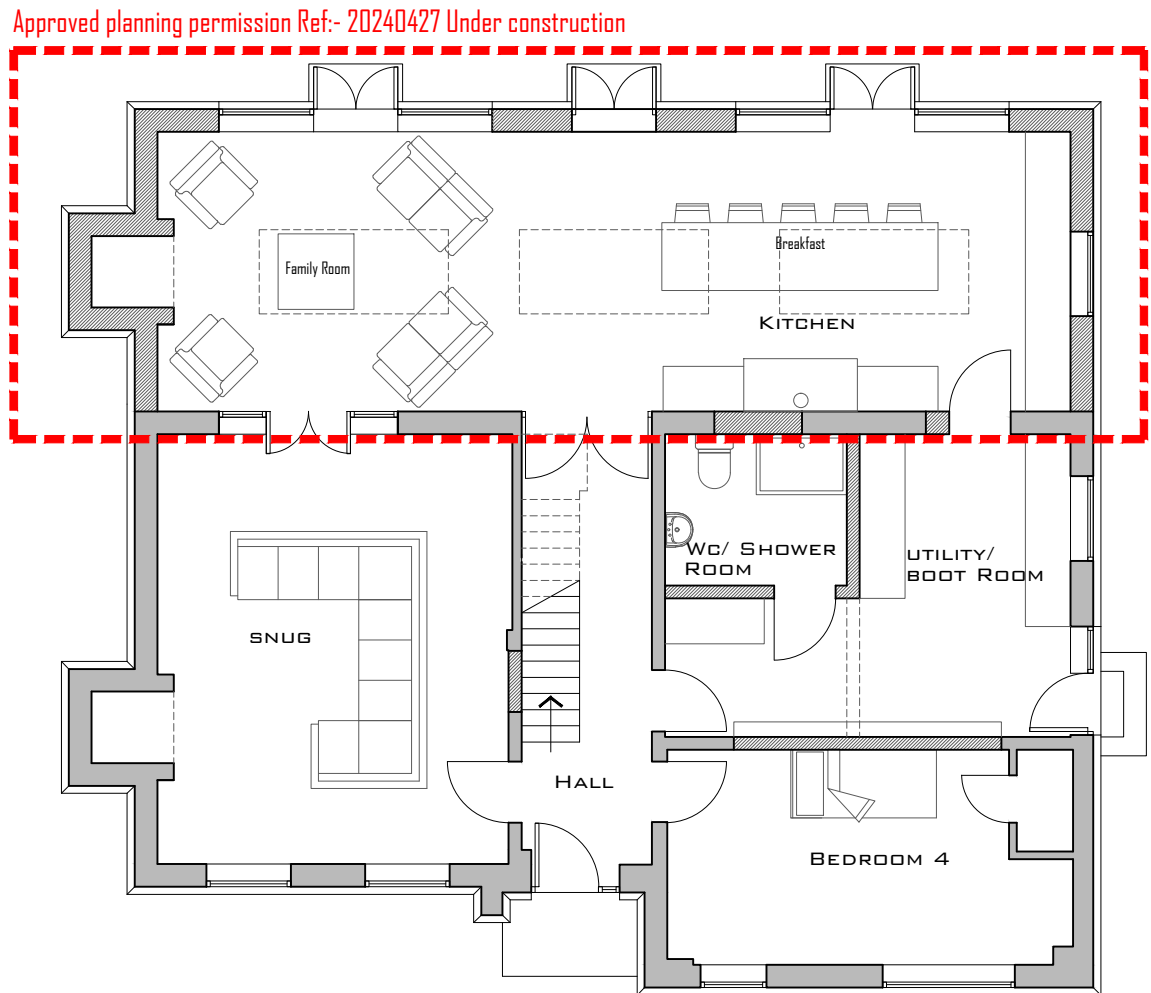


Proposed Ground Floor Plan
Scale 1:100

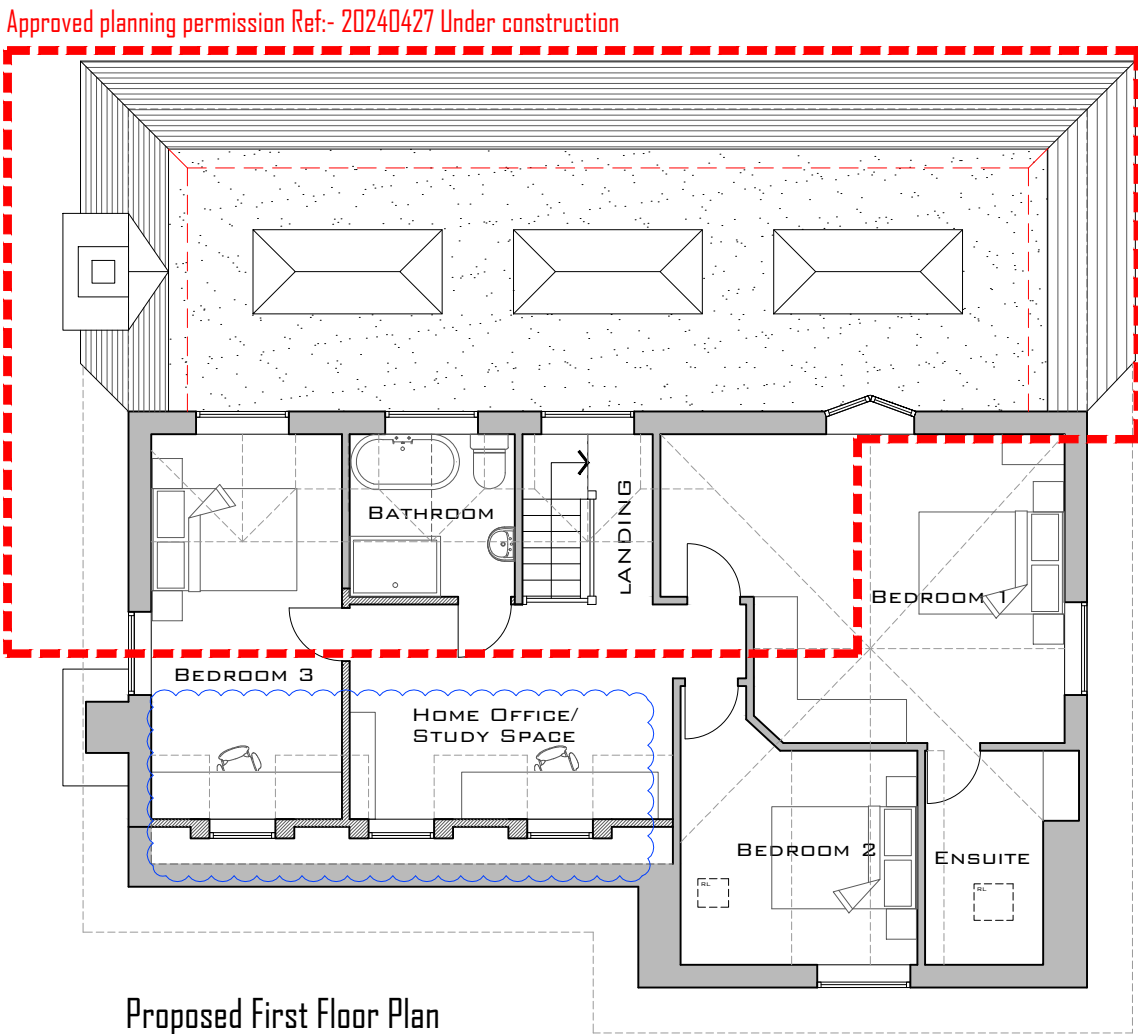


Proposed First Floor Plan
Scale 1:100

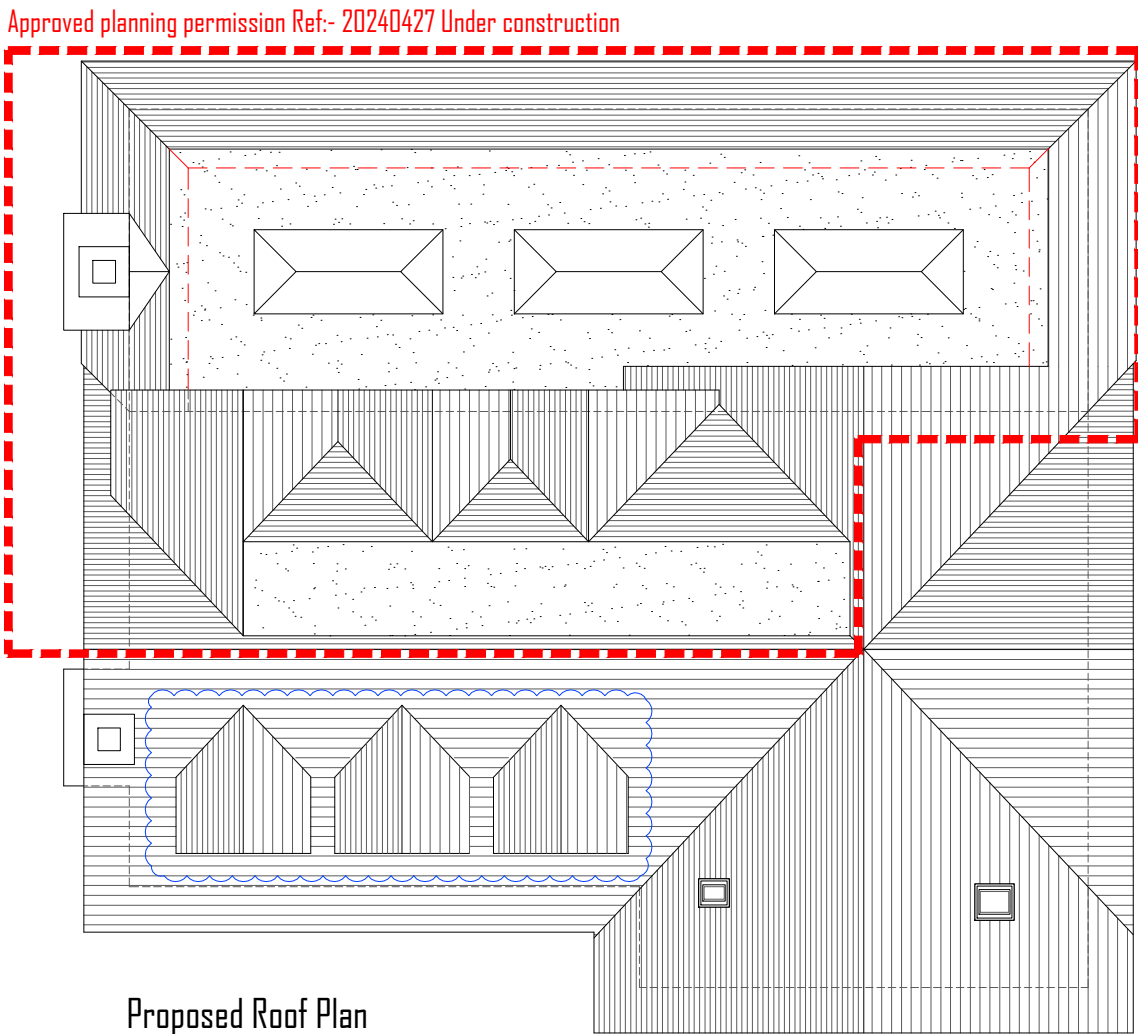

Proposed Roof Plan
Scale 1:100

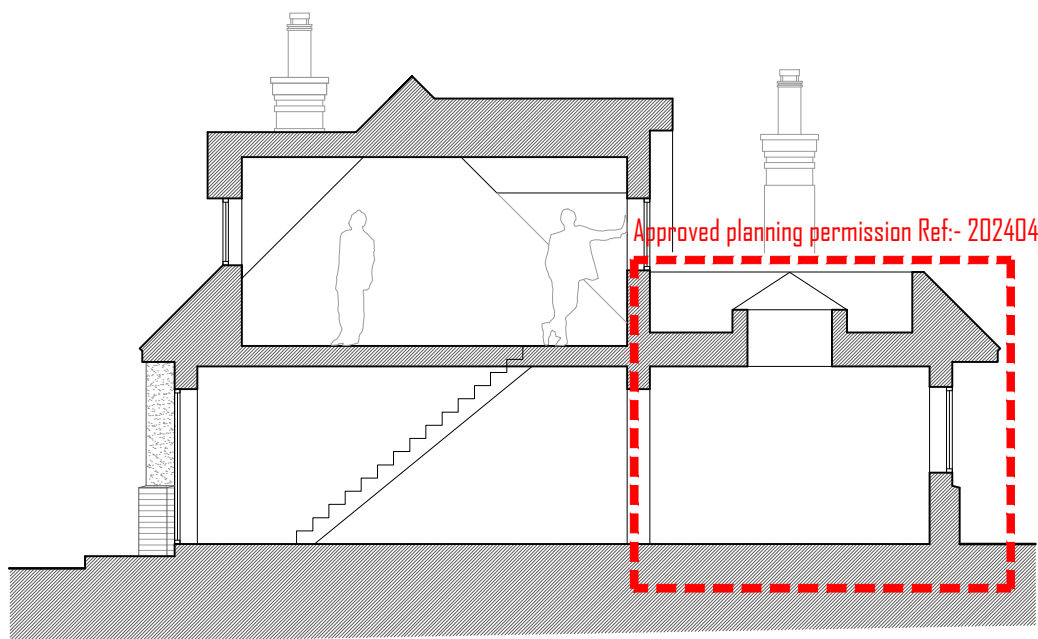

Proposed Indicative Section
Scale 1:100

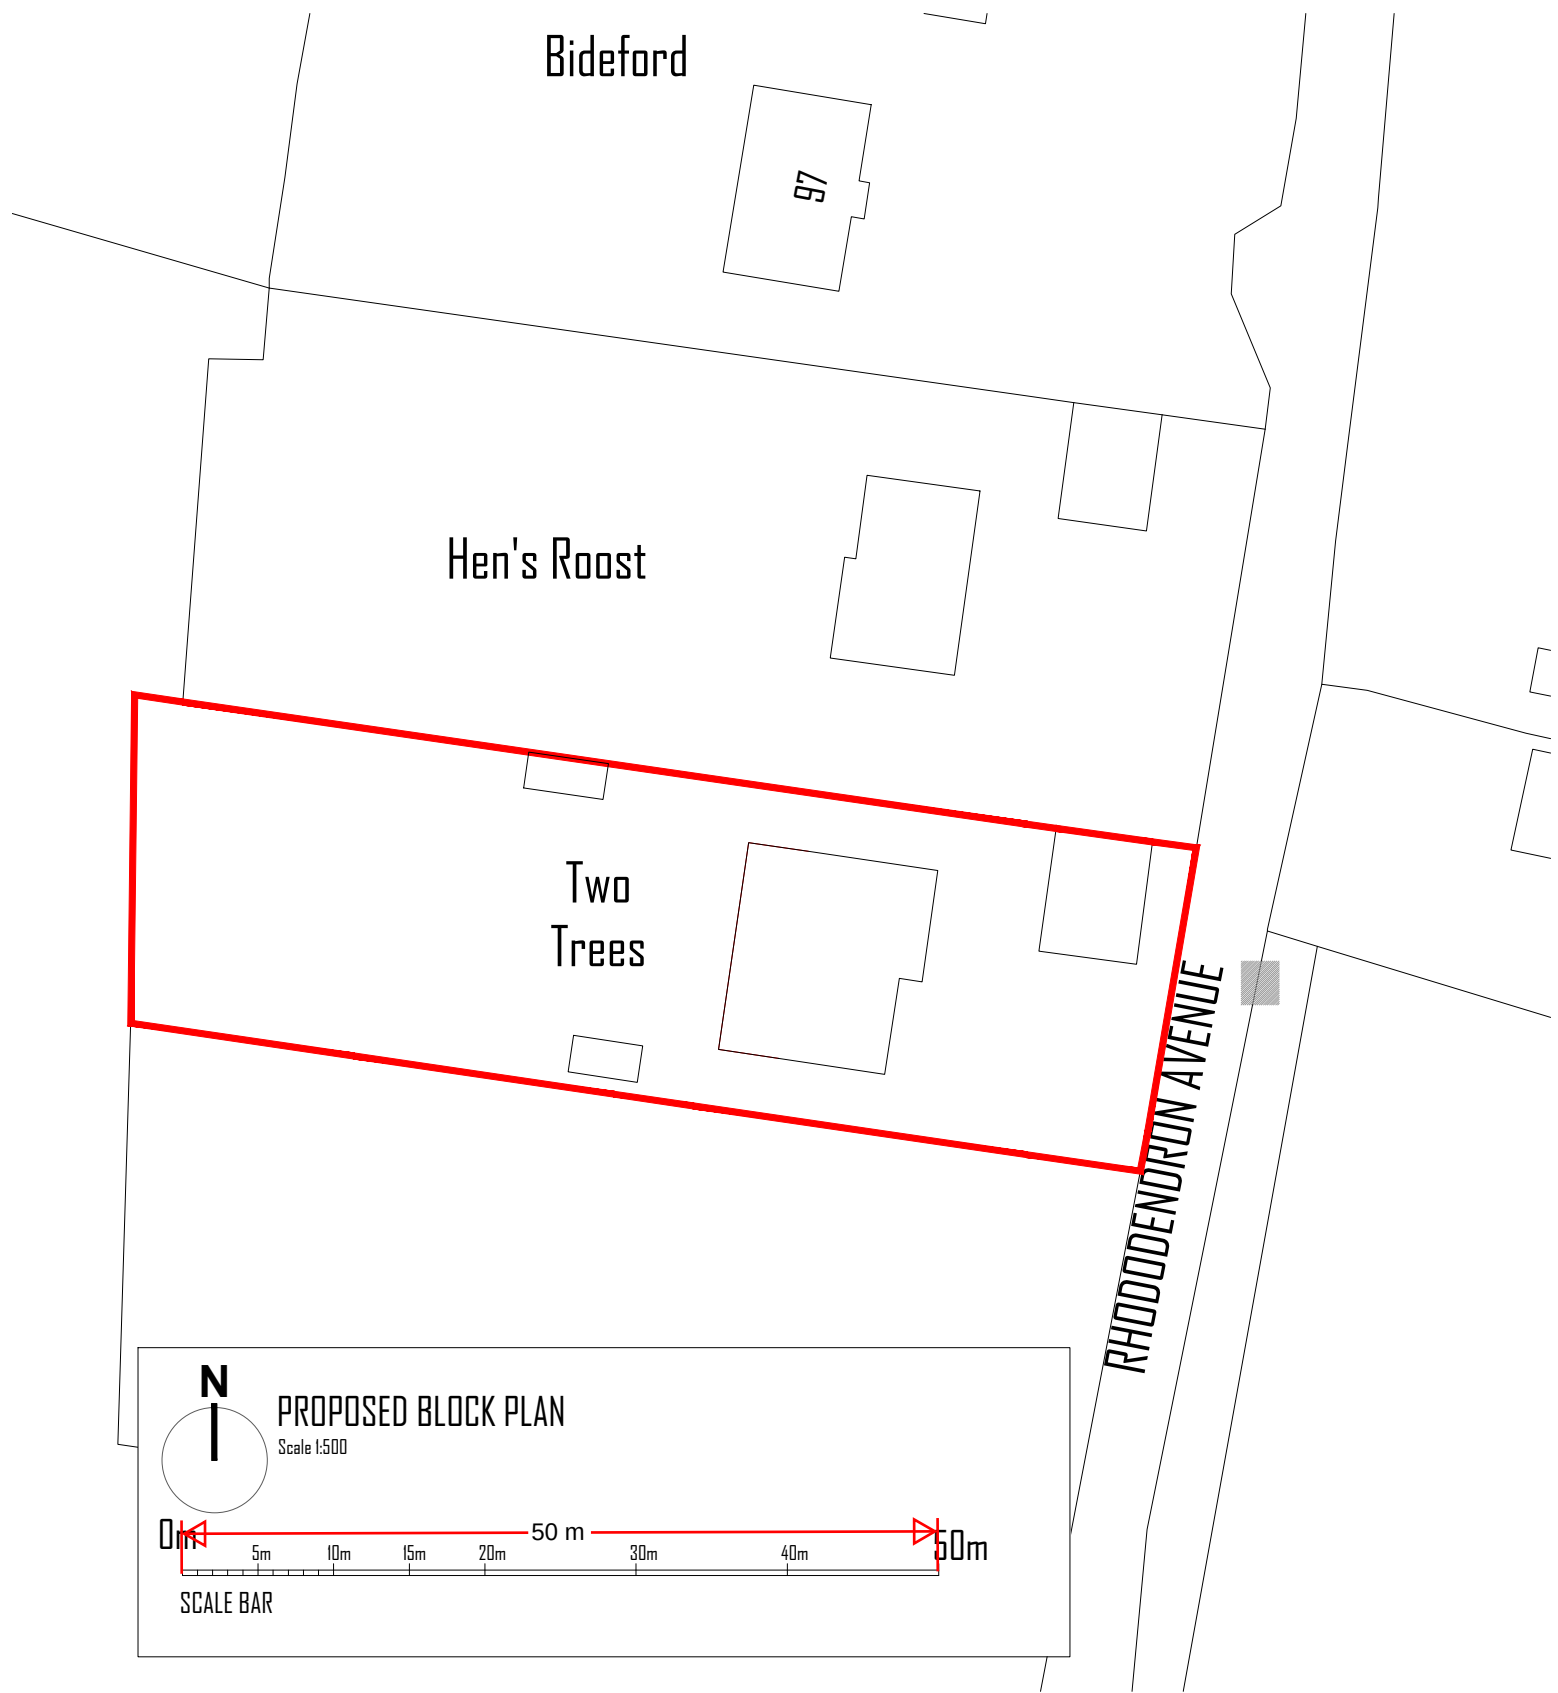

PROPOSED BLOCK PLAN
Scale 1:500

C	27.06.25	Dormers added to first floor replacing rooflights to provide improved head room to home office space. Study converted to bedroom 4 for elderly parent.
B	19.07.24	Notation added to demolished outbuildings, new outbuilding repositioned, notation added to greenhouse, swing 6 tree house
A	16.07.24	Mono-pitch roof reduced in height by 250mm 6 outbuildings demolished and relocated not to form an adjunct.

Revision	Date	Description
----------	------	-------------

PLANNING

Project
Two Trees - 93 Rhododendron Avenue
Meopham
DA13 0TU

Title
Proposed
Plans, Elevations, Section & Block Plan

Project No.
PL - 133

Date
January 2024

Drawing No.
PL-133-10

Revision
C

Scale
1:100 @ A1 / 1:200 @ A3

A | C | B | D

Architecture | Construction | Building | Design