


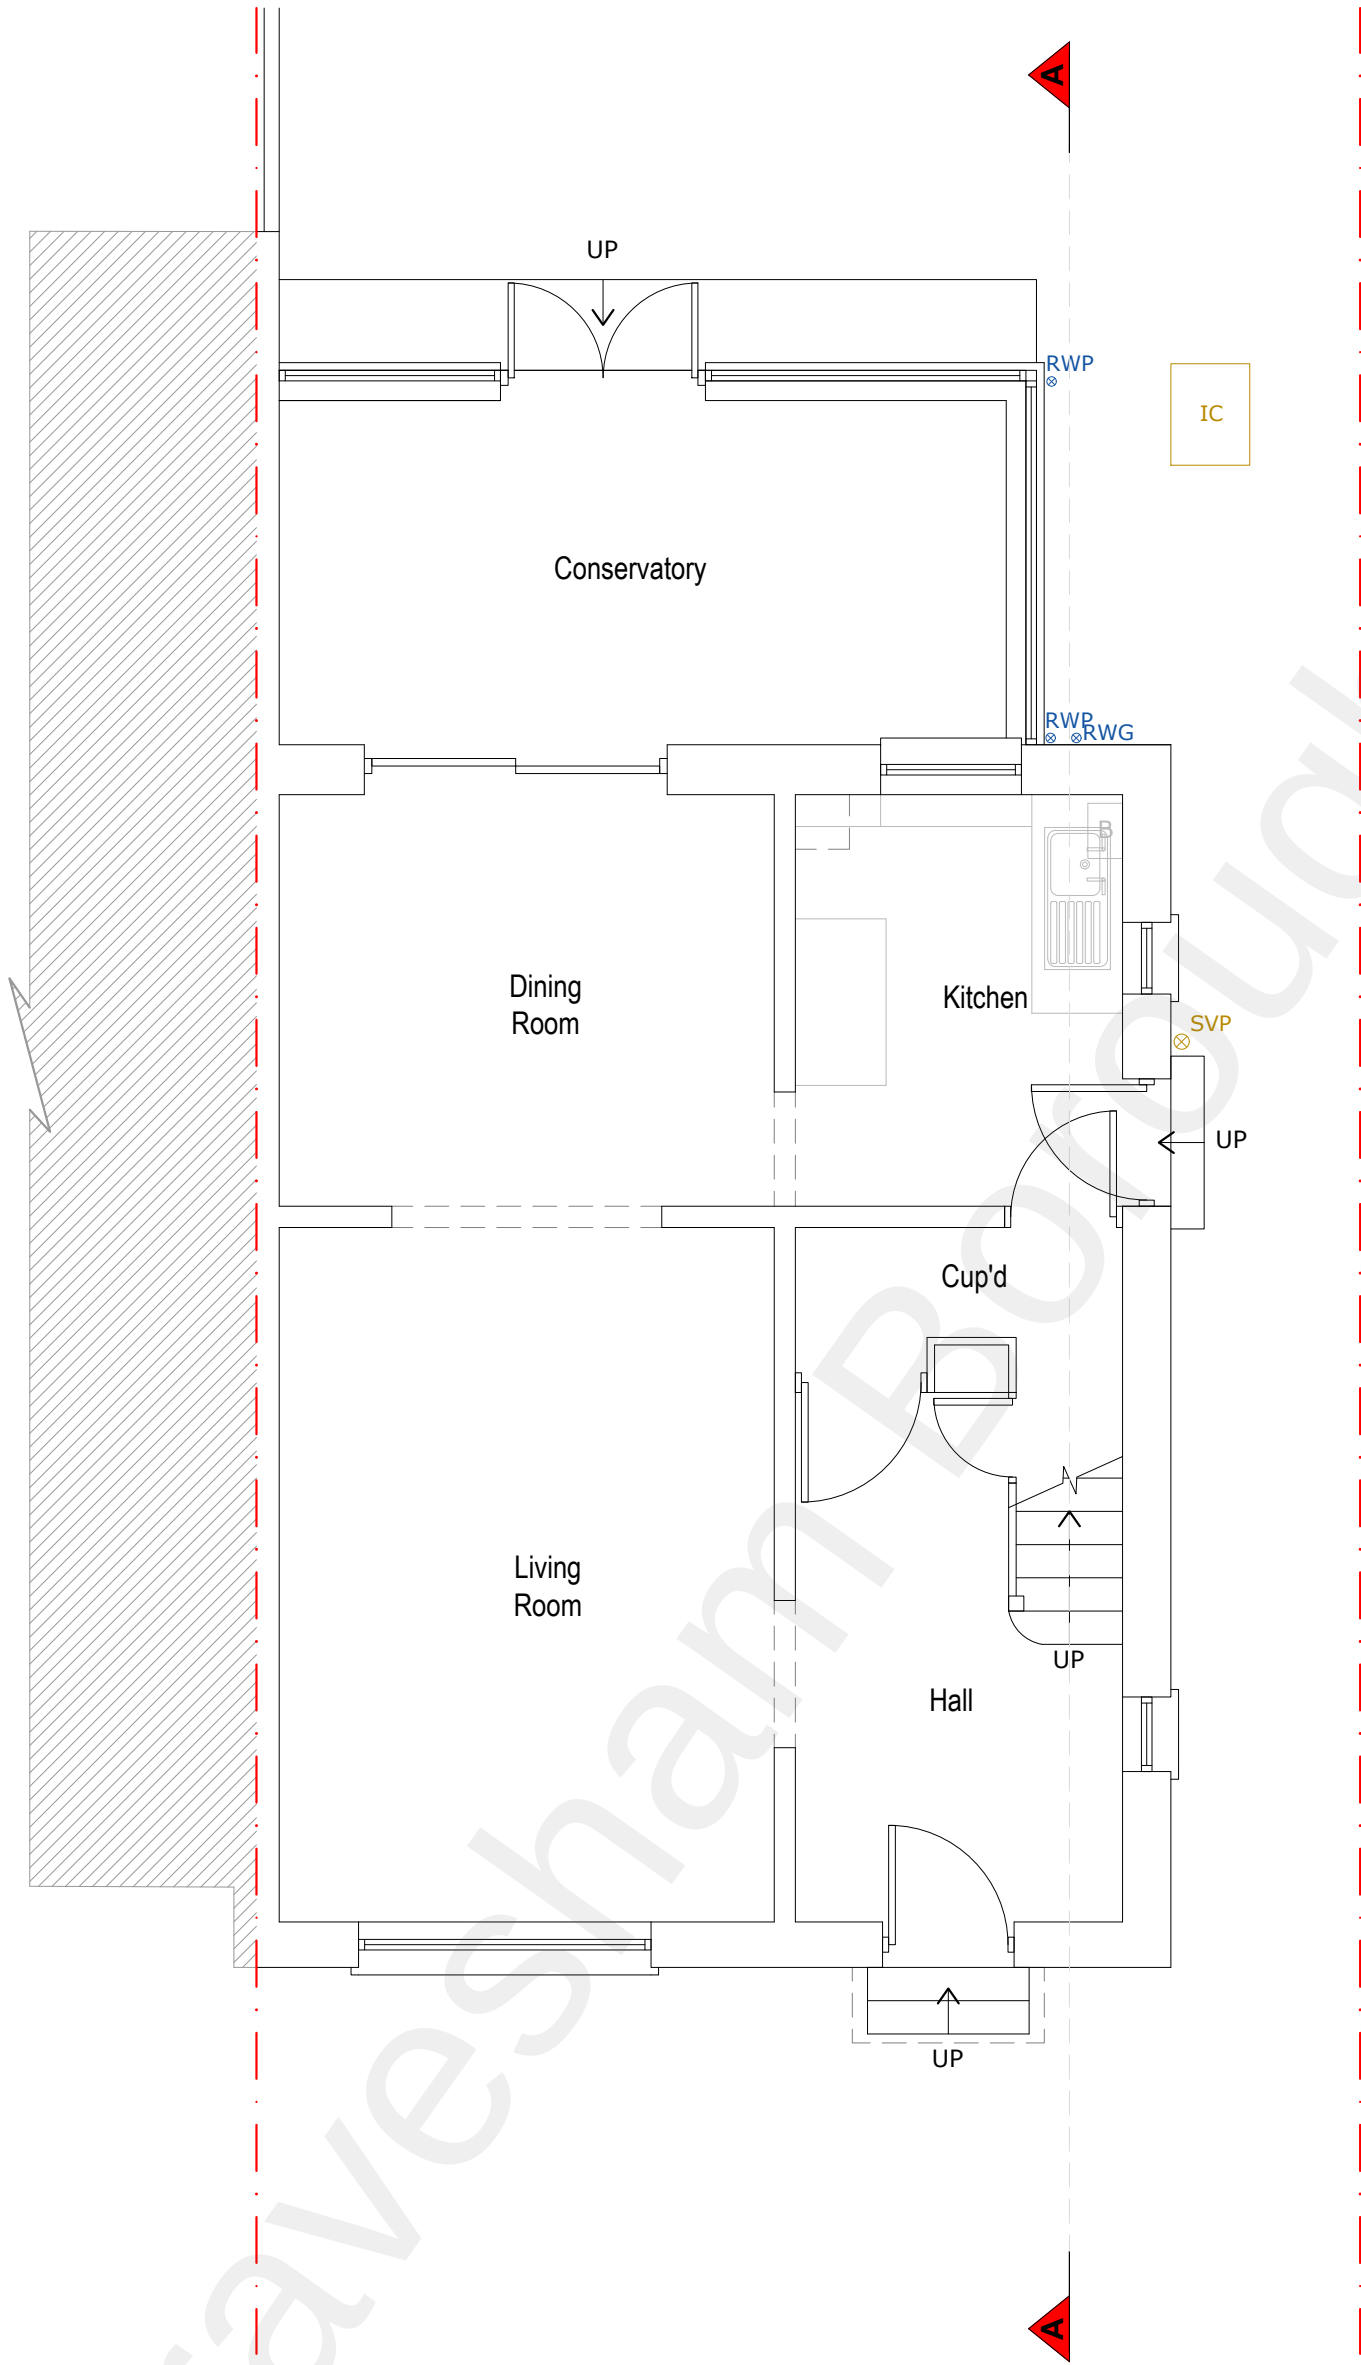

Proposed Ground Floor Plan

Copyright in the design and this drawing is the property of RESI.

Reproduction in whole or in part is forbidden without written sanction of RESI.

All dimensions to be cross-checked on site prior to completing a Planning, structural engineering, the party wall process and construction.

Print to scale (as actual size)

NOTES

Proposed ground floor area ca. 54.13 m²

DRAINAGE KEYS

 Rainwater downpipe

 Soil vent pipe

 Flow direction

 Sewer pipes

GENERAL KEYS

 Boundary line

 Existing walls

 Existing removed

 Proposed walls

 Proposed Rooflight

REV	DESCRIPTION	DRN	CHK
PP06	PLANNING DRAWINGS	DK	FD
		14.06.2022	14.06.2022



Job Title
Loft conversion at
23 Vicarage Lane, DA12 4TF

Drawing Status
Planning Drawings

Client
Alan Ring

Drawing Title
Proposed Ground Floor Plan

Scale 1/50 @ A2, 1/100 @ A4	Drawn DK
Date June 22	Checked FD

Drawing No.
22-0975 - 03

