


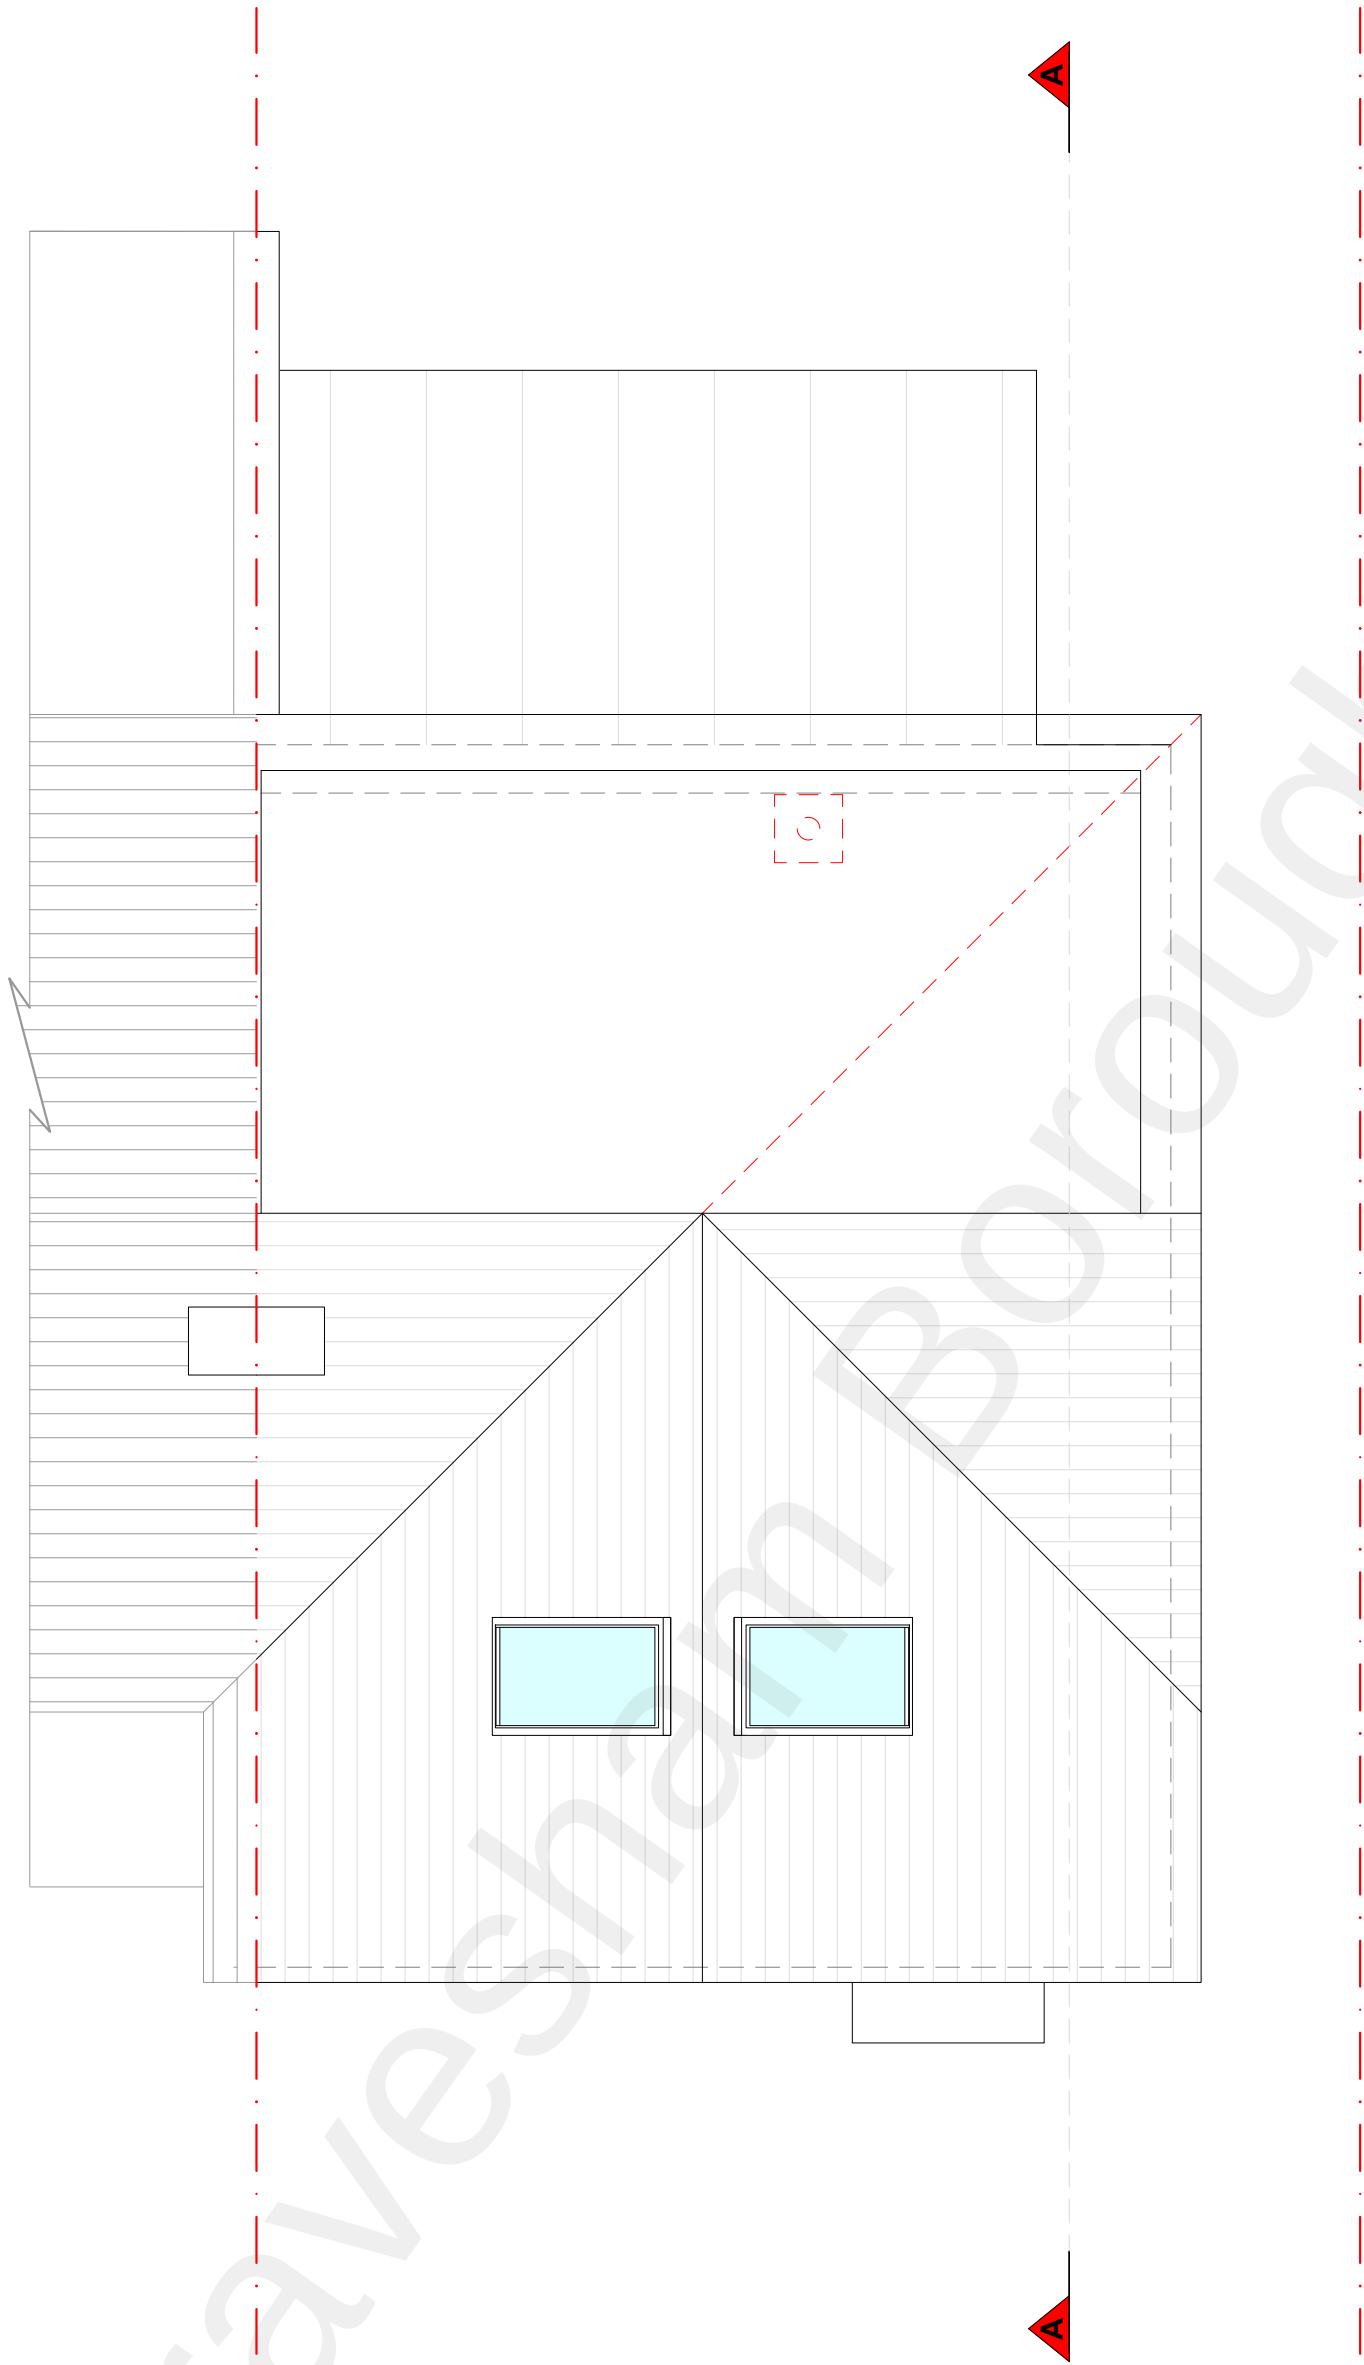

Proposed Roof Plan



Copyright in the design and this drawing is the property of RESI.

Reproduction in whole or in part is forbidden without written sanction of RESI.

All dimensions to be cross-checked on site prior to completing a Planning, structural engineering, the party wall process and construction.

Print to scale (as actual size)

NOTES

GENERAL KEYS

--- Boundary line

Existing walls

Existing removed

Proposed walls

Proposed Rooflight

REV	DESCRIPTION	DRN	CHK
PP06	PLANNING DRAWINGS	DR	FD
		14.06.2022	14.06.2022

Job Title

Loft conversion at
23 Vicarage Lane, DA12 4TF

Drawing Status

Planning Drawings

Client

Alan Ring

Drawing Title

Proposed Roof Plan

Scale

1/50 @ A2, 1/100 @ A4

Date

June 22

Drawn

DK

Checked

FD

Drawing No.

22-0975 - 09