

Copyright in the design and this drawing is the property of RESI.

Reproduction in whole or in part is forbidden without written sanction of RESI.

All dimensions to be cross-checked on site prior to completing a Planning, structural engineering, the party wall process and construction.

Print to scale (as actual size)

NOTES

Additional Volume: 25.51 m³

- GENERAL KEYS
- Proposed floor / ceiling levels
 - Existing floor / ceiling levels
 - Boundary line
 - Existing walls
 - Existing removed
 - Proposed walls

REV	DESCRIPTION	DRN	CHK
PP06	PLANNING DRAWINGS	14.06.2022	14.06.2022

RESI

Job Title
Loft conversion at
23 Vicarage Lane, DA12 4TF

Drawing Status
Planning Drawings

Client
Alan Ring


Drawing Title
Proposed Elevations

Scale 1/50 @ A2, 1/100 @ A4	Drawn DK
Date June 22	Checked FD

Drawing No.
22-0975 - 11



Proposed Front Elevation

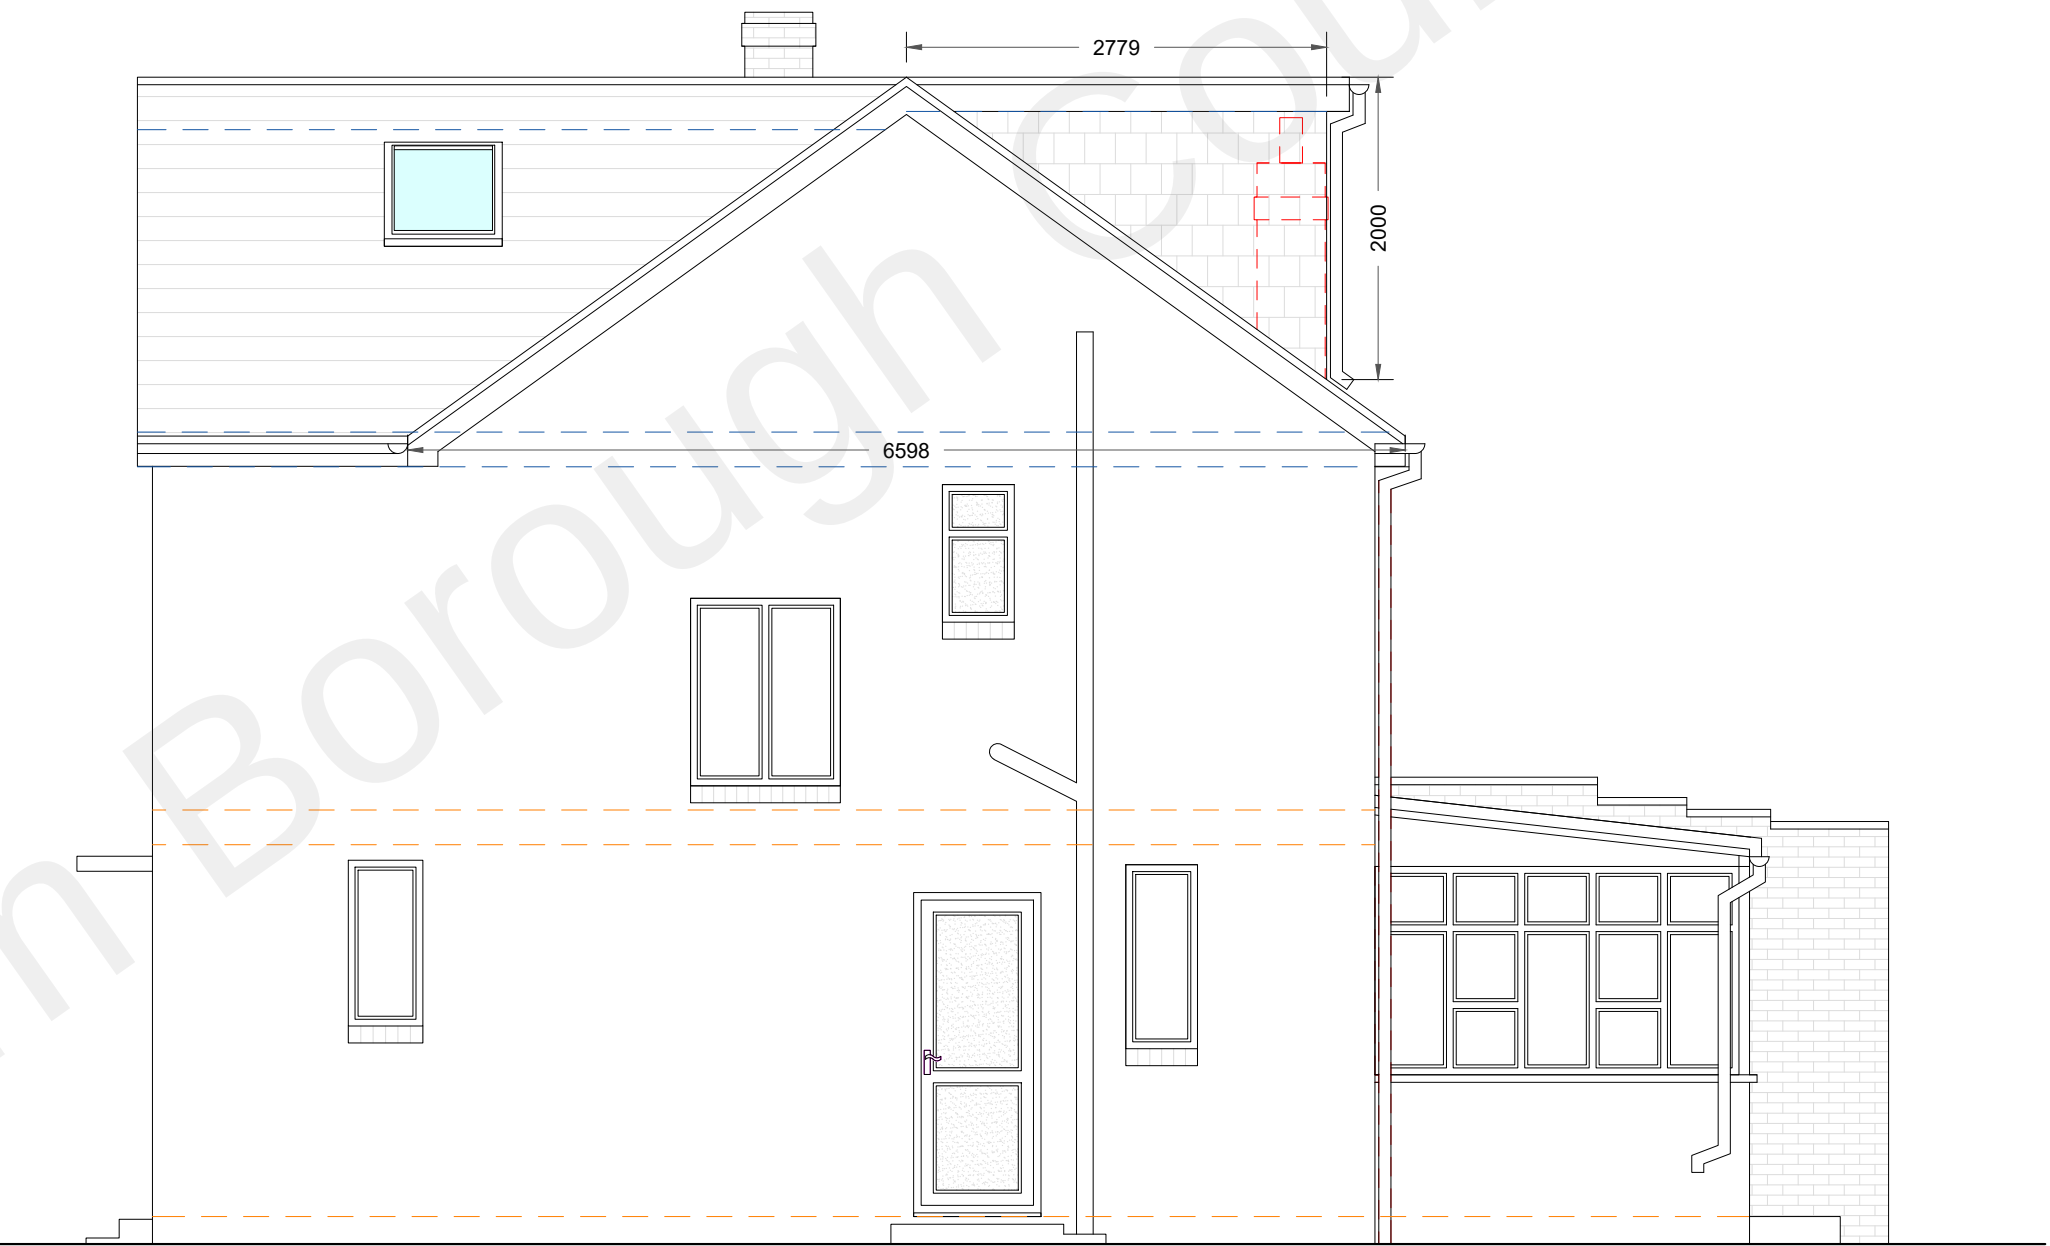

Proposed Right Side Elevation

