


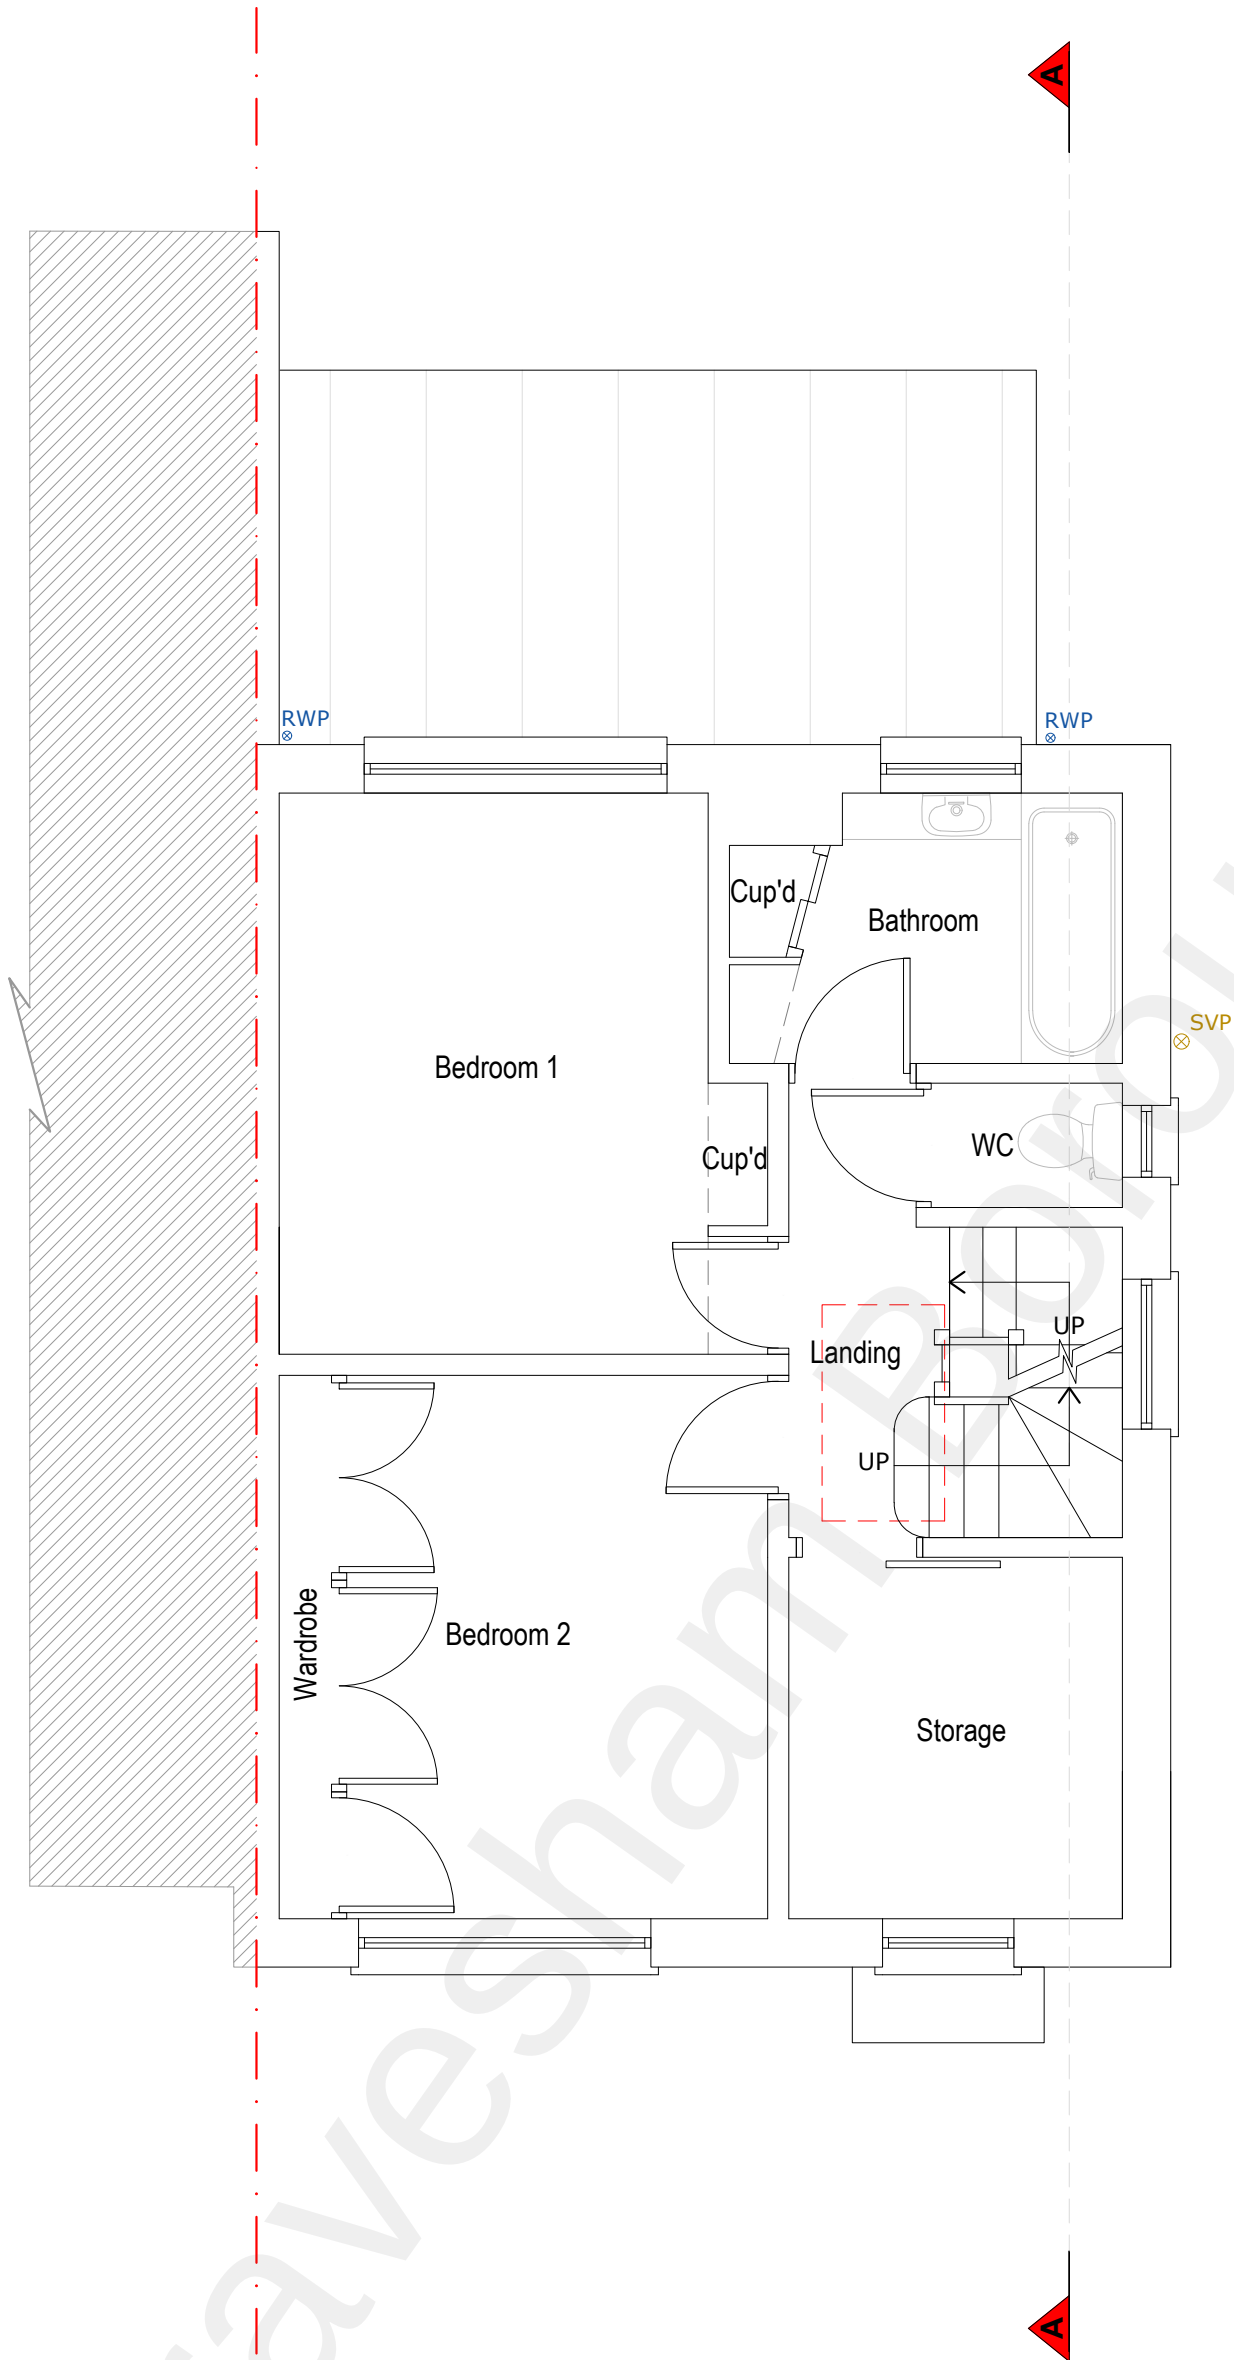

Proposed First Floor Plan

Copyright in the design and this drawing is the property of RESI.

Reproduction in whole or in part is forbidden without written sanction of RESI.

All dimensions to be cross-checked on site prior to completing a Planning, structural engineering, the party wall process and construction.

Print to scale (as actual size)

NOTES

Proposed first floor area ca. 41.53 m²

DRAINAGE KEYS

Rainwater downpipe

Soil vent pipe

Flow direction

Sewer pipes

GENERAL KEYS

Boundary line

Existing walls

Existing removed

Proposed walls

Proposed Rooflight

REV	DESCRIPTION	DRN	CHK
PP06	PLANNING DRAWINGS	DK	FD
		14.05.2022	14.05.2022

Job Title
Loft conversion at
23 Vicarage Lane, DA12 4TF

Drawing Status
Planning Drawings

Client
Alan Ring

Drawing Title
Proposed First Floor Plan

Scale 1/50 @ A2, 1/100 @ A4	Drawn DK
Date June 22	Checked FD

Drawing No.
22-0975 - 05