


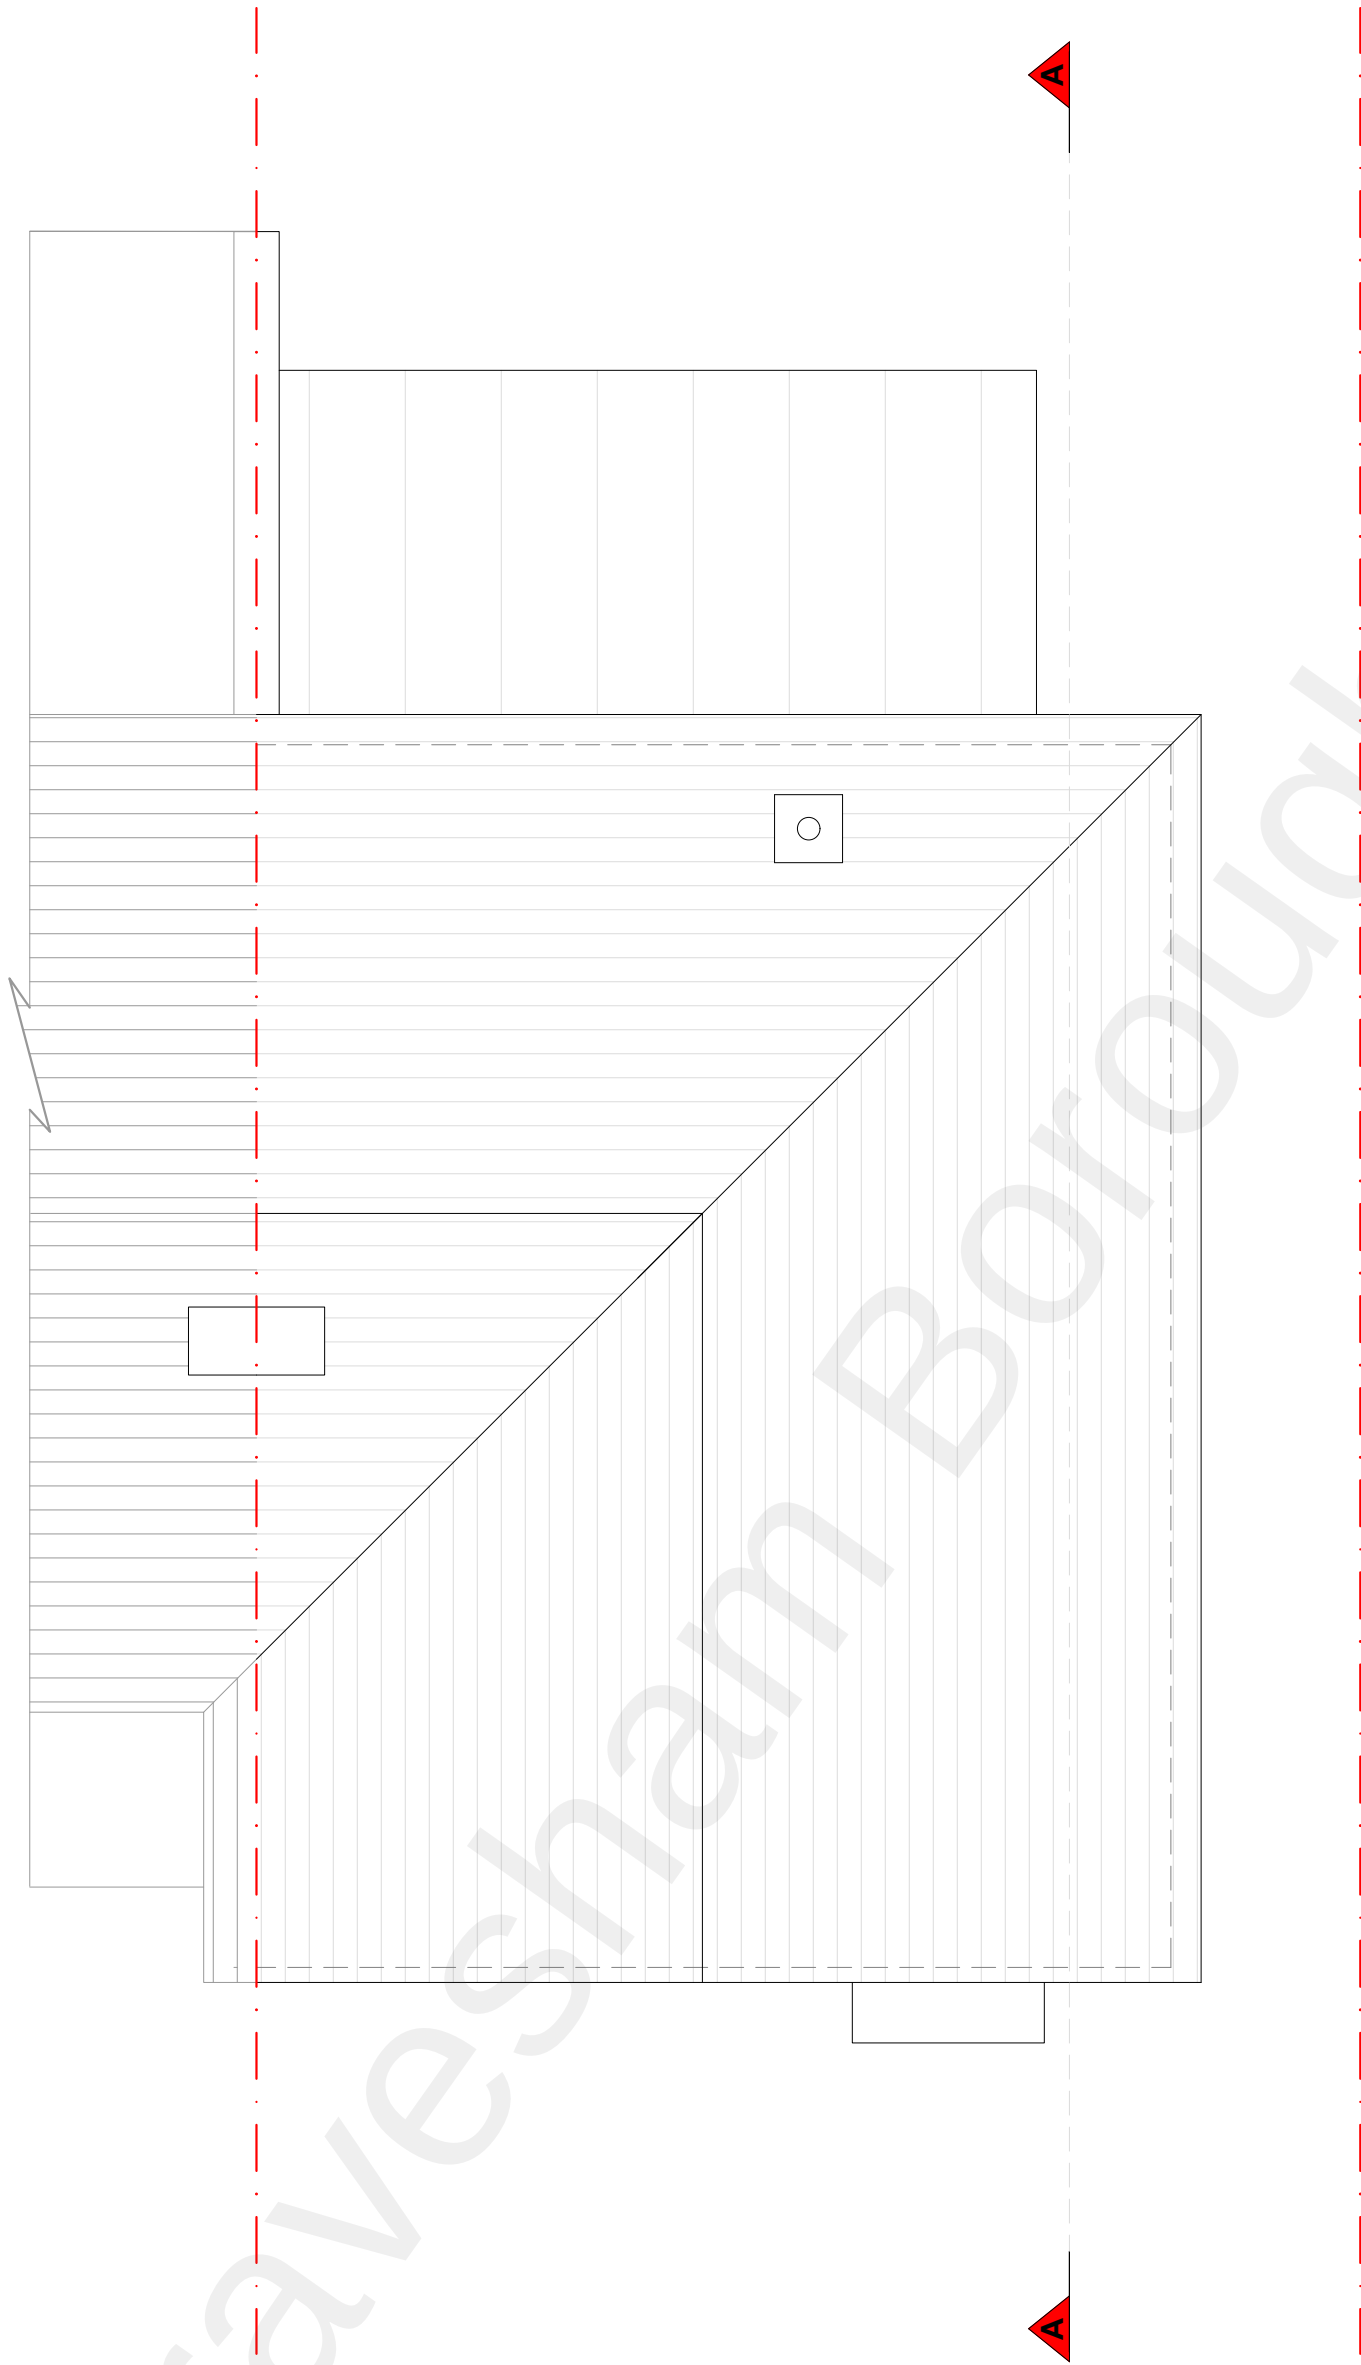

Existing Roof Plan

Copyright in the design and this drawing is the property of RESI.

Reproduction in whole or in part is forbidden without written sanction of RESI.

All dimensions to be cross-checked on site prior to completing a Planning, structural engineering, the party wall process and construction.

Print to scale (as actual size)

NOTES

**GENERAL KEYS**

--- Boundary line

Existing walls

| REV  | DESCRIPTION       | DRN              | CHK              |
|------|-------------------|------------------|------------------|
| PP06 | PLANNING DRAWINGS | DK<br>14.06.2022 | FD<br>14.06.2022 |

Job Title

Loft conversion at  
23 Vicarage Lane, DA12 4TF

Drawing Status

Planning Drawings

Client

Alan Ring

Drawing Title

Existing Roof Plan

|                                |               |
|--------------------------------|---------------|
| Scale<br>1/50 @ A2, 1/100 @ A4 | Drawn<br>DK   |
| Date<br>June 22                | Checked<br>FD |

Drawing No.  
22-0975 - 08

