



The Contractor is to check all dimensions on site and report any discrepancies to the Contract Administrator. This drawing is to be read in conjunction with all other standard documentation.

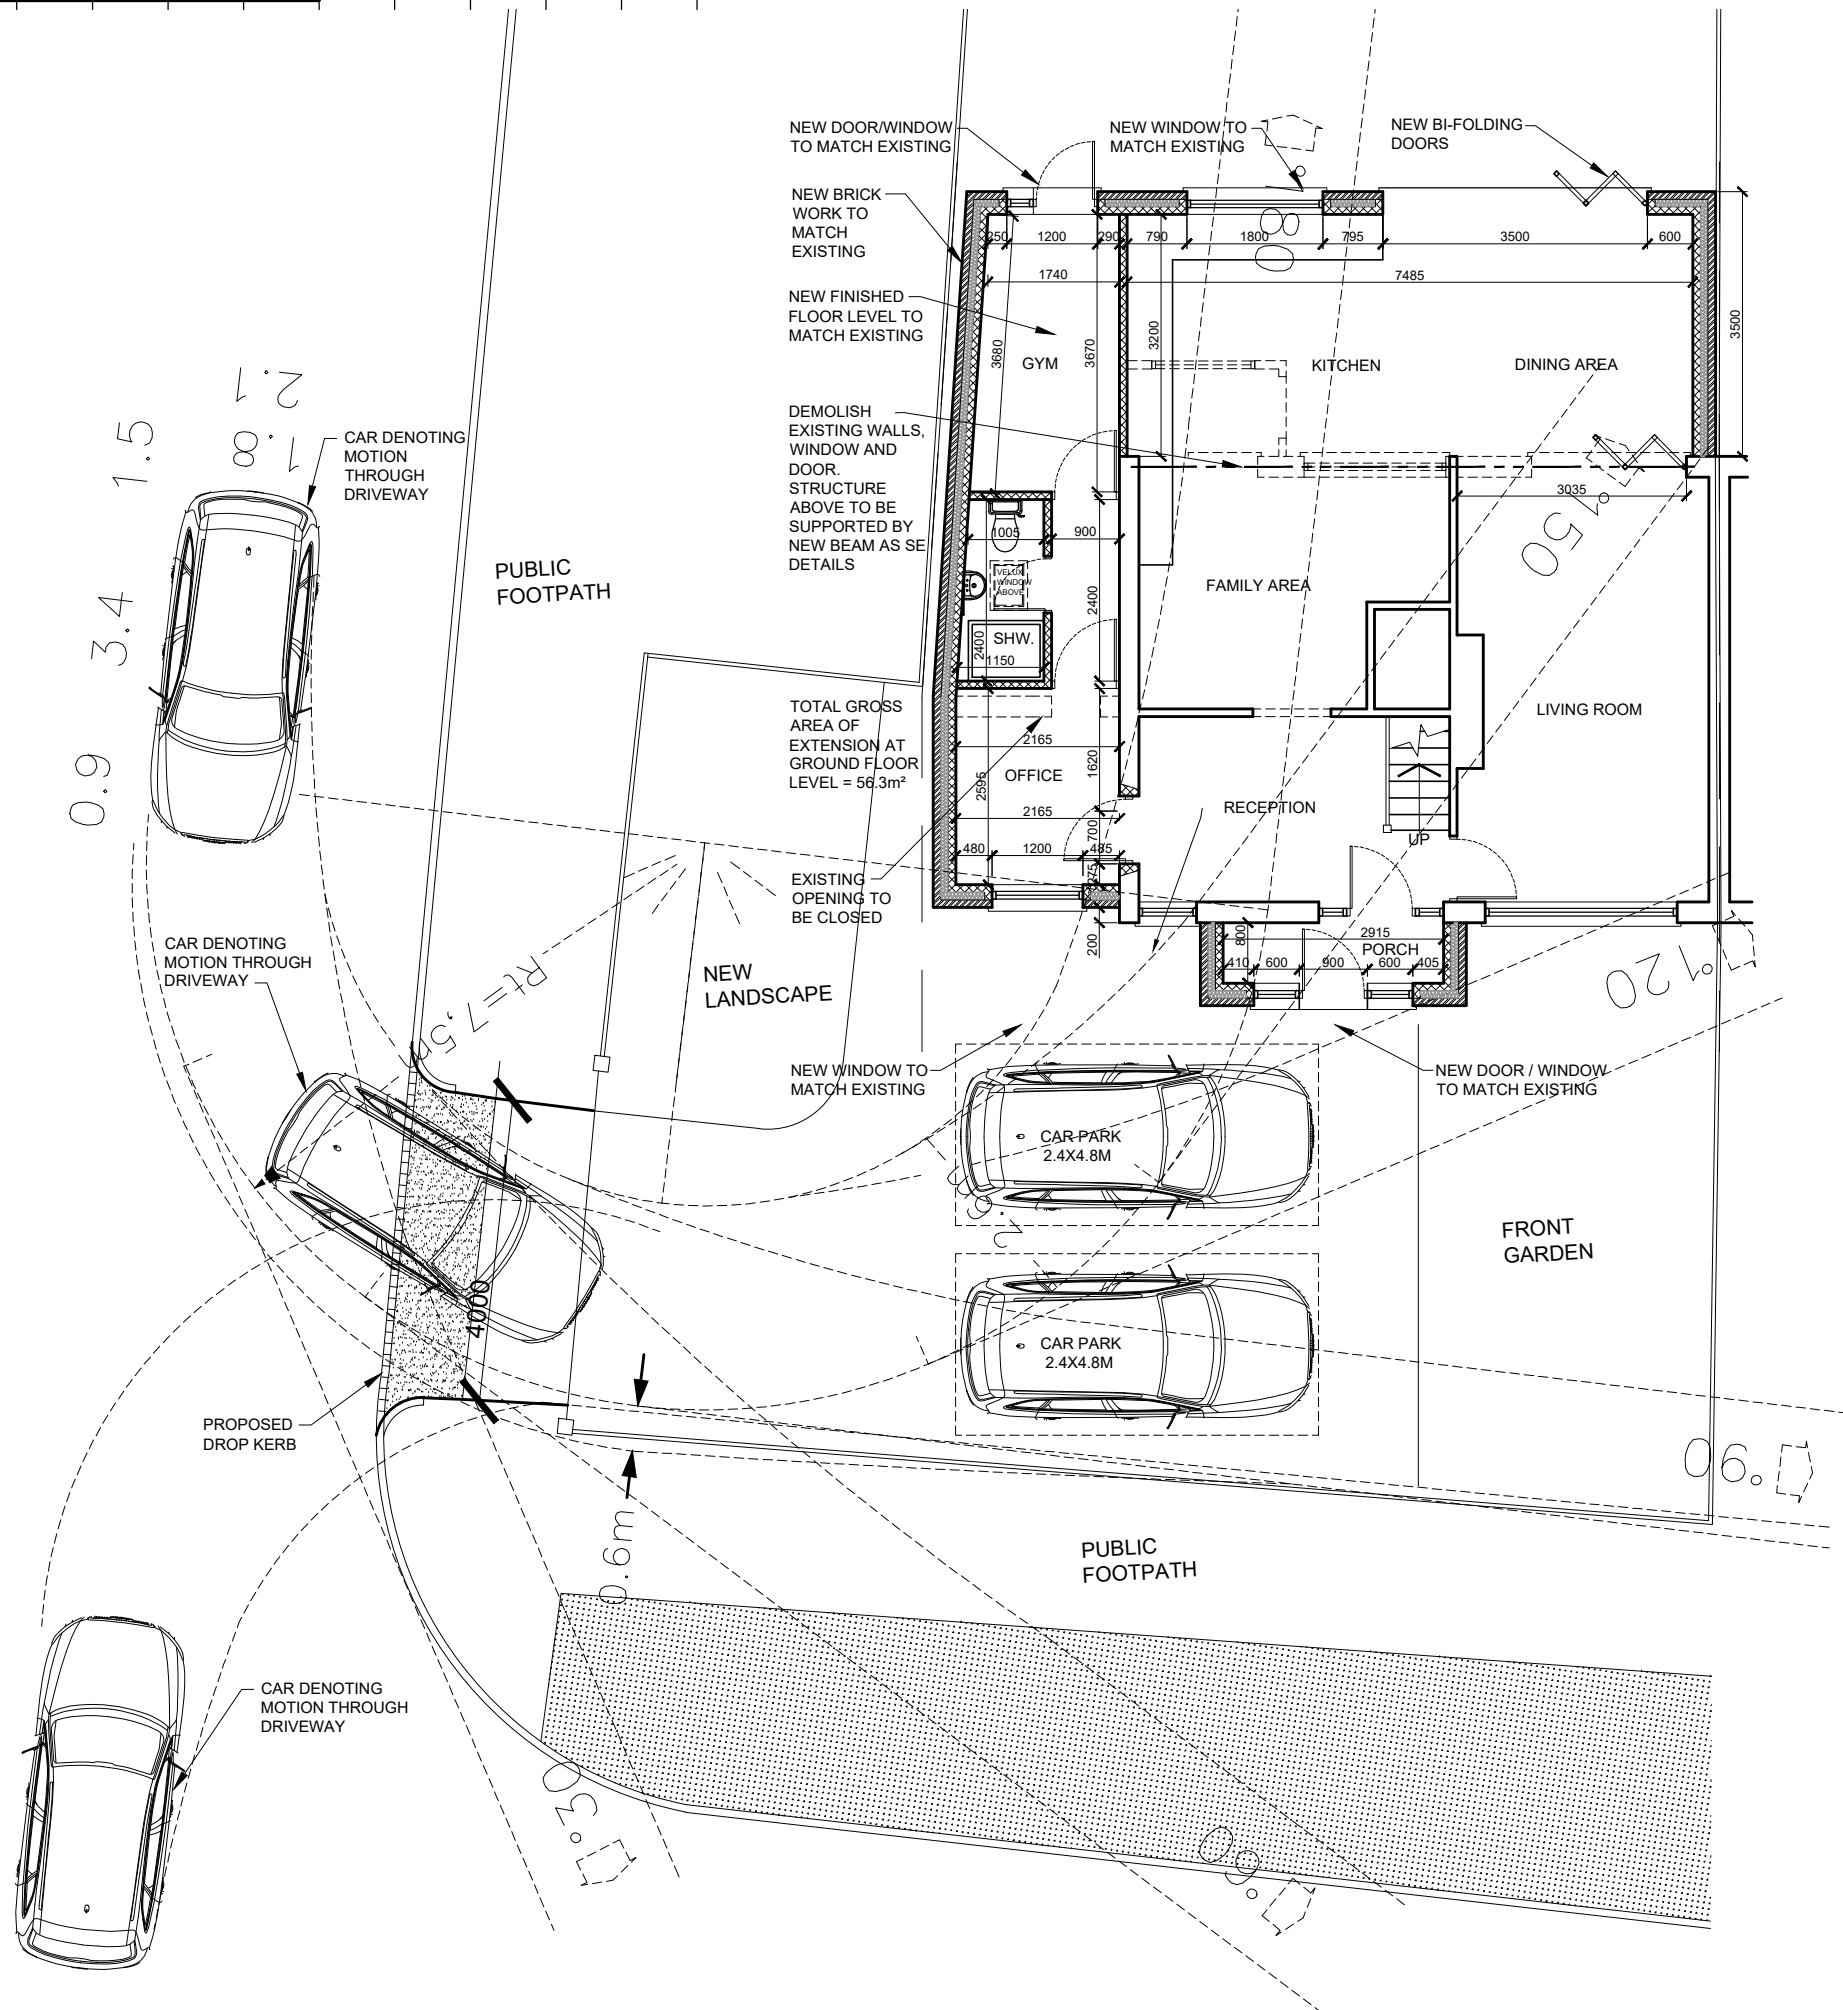

PROPOSED GROUND FLOOR PLAN

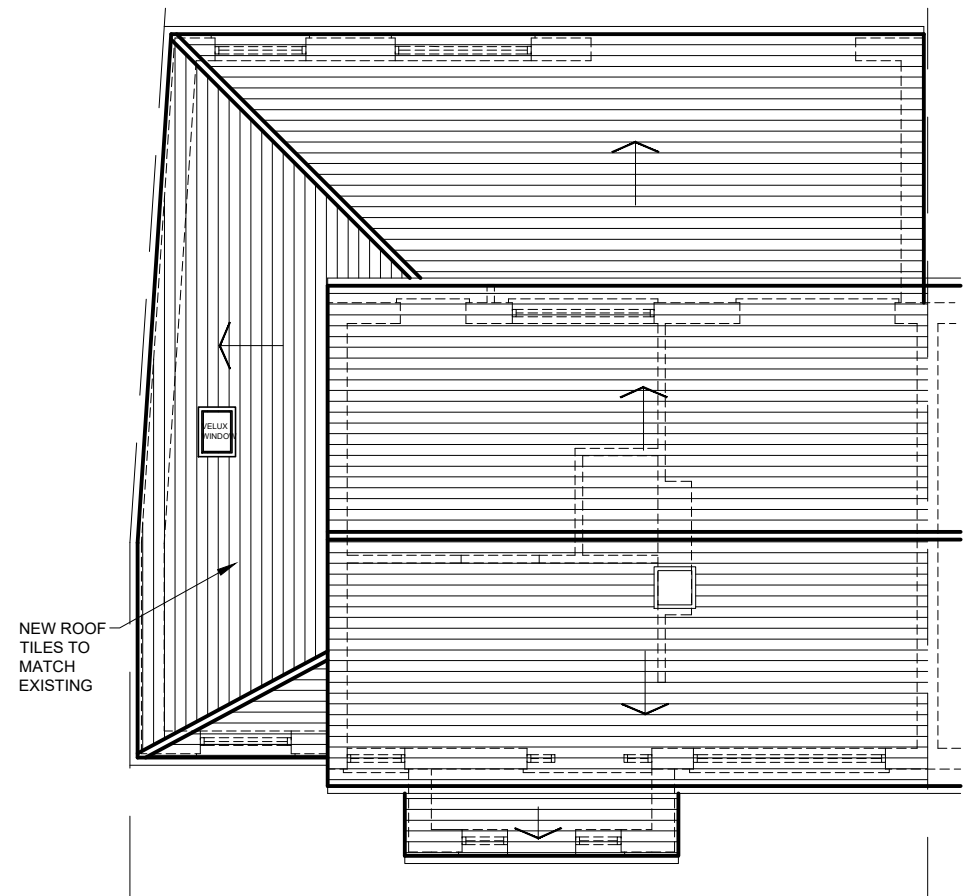

PROPOSED ROOF PLAN

rev.	description	date	chkd.
			
93 Cotmandene Crescent, Orpington, Kent BR5 2RA			
020 3004 9238 07931 931 035			
s.nagpal@dapconsultants.co.uk www.dapconsultants.co.uk			

project : 212 Livingston Road
Gravesend

drawing title :
Proposed Floor Plans

drawn: MV	chkd: SS	date:22.01.2024
status: Planning		scale: 1:100@A3
proj no: 2446	drg no: 02	rev no: B