


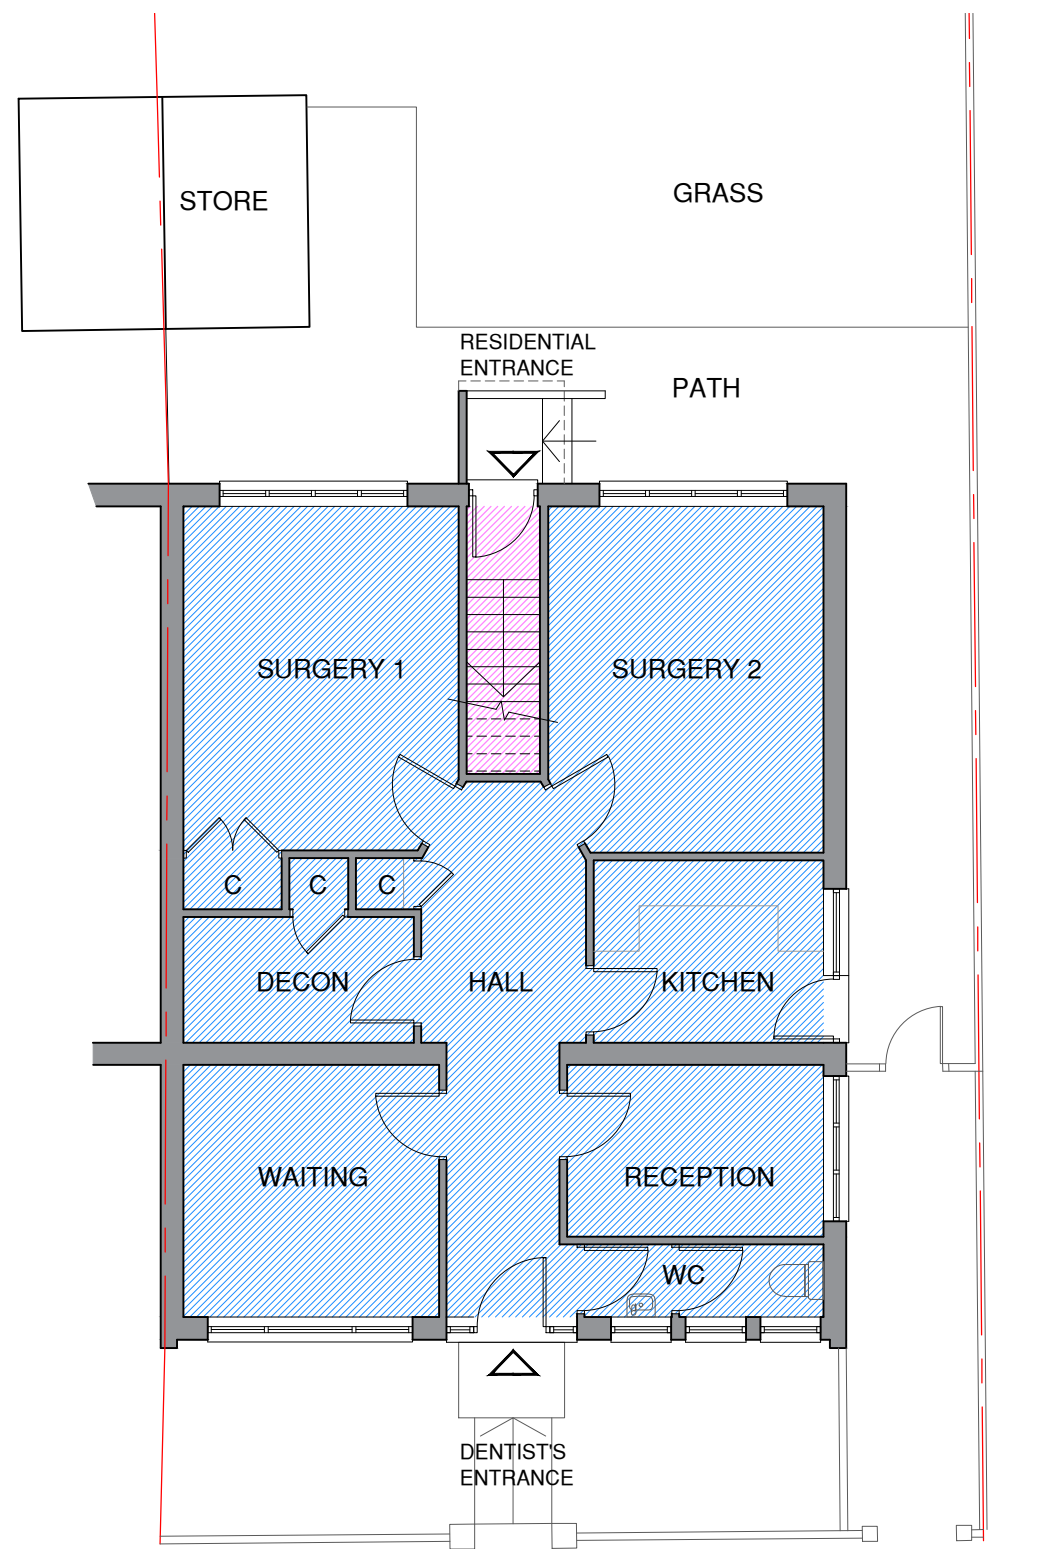
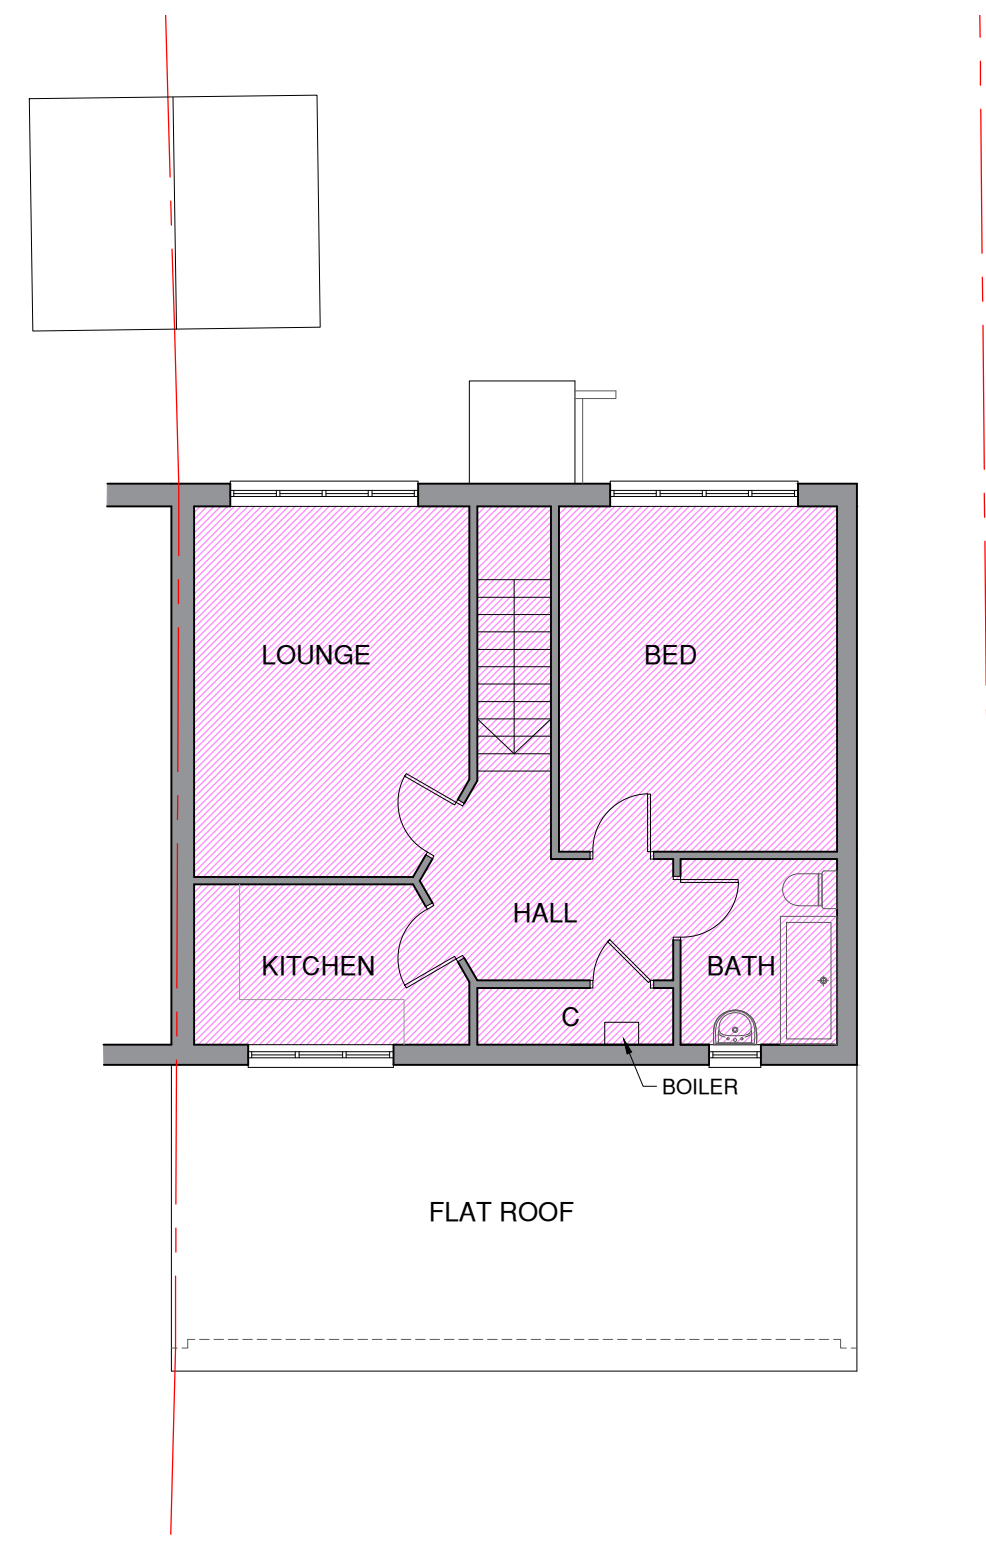


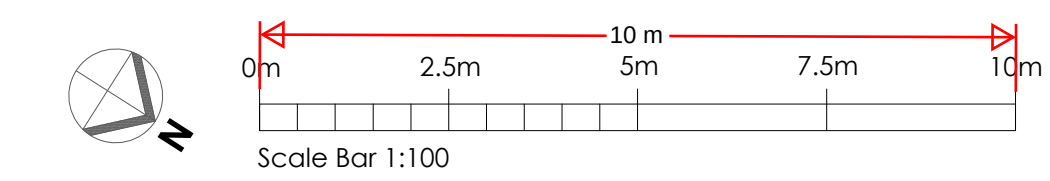


EXISTING GROUND FLOOR PLAN
SCALE 1:100

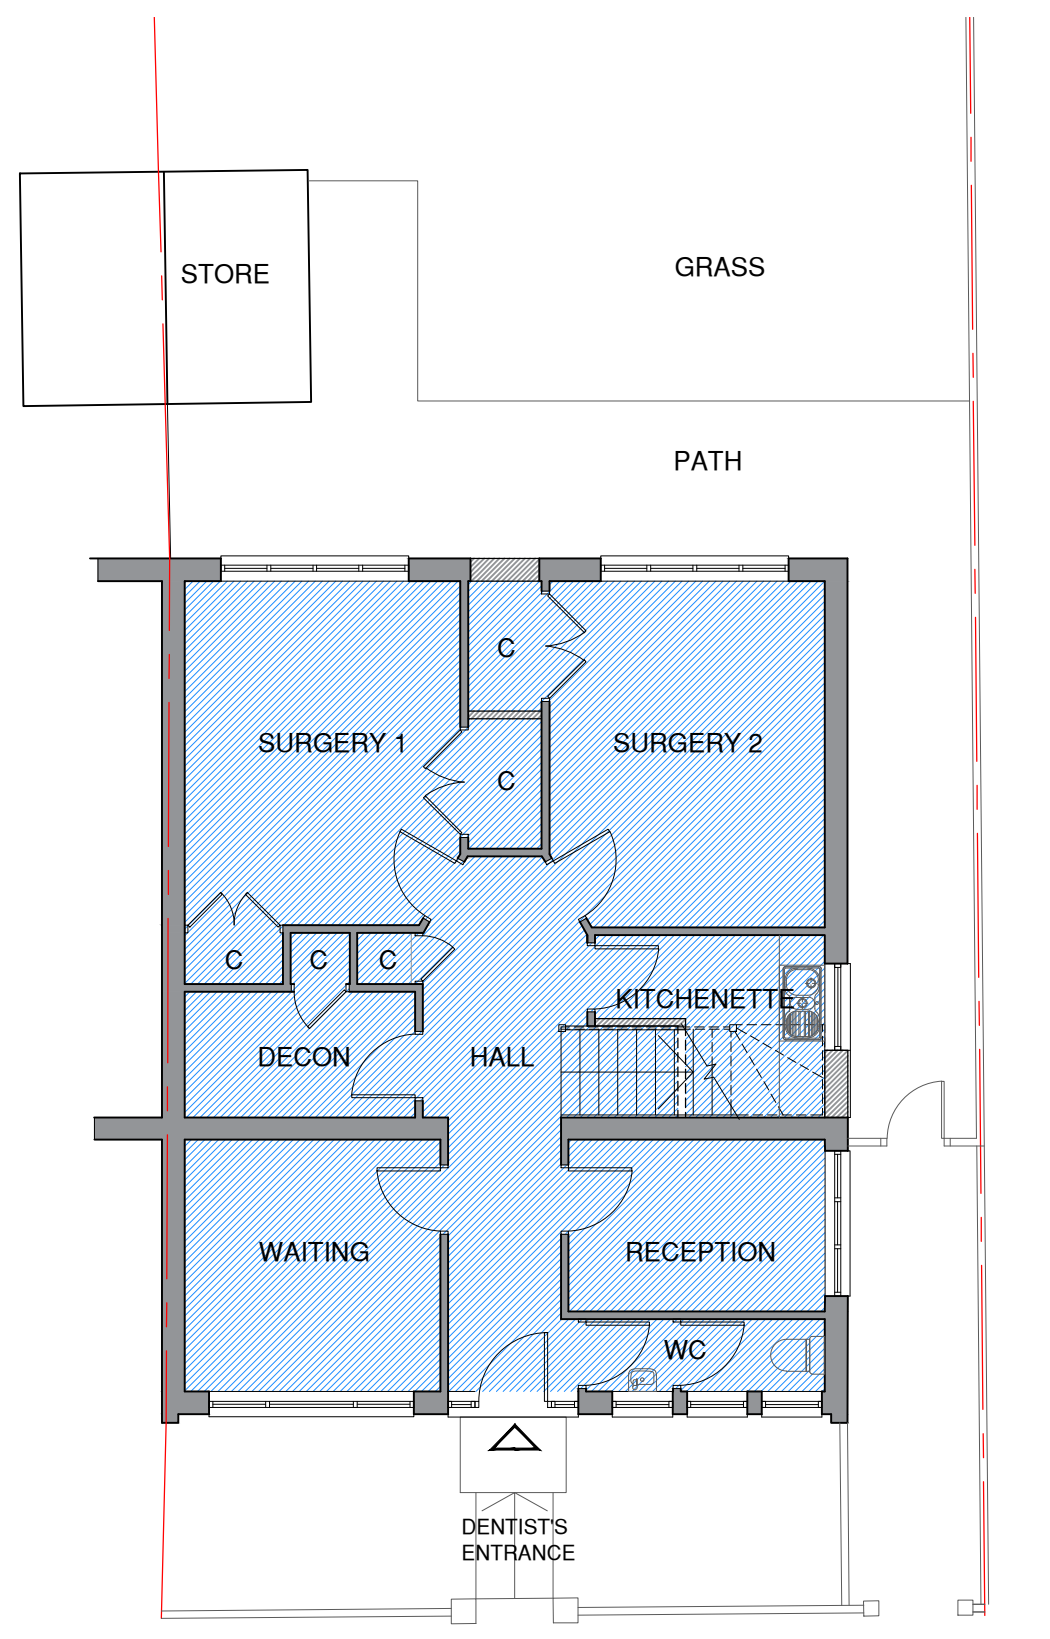


EXISTING FIRST FLOOR PLAN
SCALE 1:100

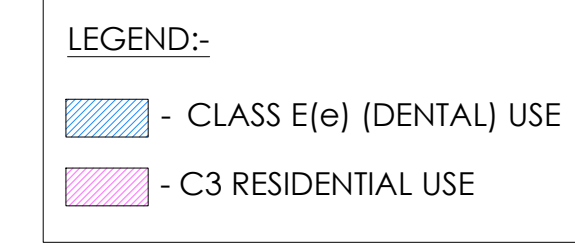


PROPOSED GROUND FLOOR PLAN
SCALE 1:100

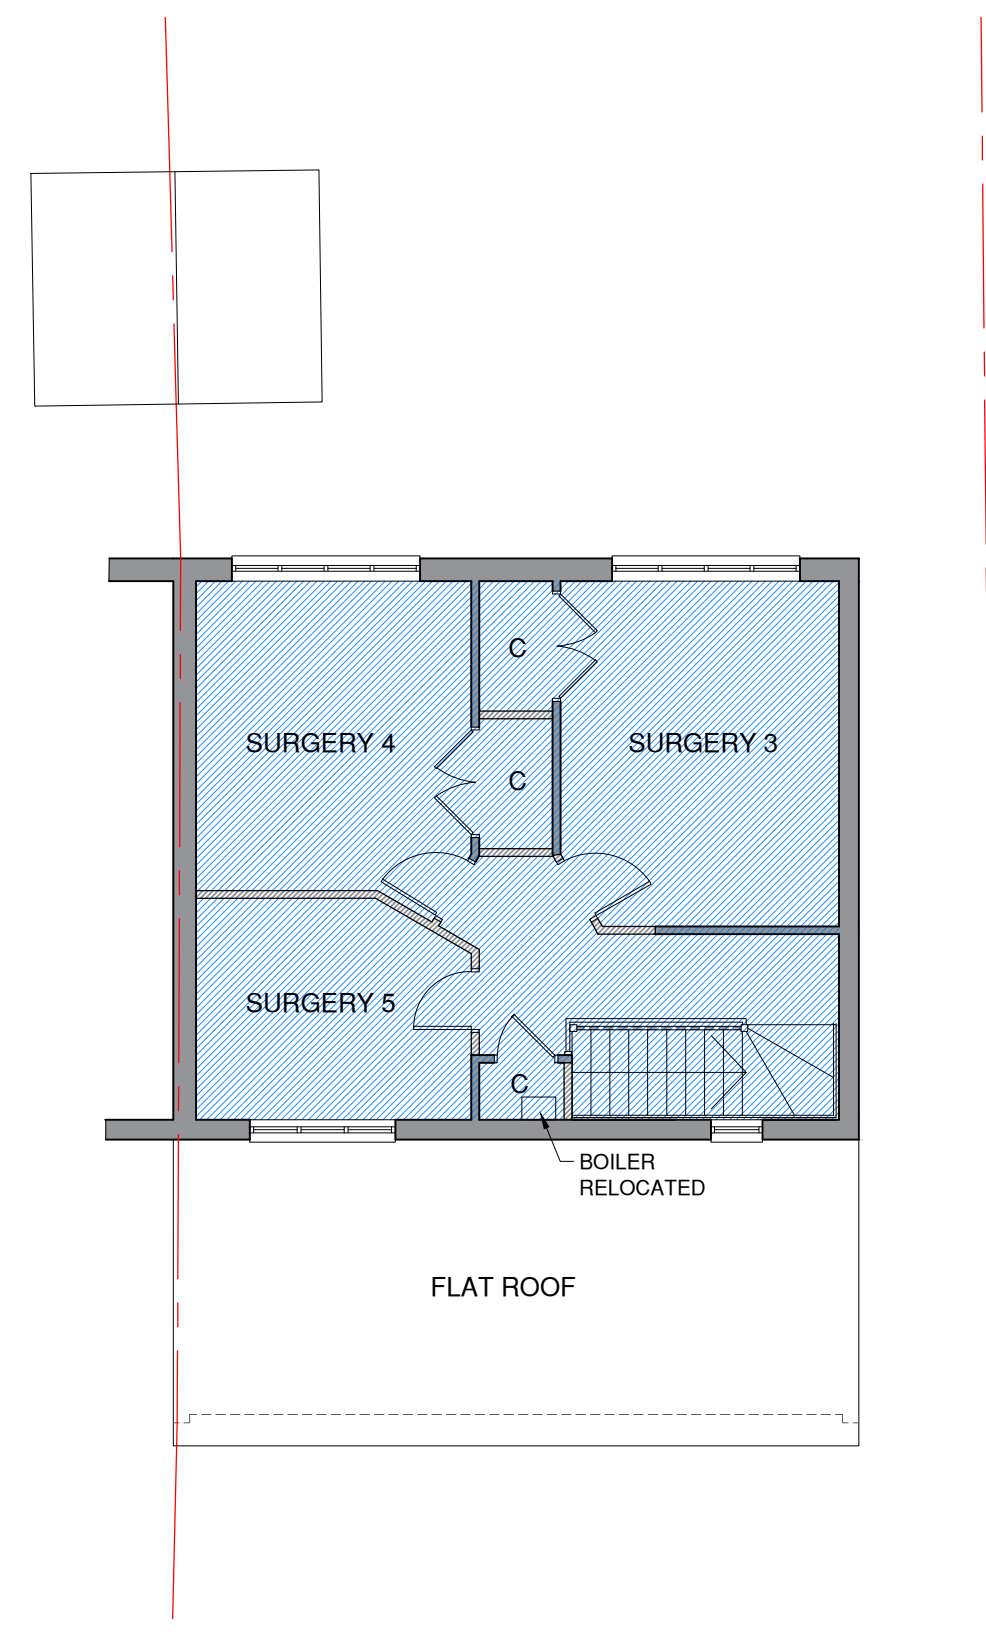

PROPOSED FIRST FLOOR PLAN
SCALE 1:100

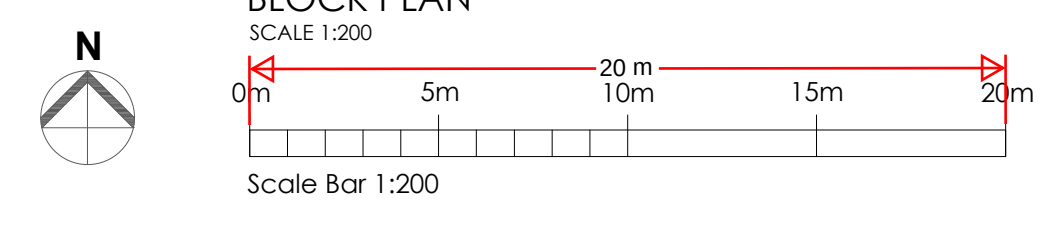

SITE LOCATION PLAN
SCALE 1:1250

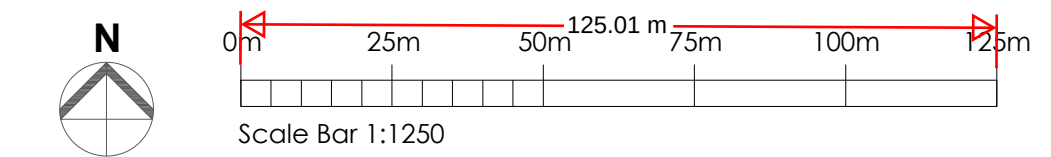

Rev	Date	Comments
-----	------	----------

PLANNING

Client
Dr Mihir Shar

Project
Quigley Dental Practice
25 Hunt Road
Painters Ash
Northfleet, Gravesend
DA11 8JT

Title
Existing and Proposed Plans
+ Site and Location Plan

Project No. 8618
Date September 2023

Drawing No. 8618-PD-01
Revision

Scale As shown @ A1
Drawn MN
Check RC

Nepicor House, London Road,
Wrotham Heath, Kent, TN15 7RS
phone: 01732 753333
fax: 01732 753334
info@offsetarchitects.co.uk
www.offsetarchitects.co.uk

