


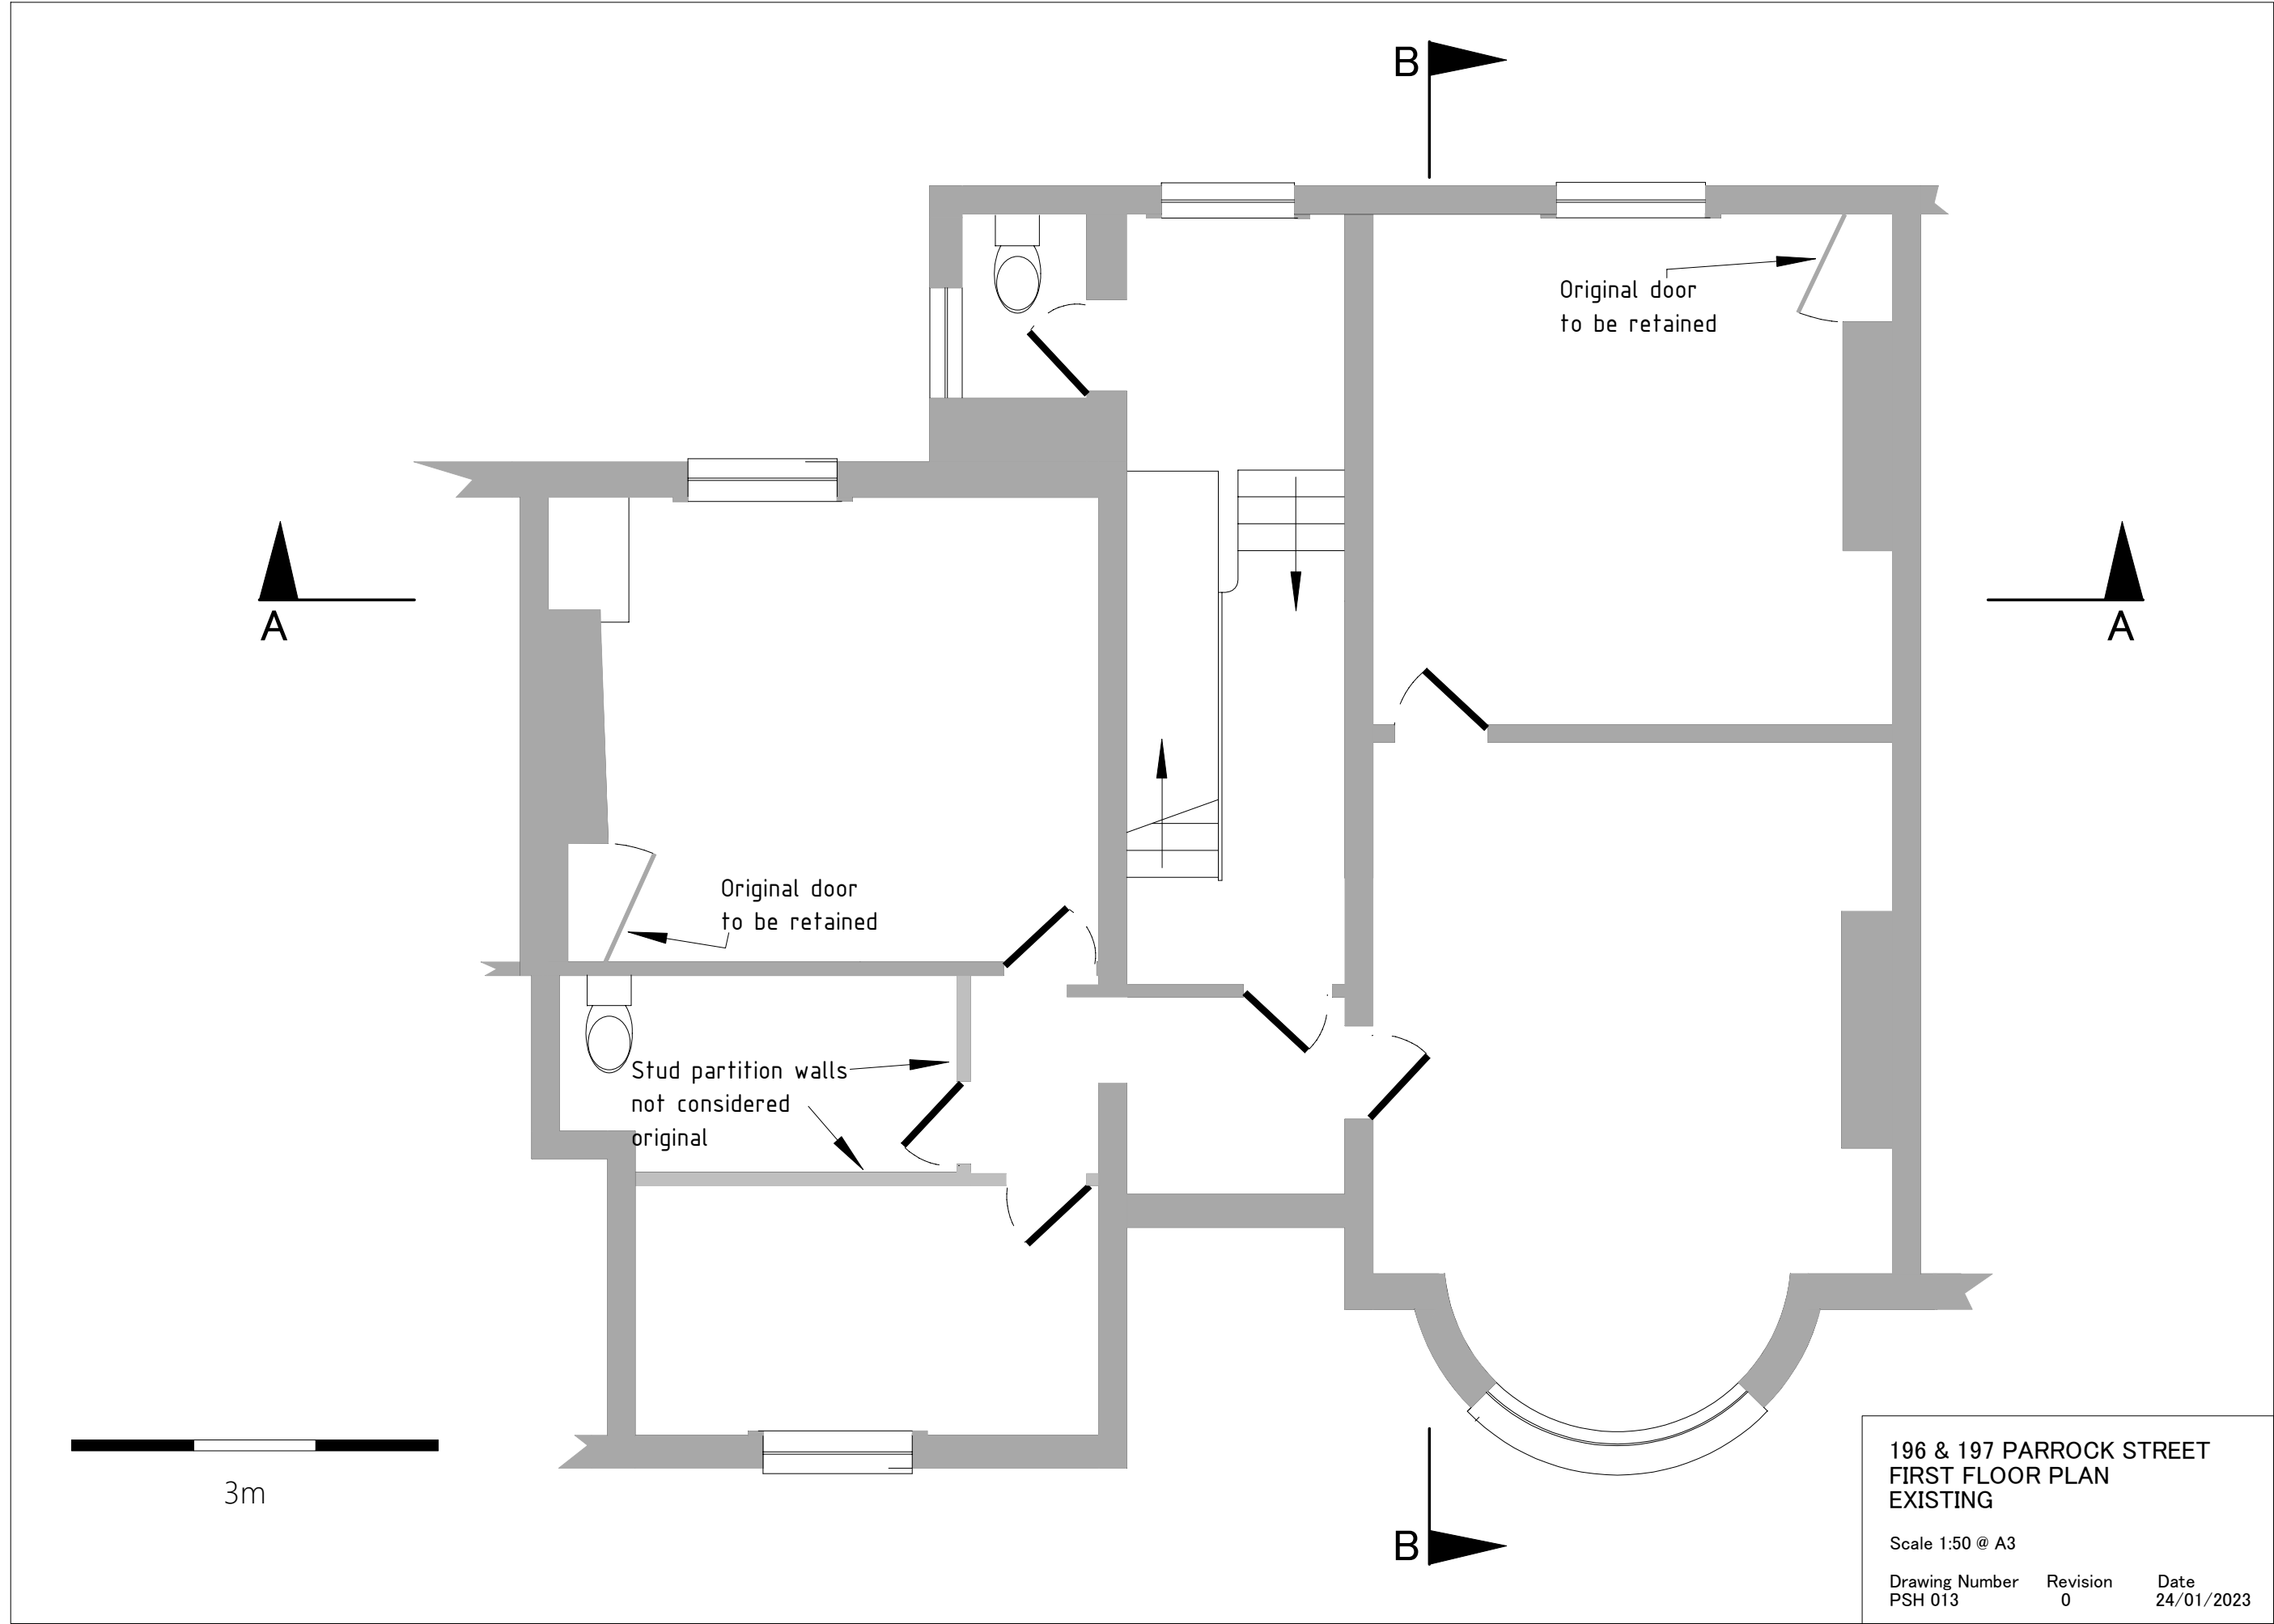

196 & 197 PARROCK STREET
FIRST FLOOR PLAN
EXISTING

Scale 1:50 @ A3

Drawing Number	Revision	Date
PSH 013	0	24/01/2023