


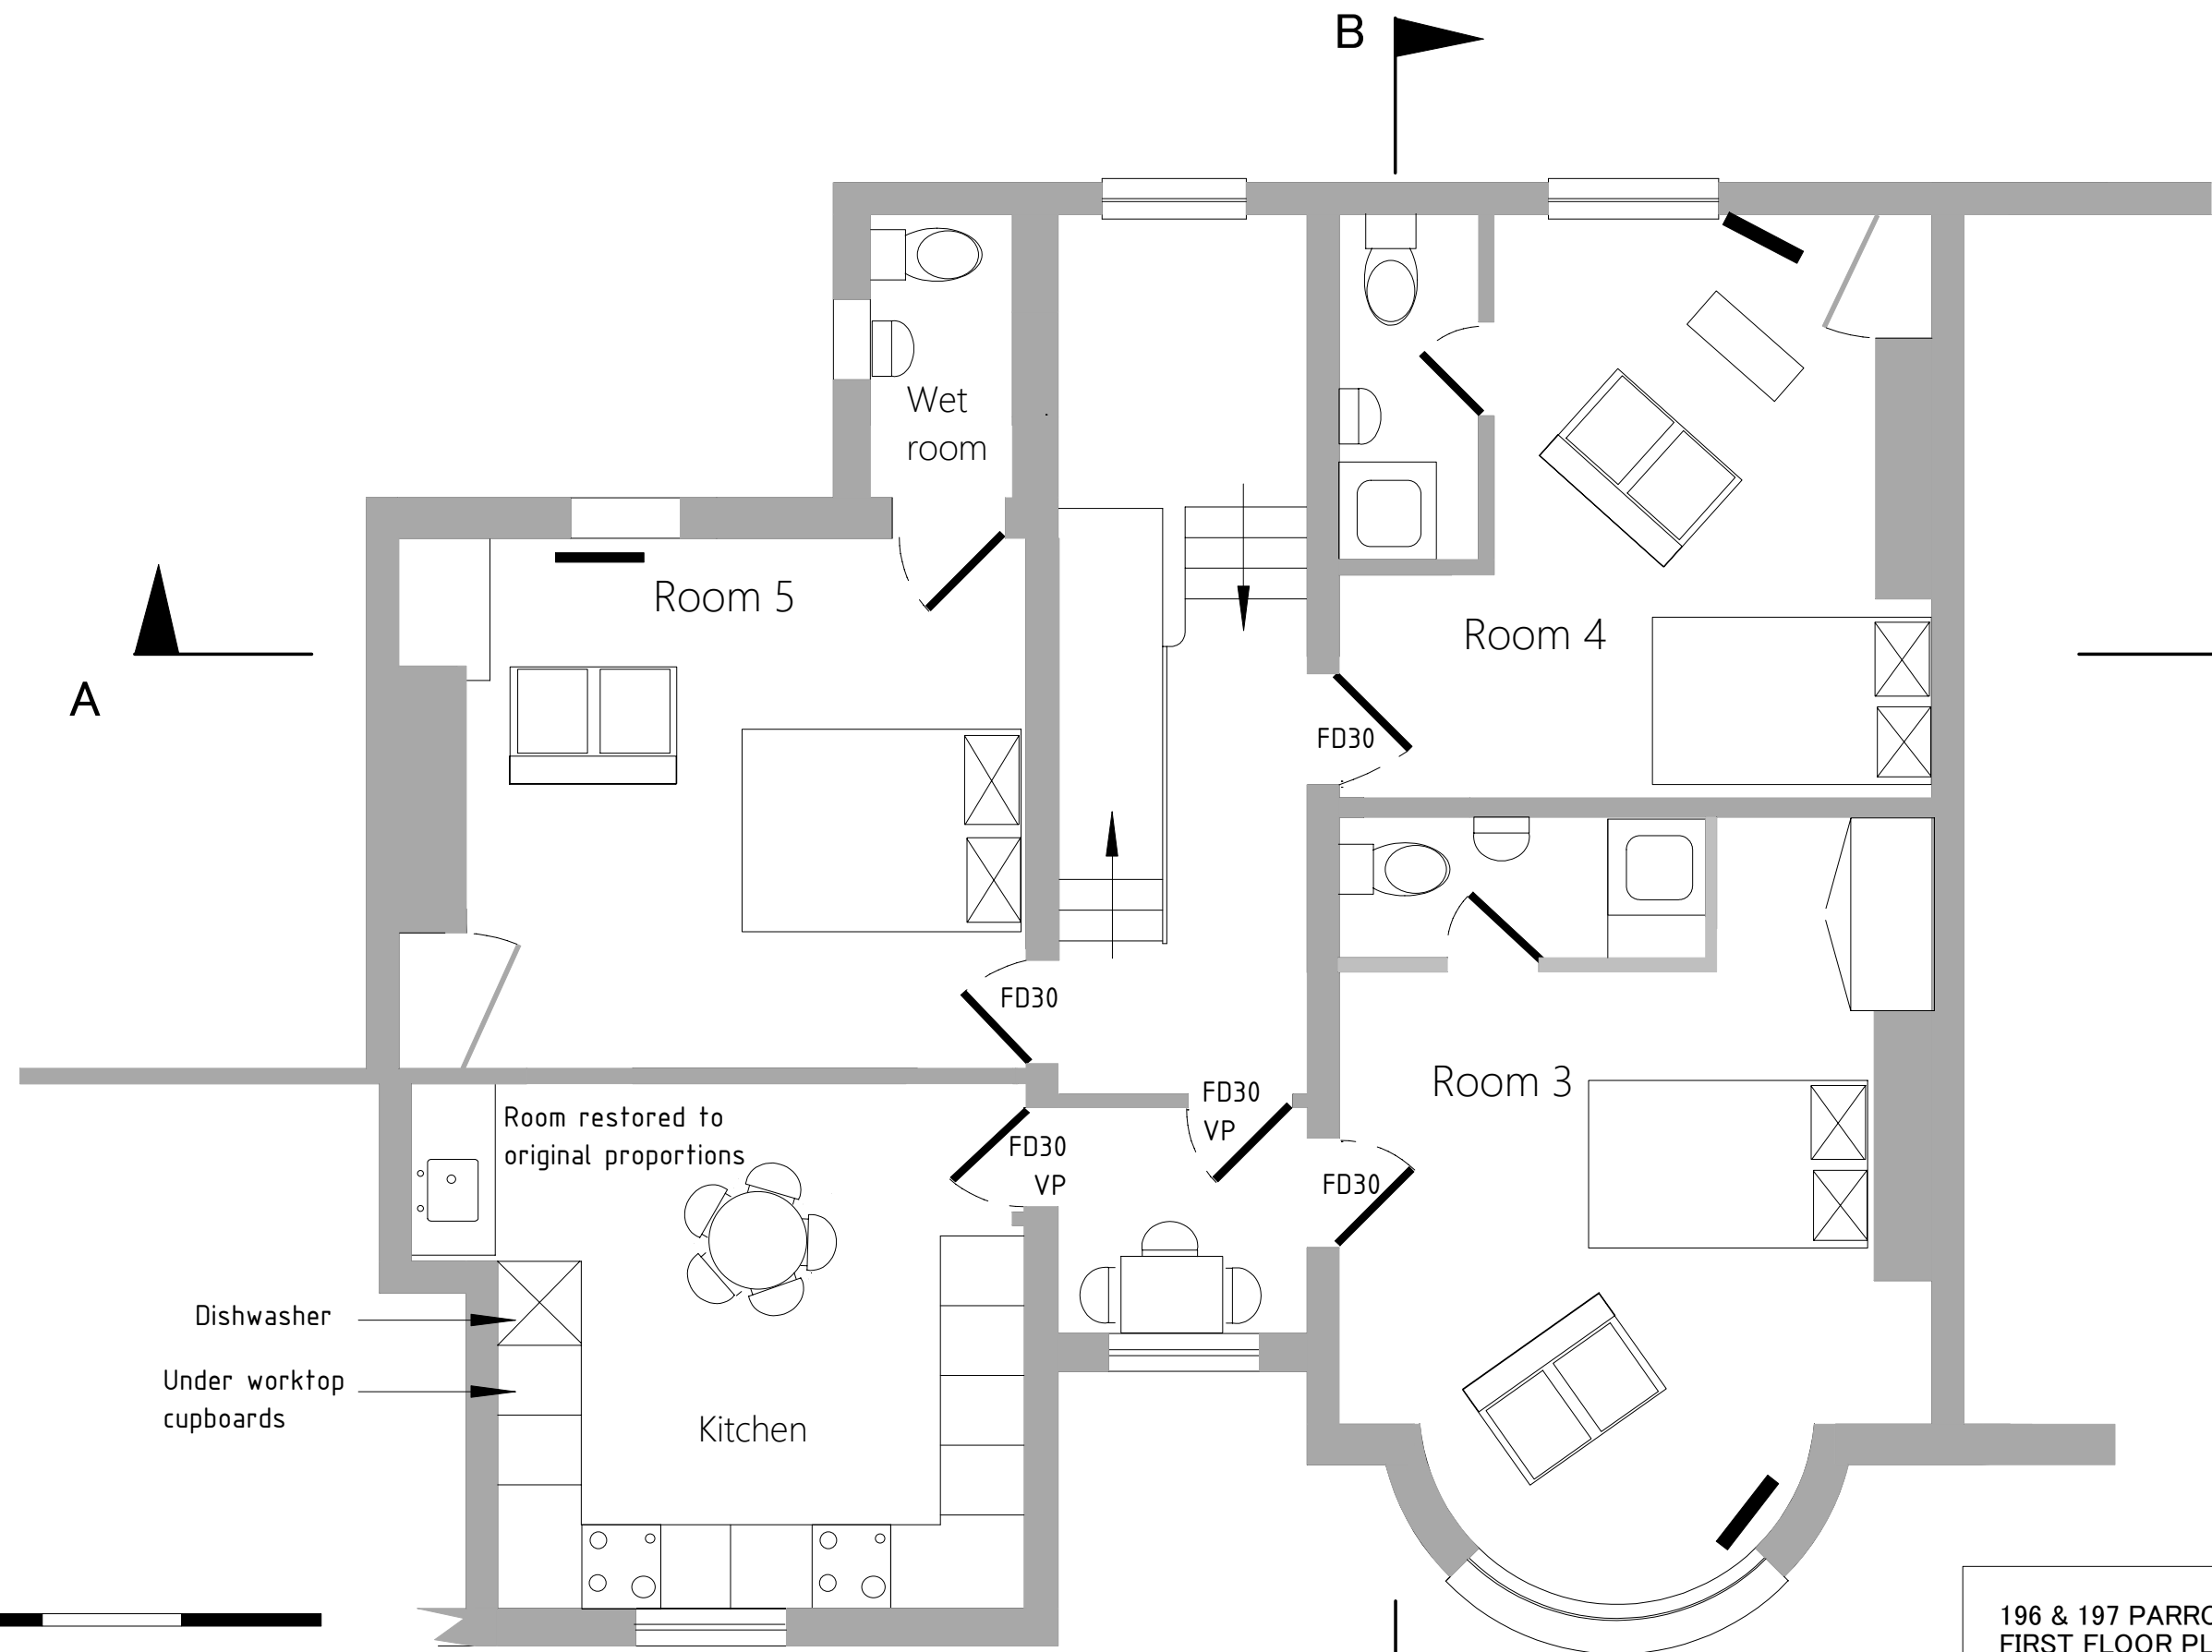

196 & 197 PARROCK STREET
FIRST FLOOR PLAN
PROPOSED

Scale 1:50 @ A3

Drawing Number	Revision	Date
PSH 014	0	24/01/2023