



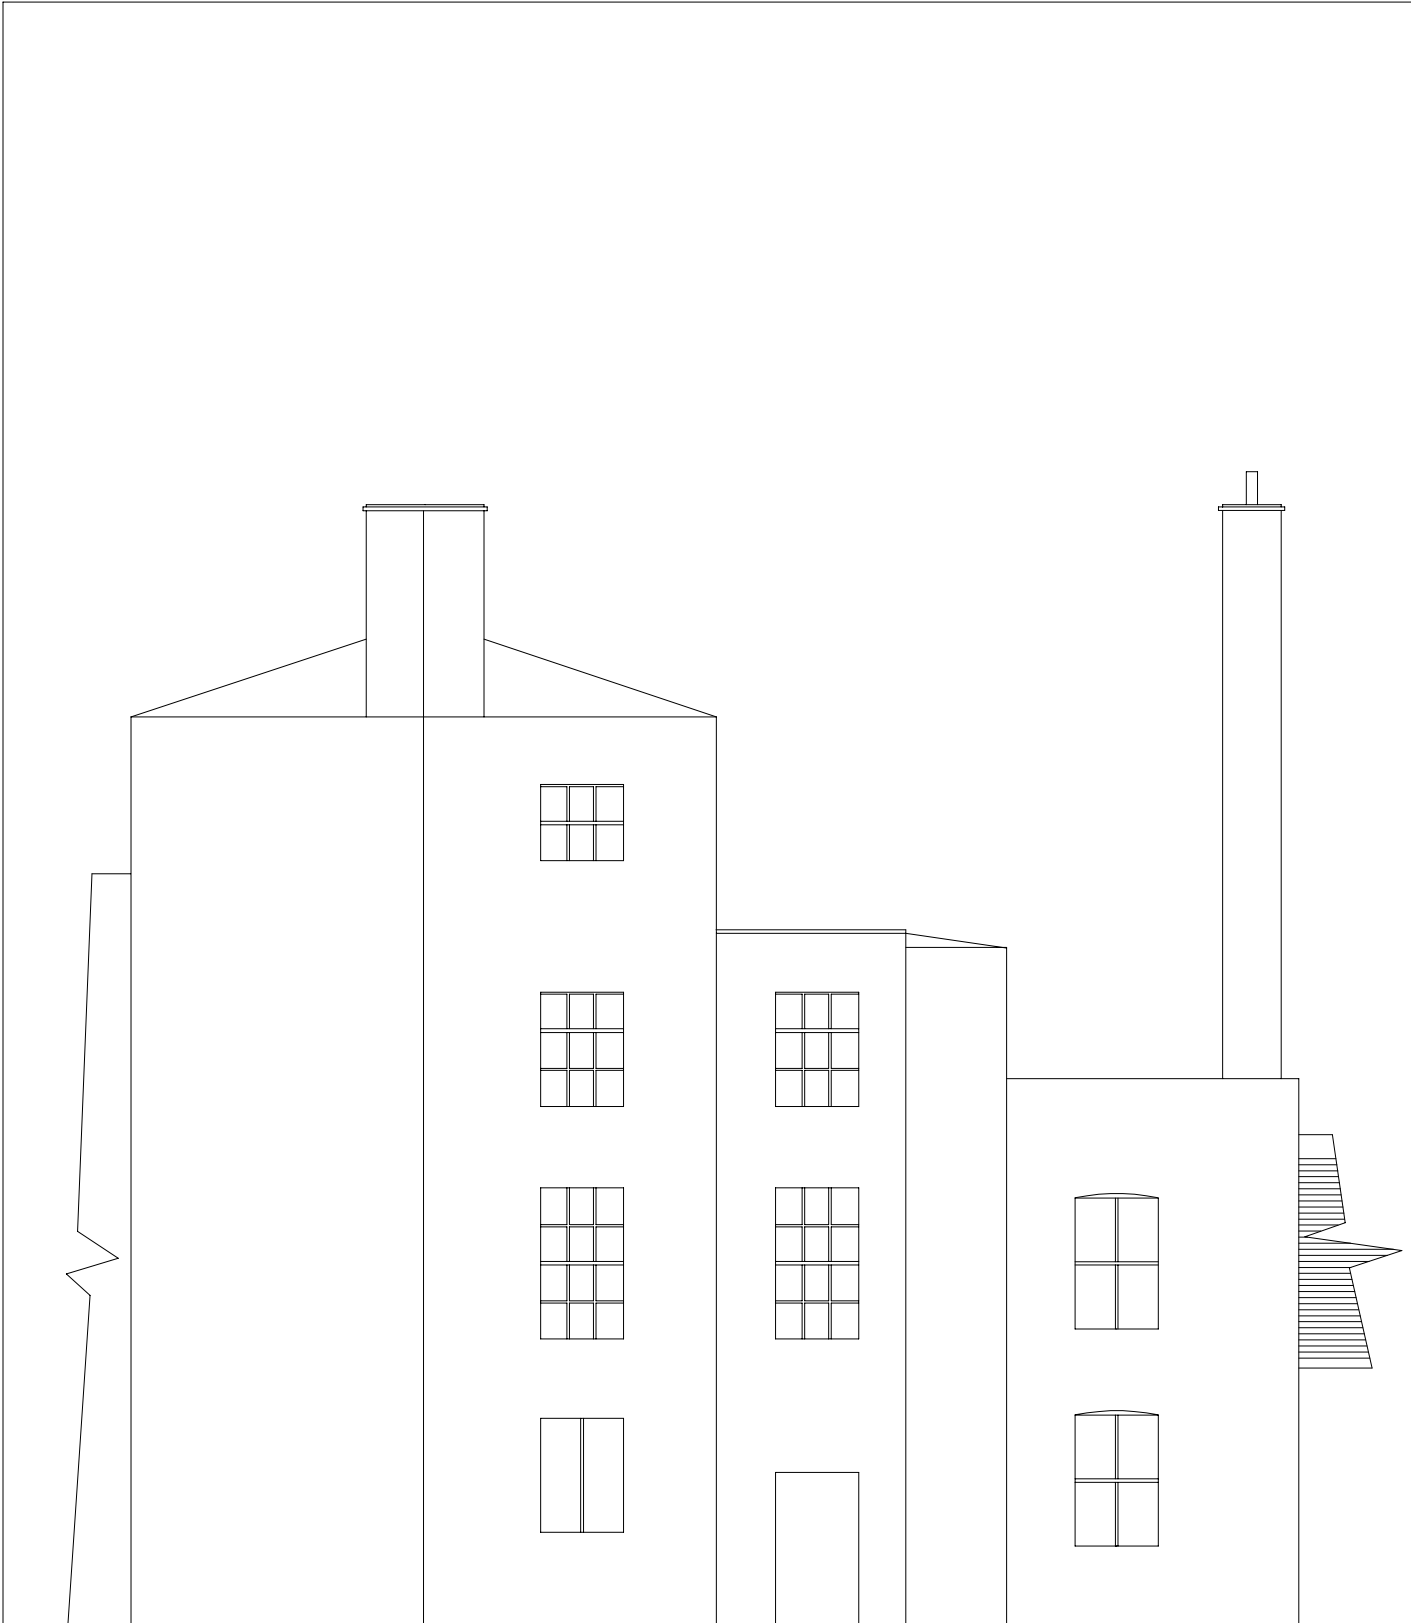

EXISTING

5m

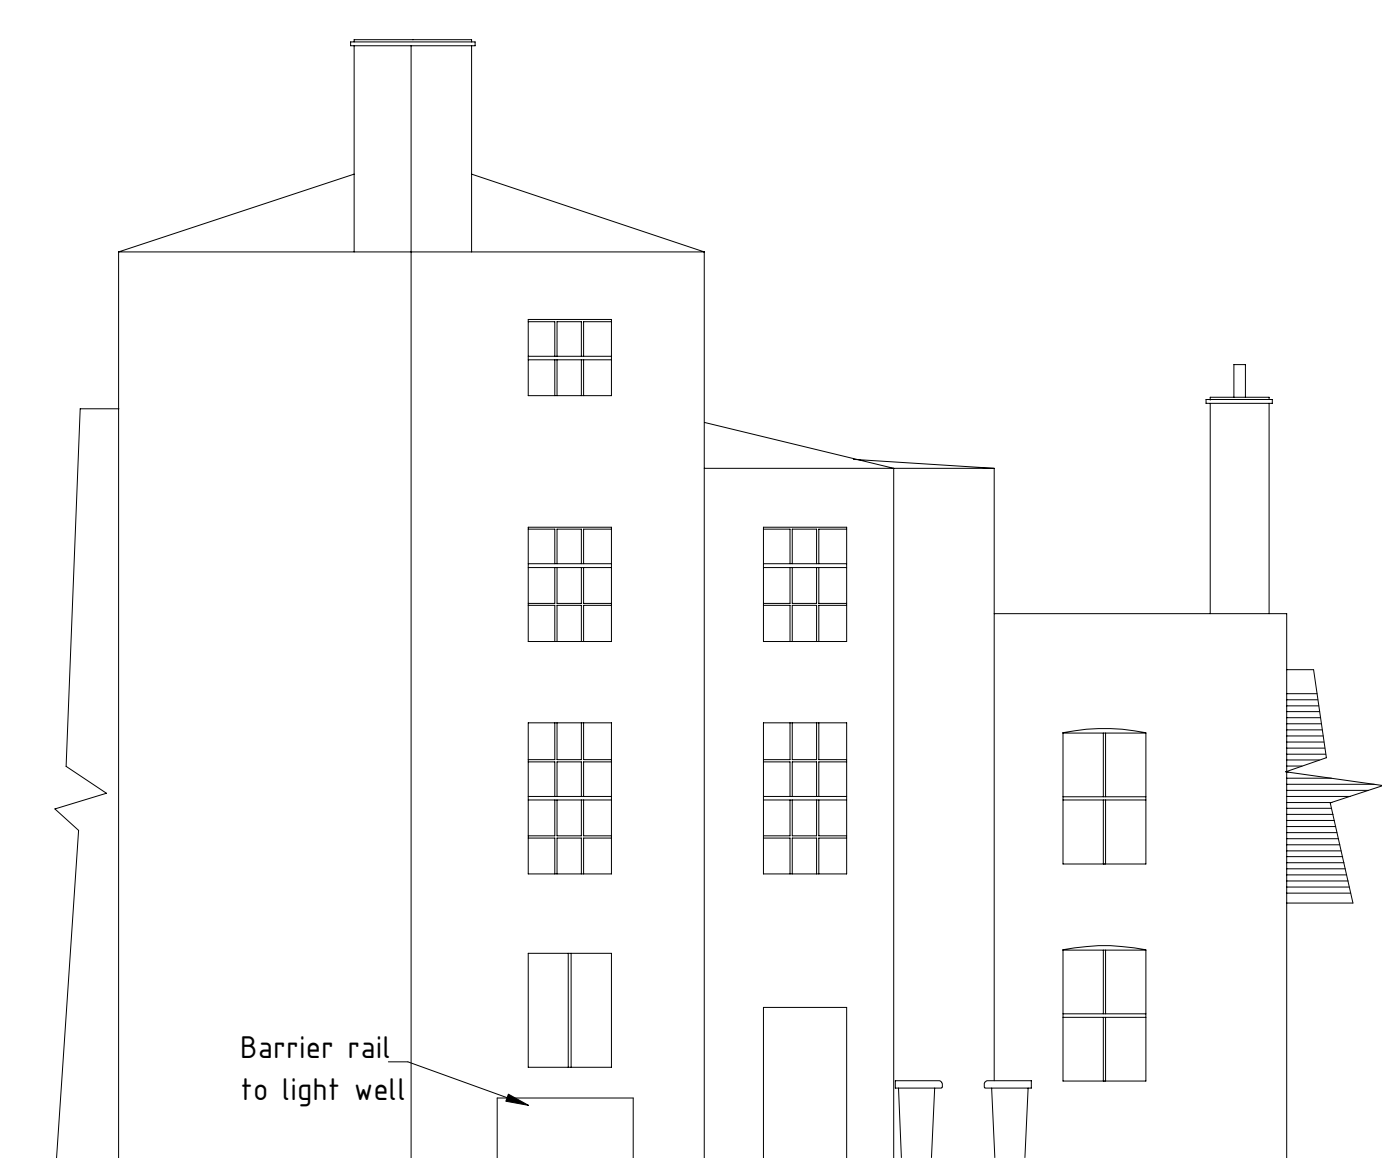

PROPOSED

196 & 197 PARROCK STREET  
REAR ELEVATIONS  
EXISTING AND PROPOSED

Scale 1:100 @ A3

Drawing Number  
PSH 004

Revision  
0

Date  
24/01/2023