




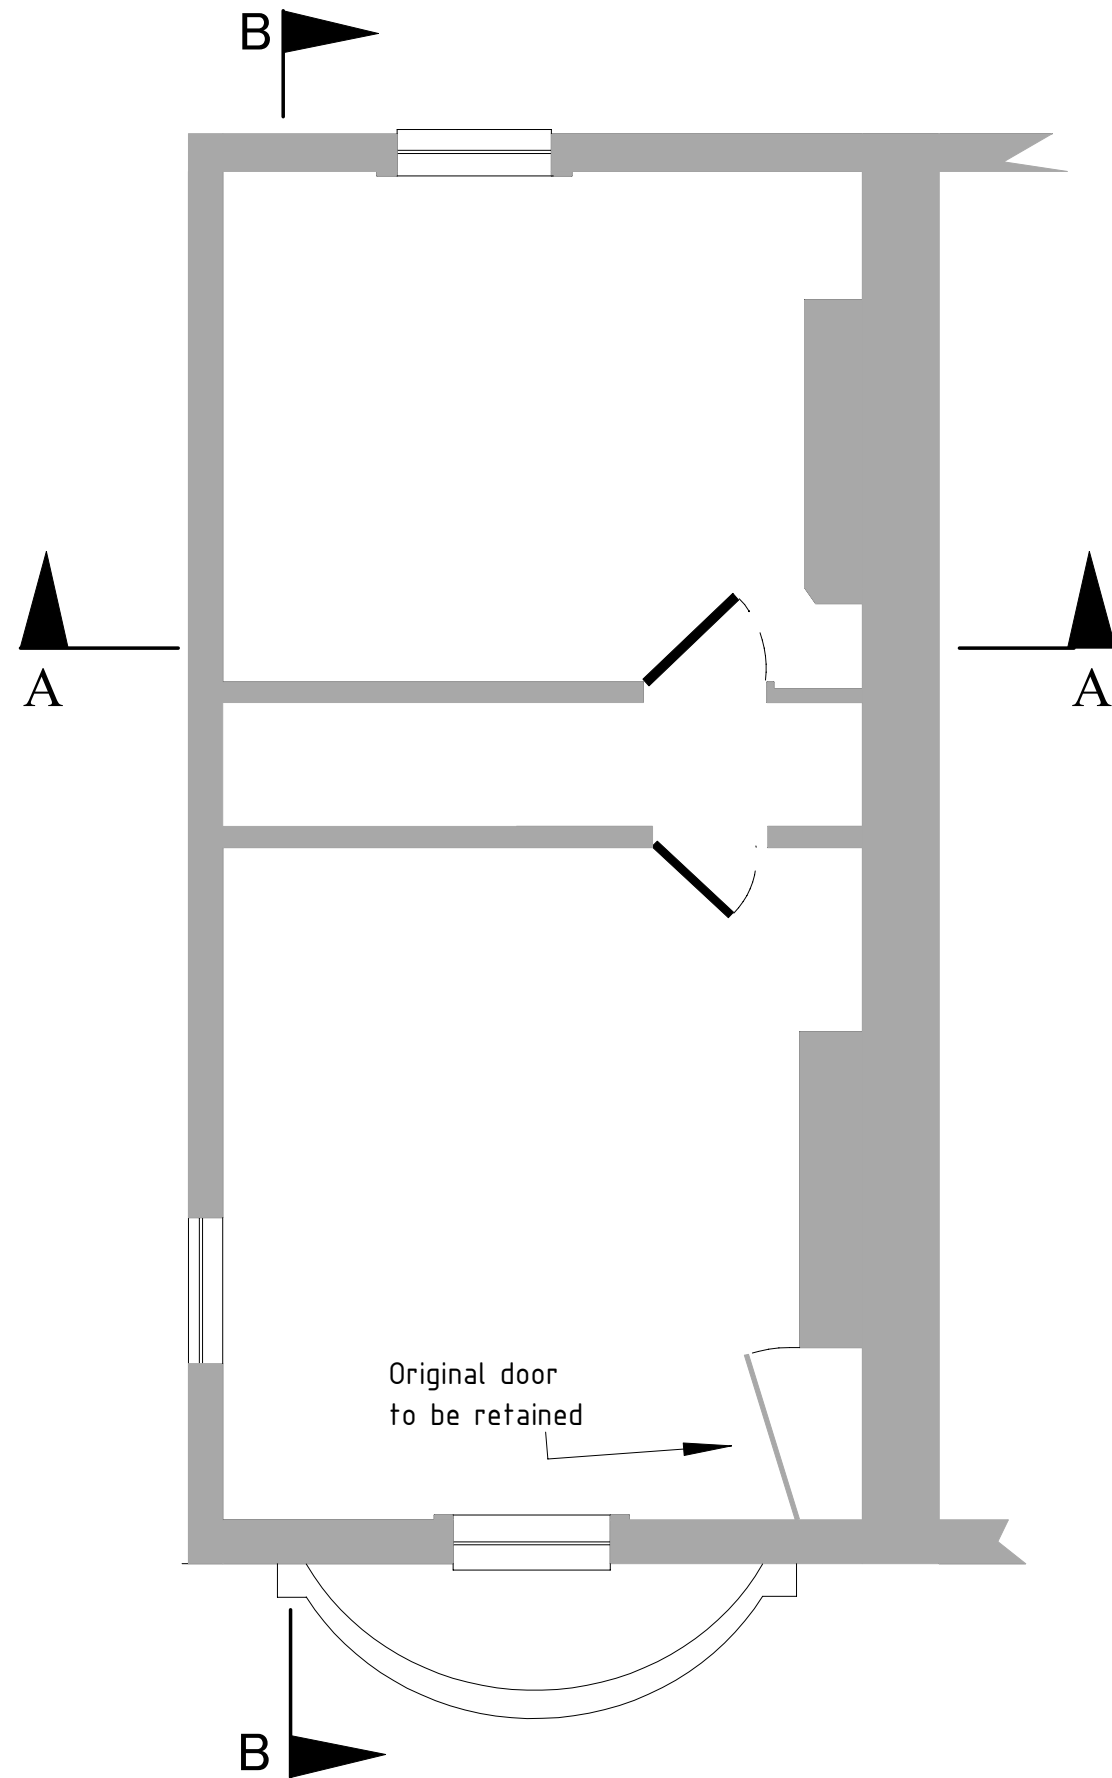

EXISTING

 

3m

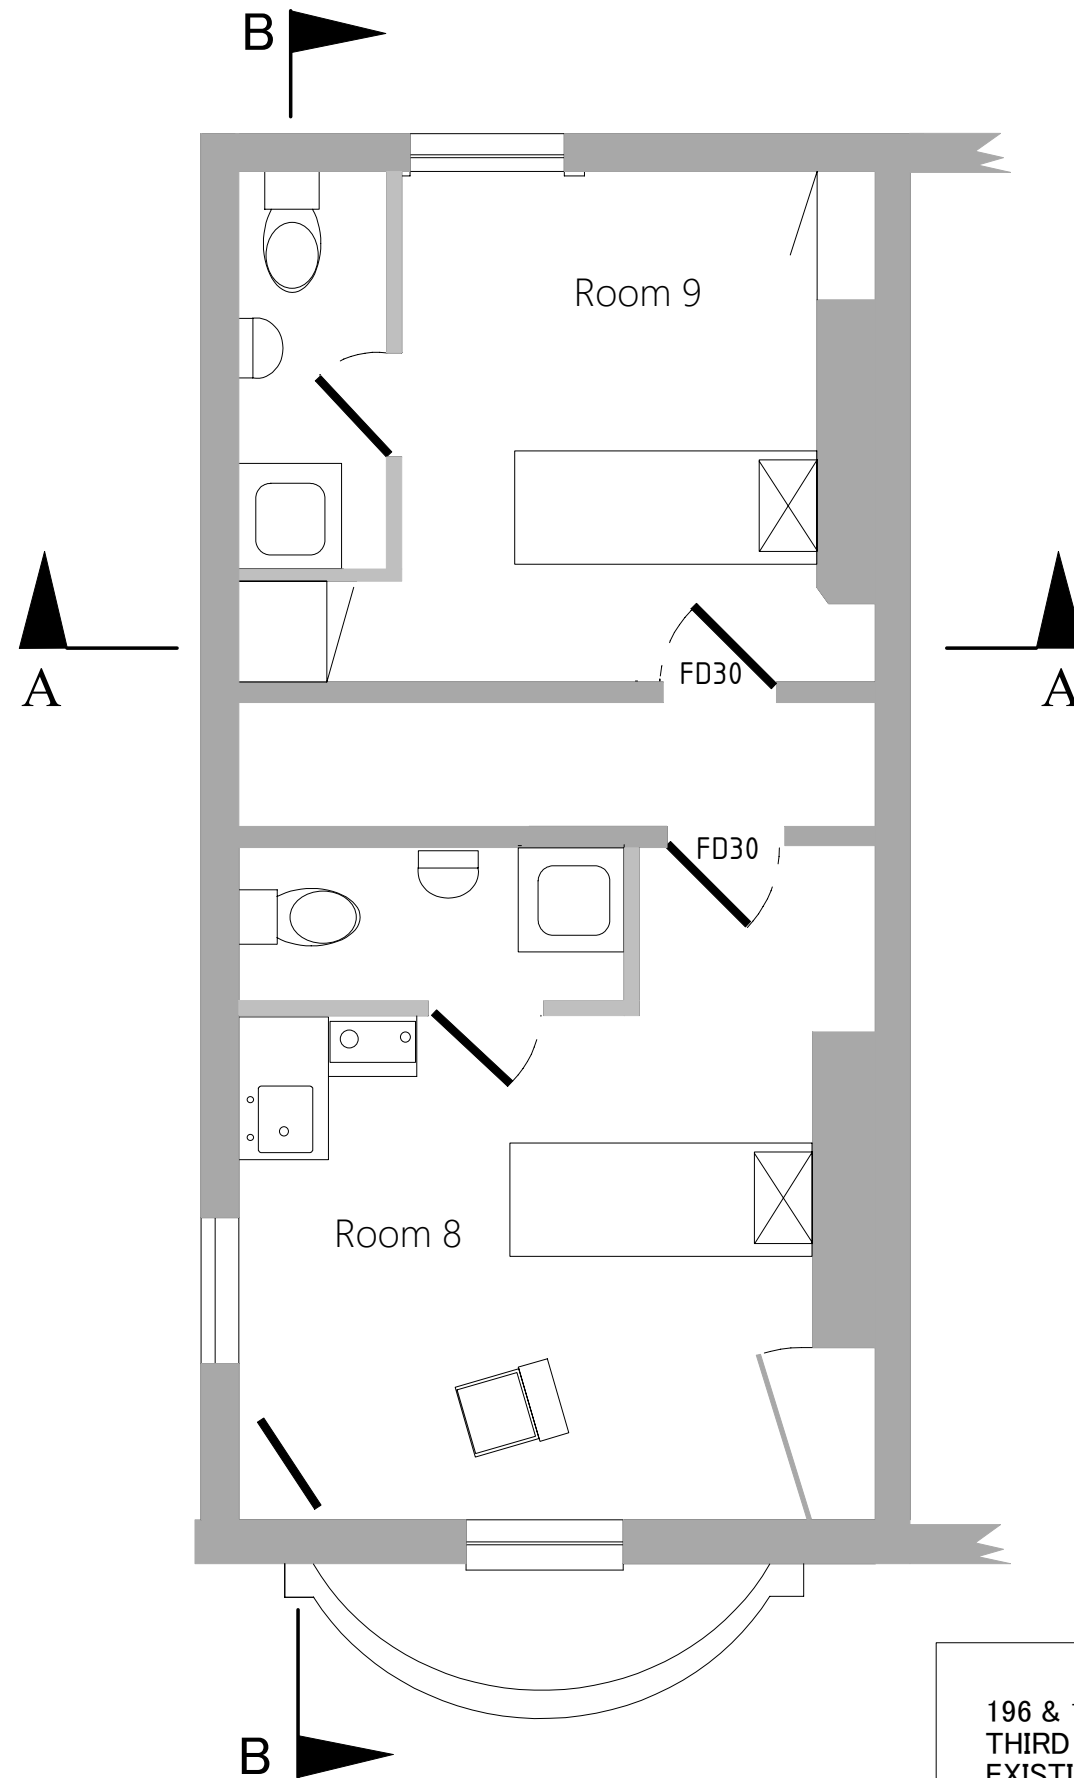

PROPOSED

196 & 197 PARROCK STREET
THIRD FLOOR PLANS
EXISTING AND PROPOSED

Scale 1:50 @ A3

Drawing Number	Revision	Date
PSH 016	0	24/01/2023