




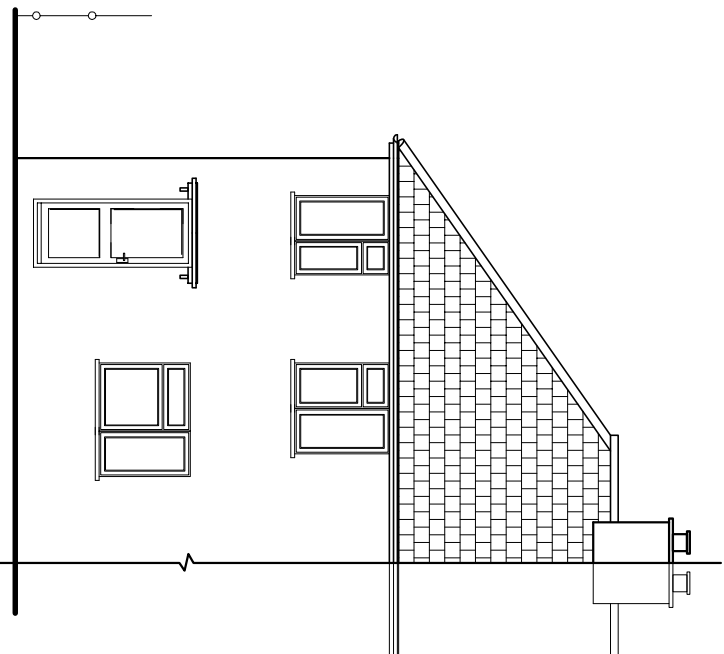


EXISTING FRONT ELEVATION
(SCALE 1:100)

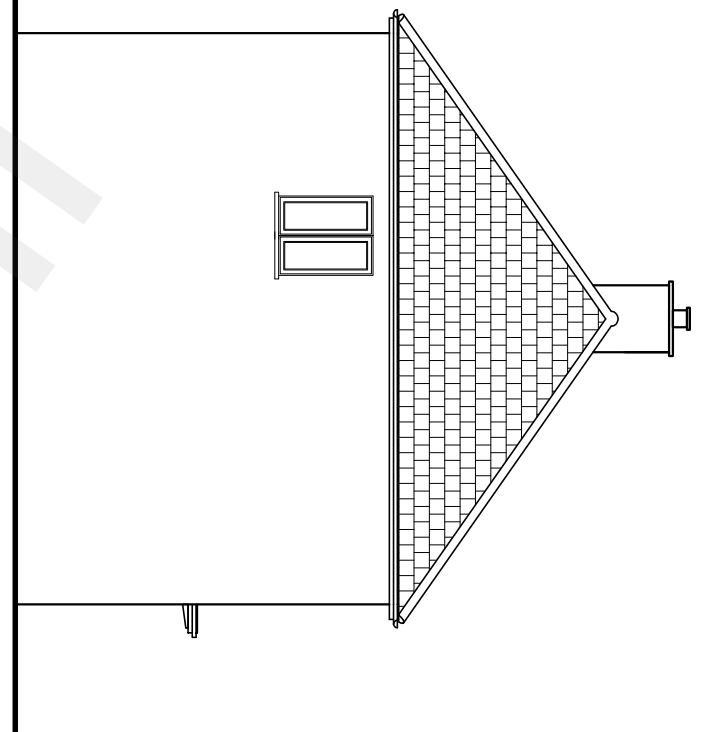


EXISTING SIDE ELEVATION
(FROM NUMBER 34)
(SCALE 1:100)

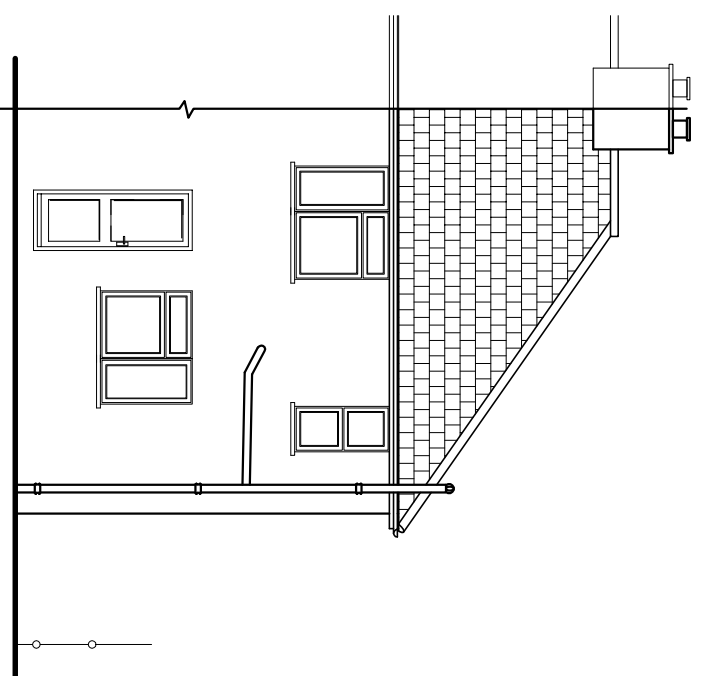


EXISTING REAR ELEVATION
(SCALE 1:100)

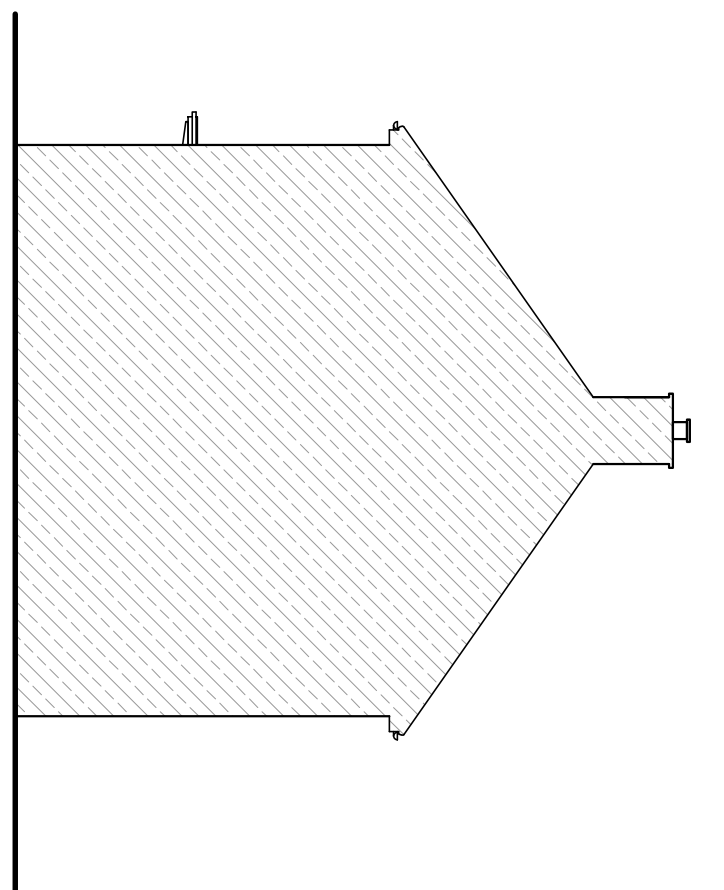


EXISTING SIDE ELEVATION
(FROM NUMBER 30)
(SCALE 1:100)

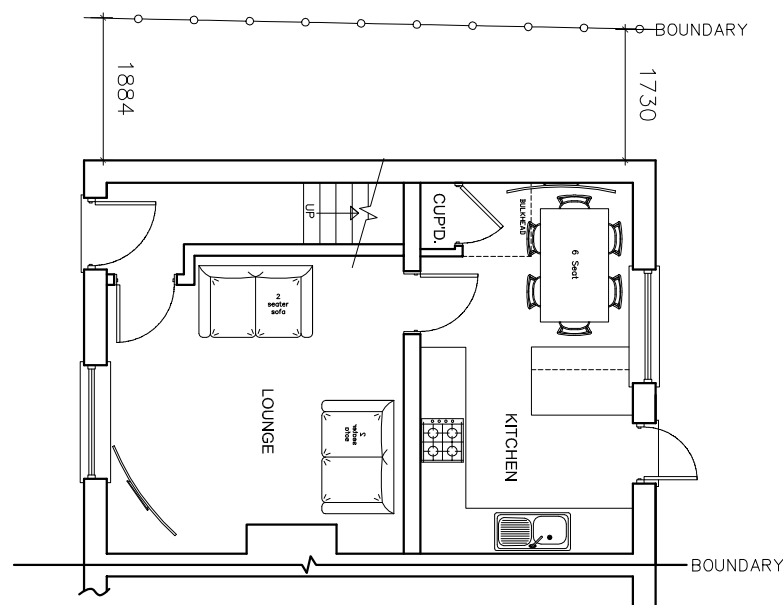


EXISTING GROUND FLOOR PLAN
G.I.A = 34.1m²
(SCALE 1:100)

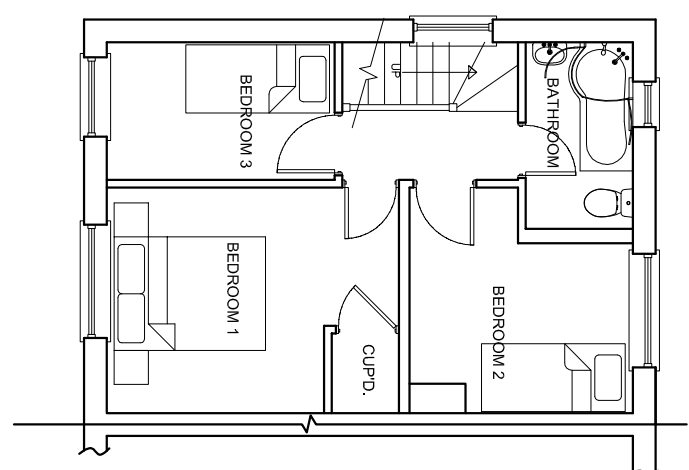


EXISTING FIRST FLOOR PLAN
G.I.A = 34.1m²
(SCALE 1:100)

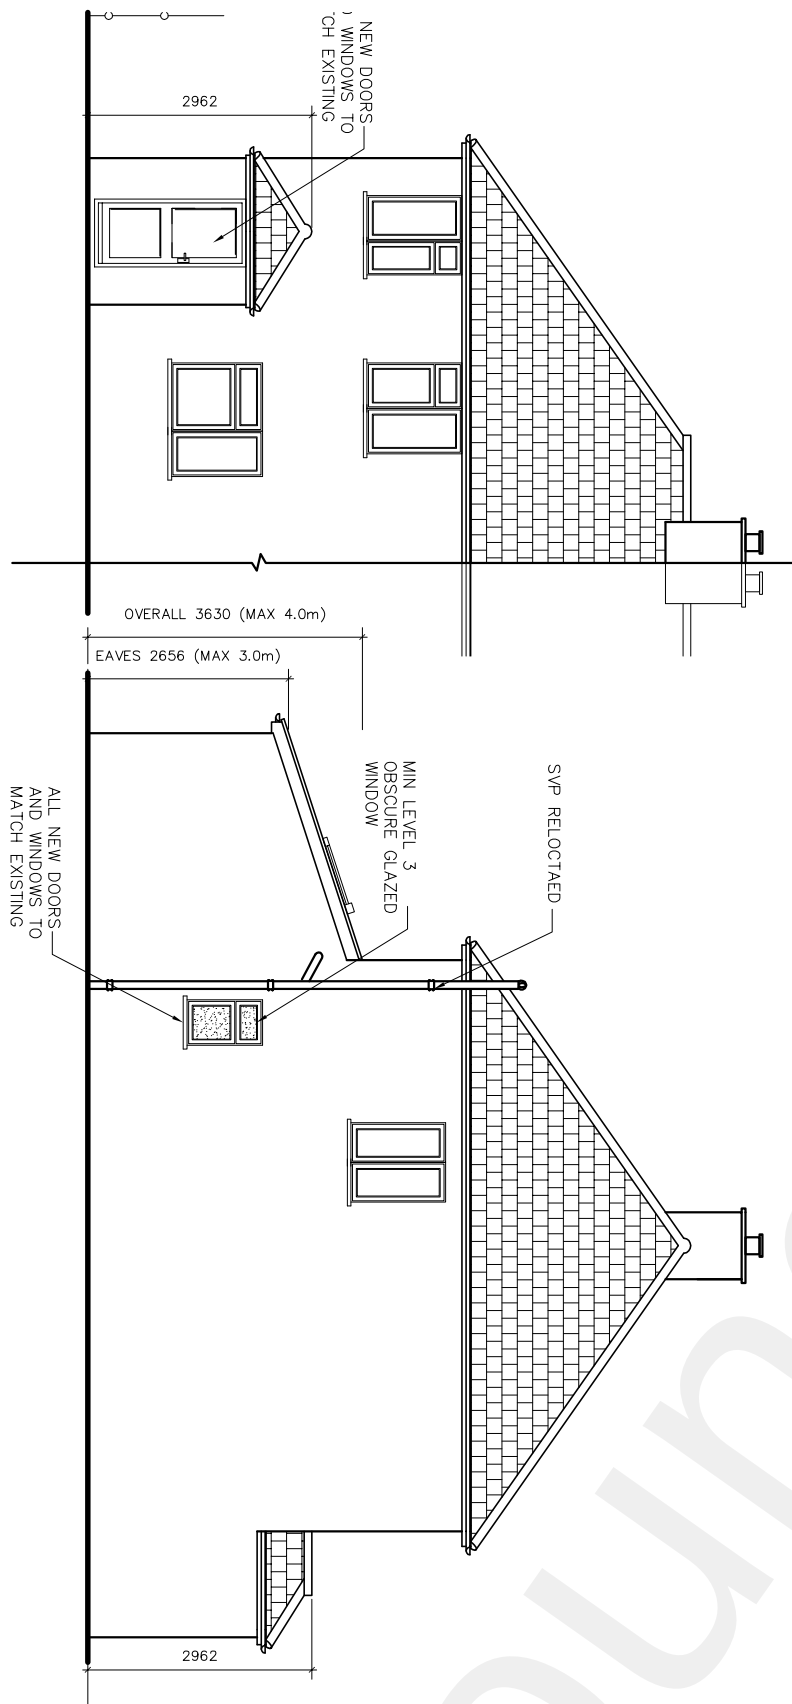


PROPOSED FRONT ELEVATION
(SCALE 1:100)

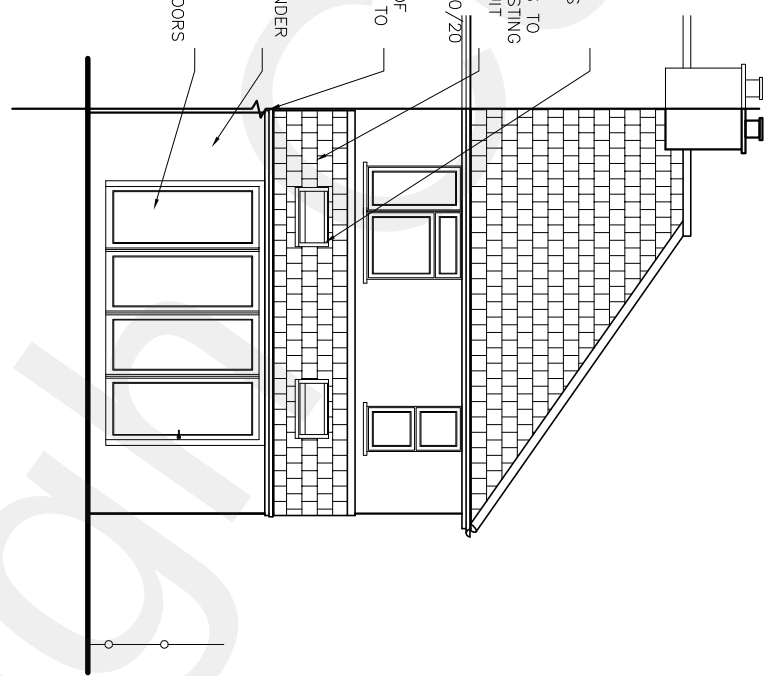



PROPOSED SIDE ELEVATION
(FROM NUMBER 34)
(SCALE 1:100)

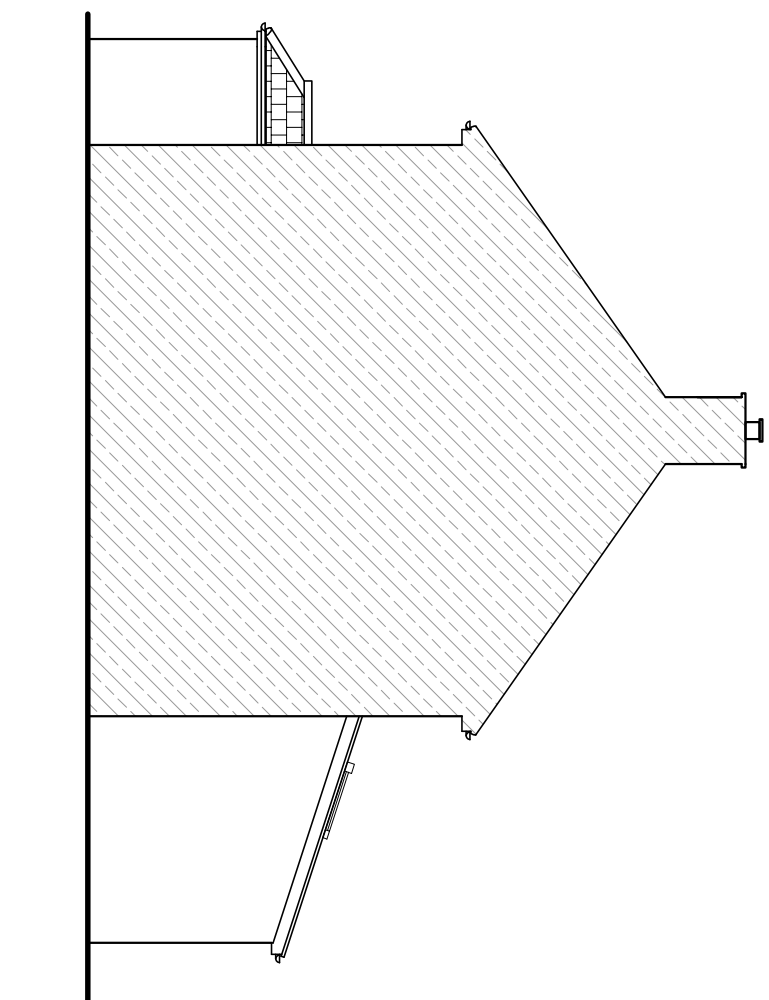


PROPOSED REAR ELEVATION
(SCALE 1:100)

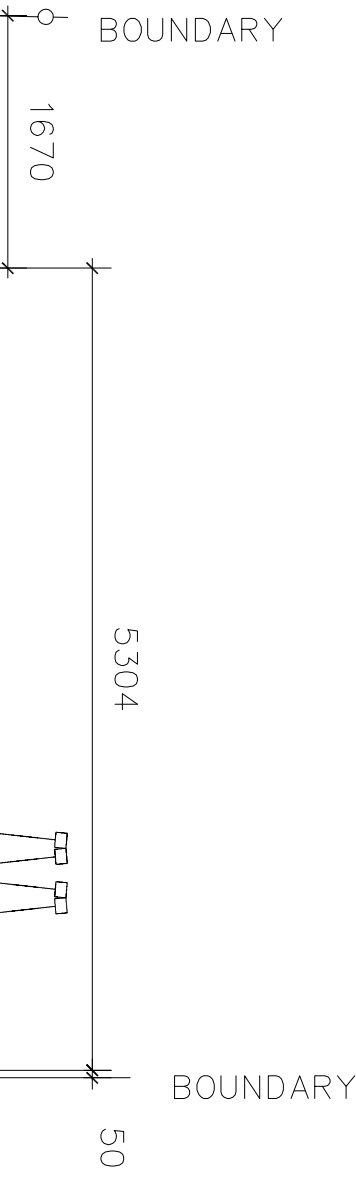


PROPOSED SIDE ELEVATION
(FROM NUMBER 30)
(SCALE 1:100)

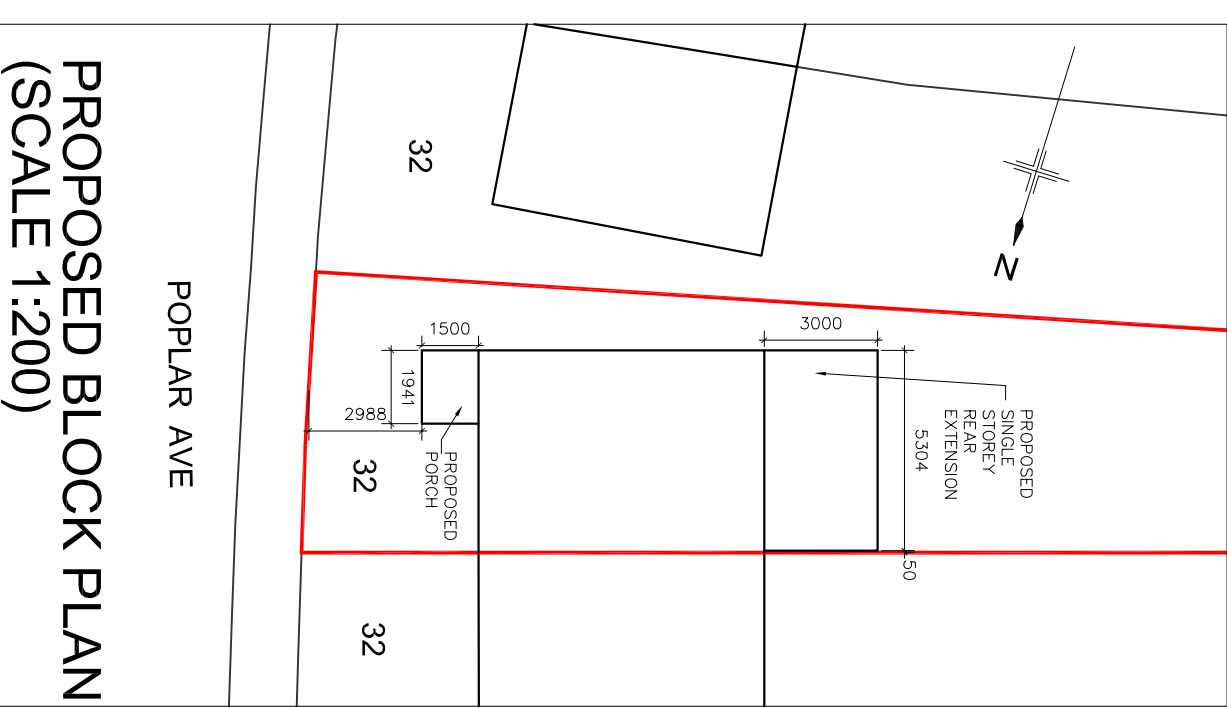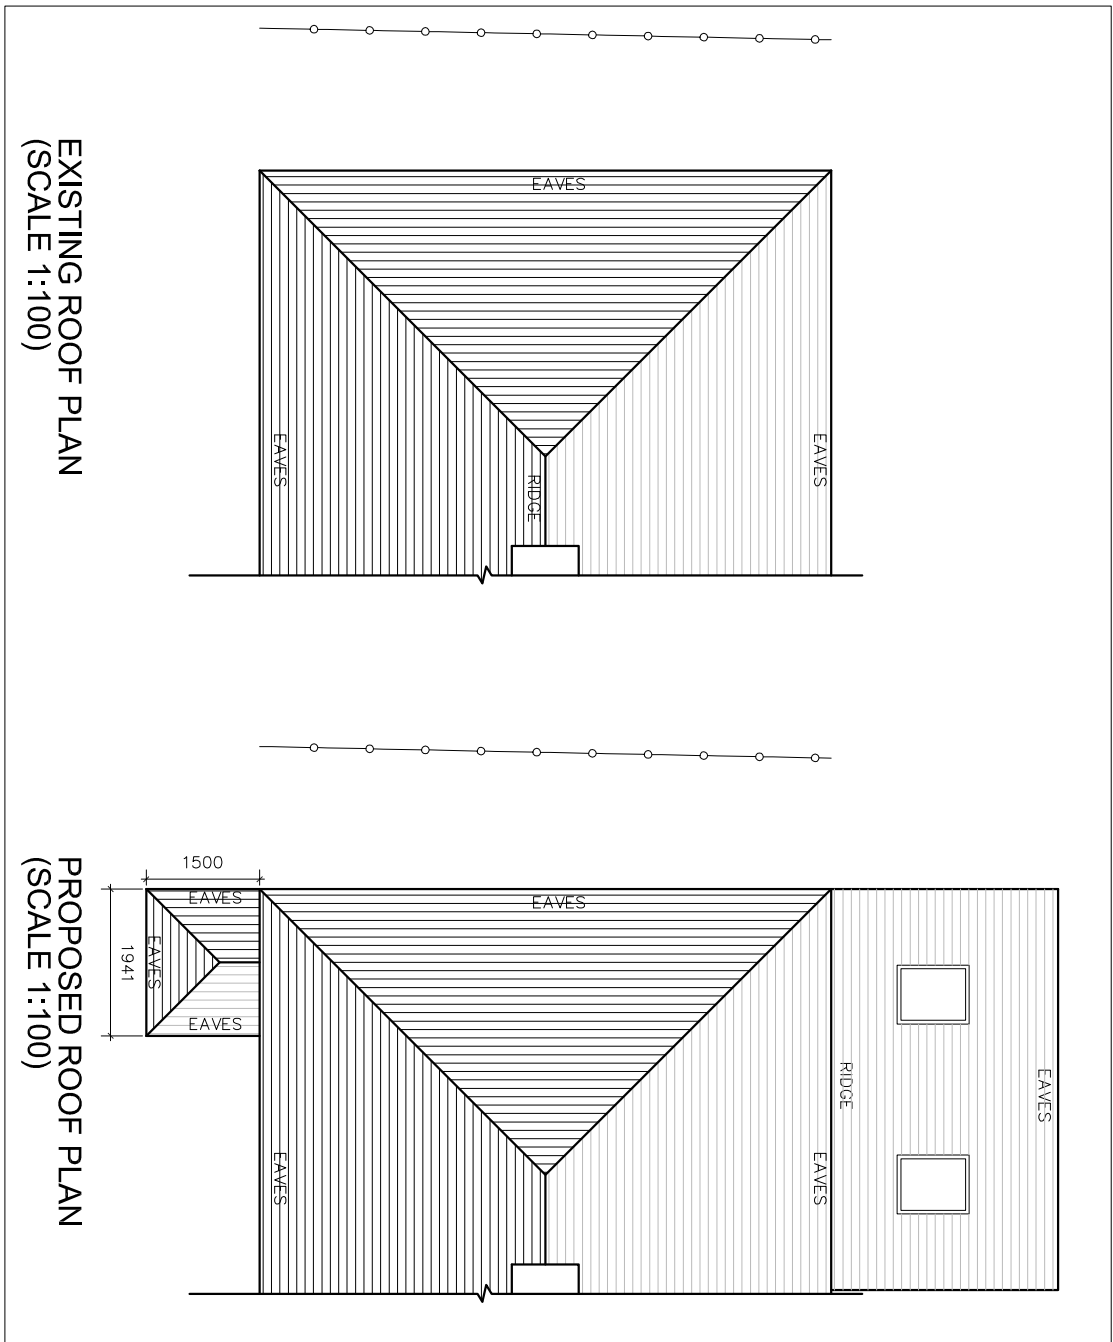

PROPOSED BLOCK PLAN
(SCALE 1:200)

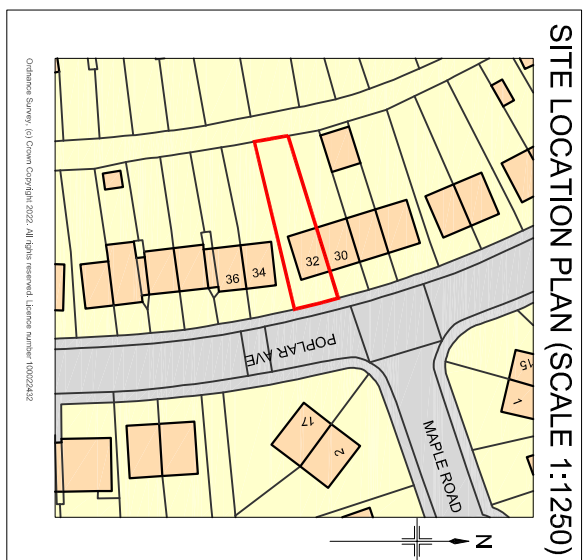

SITE LOCATION PLAN (SCALE 1:1250)

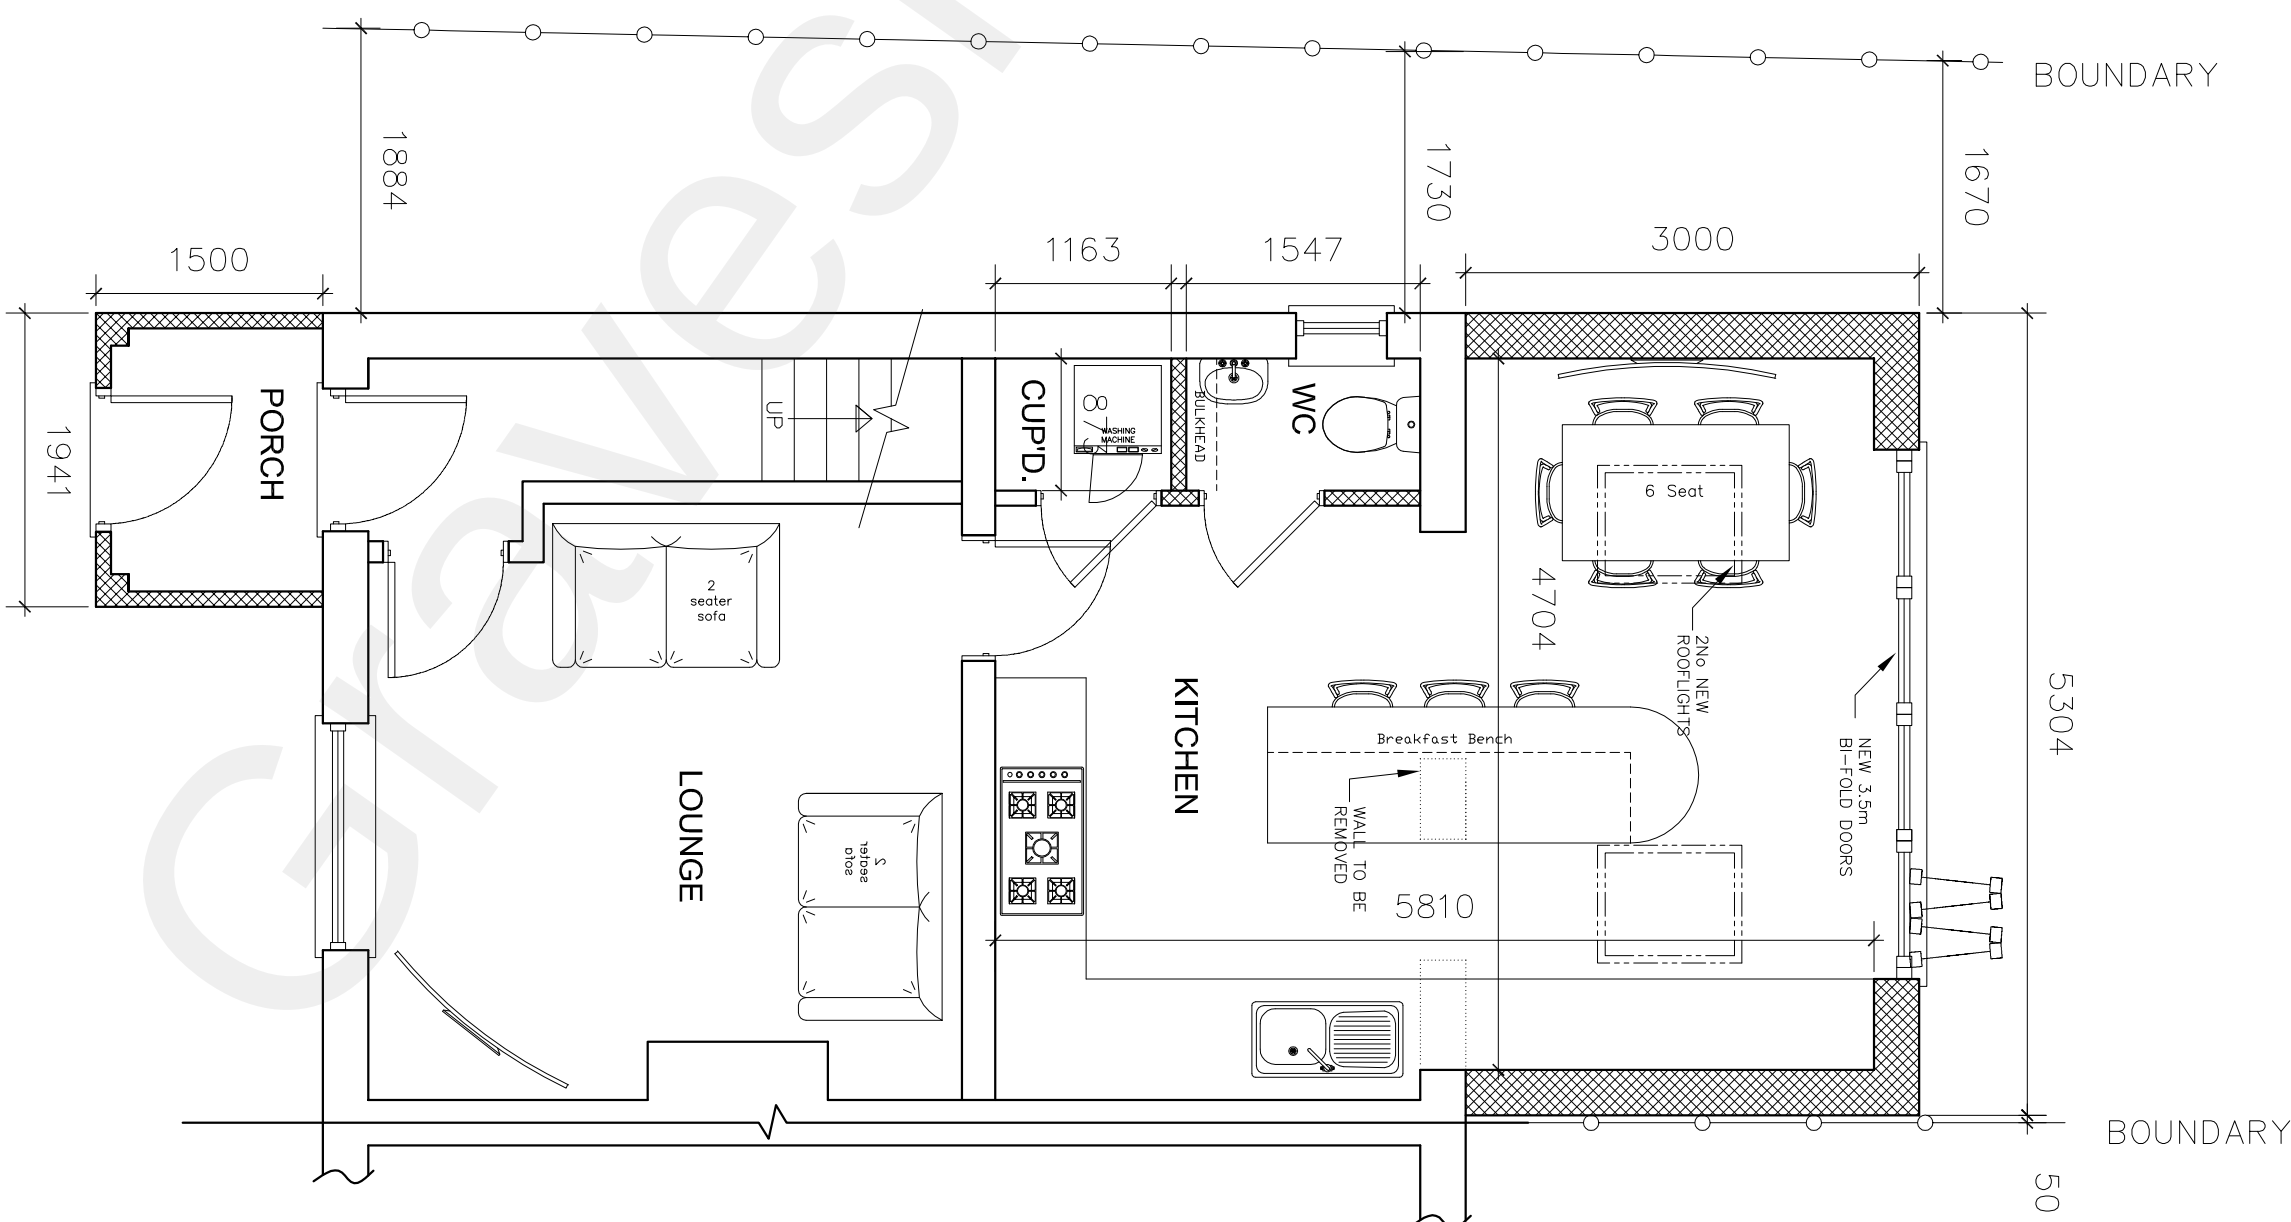

PROPOSED GROUND FLOOR PLAN
G.I.A = 48.2m²
(SCALE 1:50)

ANDY WARDELL 07776 430300

Project
32 POPLAR AVENUE, GRAVESEND, KENT.
DA14 5JX.

Drawing Title
PROPOSED SINGLE STOREY REAR
EXTENSION

Date
FEB 22

Scale
1:50/100/200/1250@A1

Drawn by
AW

Project No
1940

Drawing No
PLP/01

Revision
.

SCALE 1:50
0m 0.5m 1.0m 1.5m 2.0m 2.5m 3.0m 3.5m 4.0m 4.5m 5.0m

SCALE 1:100
0m 1.0m 2.0m 3.0m 4.0m 5.0m 6.0m 7.0m 8.0m 9.0m 10.0m

SCALE 1:200
0m 2.0m 4.0m 6.0m 8.0m 10.0m 12.0m 14.0m 16.0m 18.0m 20.0m

SCALE 1:500
0m 5.0m 10.0m 15.0m 20.0m 25.0m 30.0m 35.0m 40.0m 45.0m 50.0m

SCALE 1:1250
0m 12.5m 25.0m 37.5m 50.0m 62.5m 75.0m 87.5m 100.0m 112.5m 125.0m