
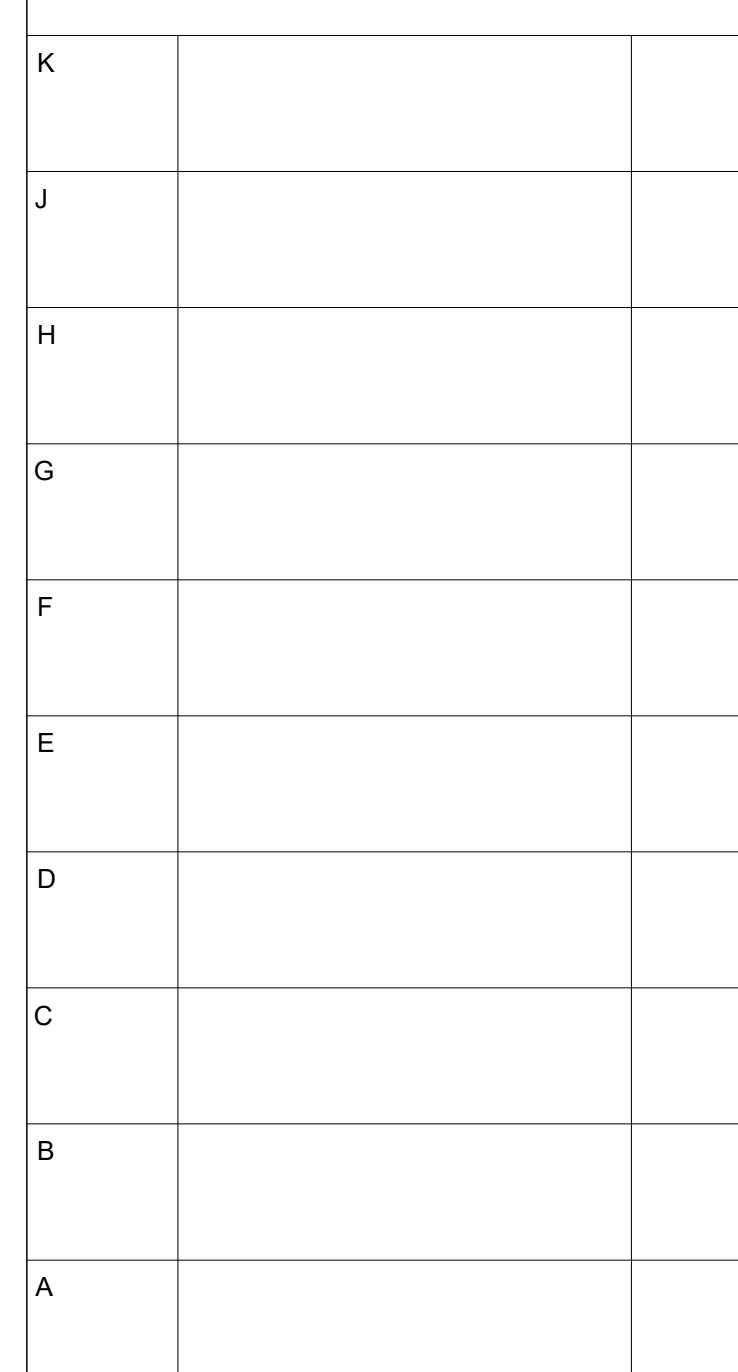


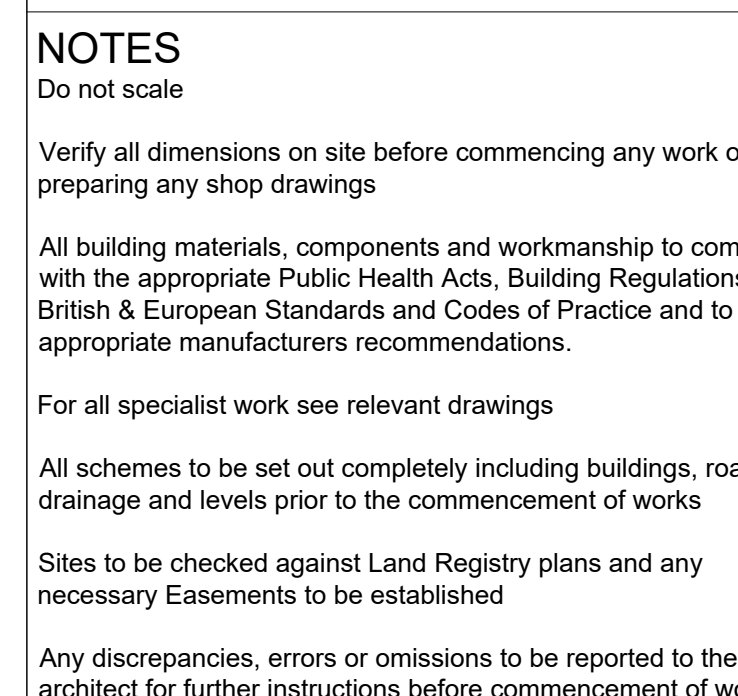

Date	Revisions	By
 21 Stone Street, Gravesend, Kent, DA11 0NP Tel: 01474 566996 Fax: 01474 320374 Design@DACarchitects.co.uk		

Project Title

CAPE COTTAGE

Client

Mr Andrew West
Cape Cottage
Manor Field
Shorne DA12 3DX

Drawing Title

Proposed Ground Floor Plan
Roof Plan and Elevations

Scale 1:100	Date 14/02/25	Drawn By LDM
Project No. 5490	Dwg. No. P-006	Rev. D

