


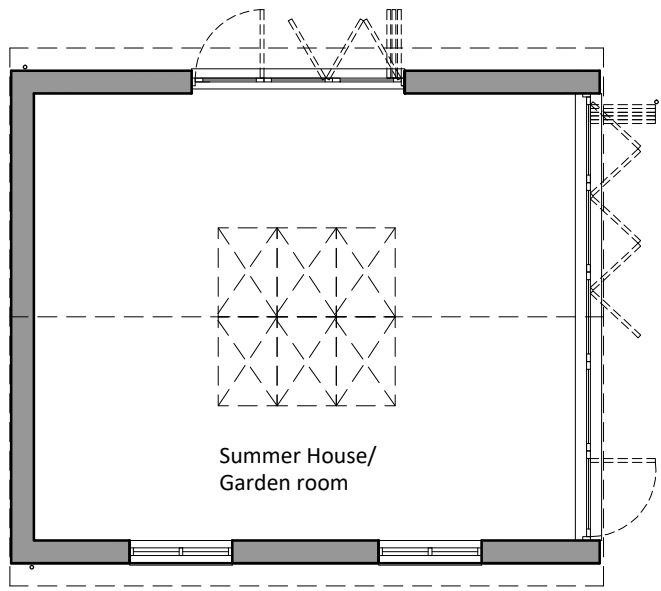


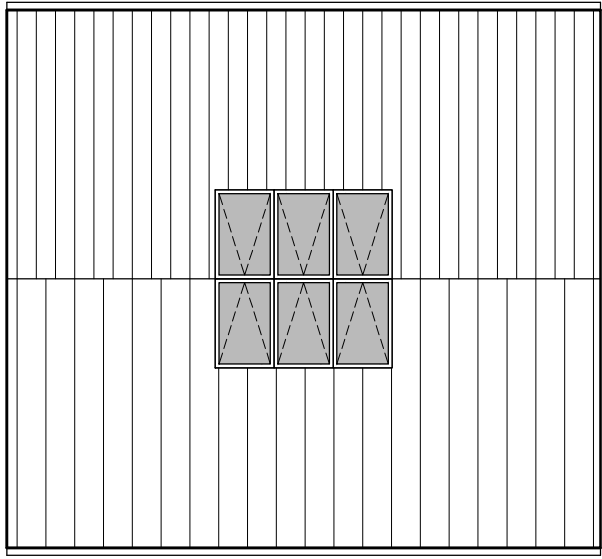


Proposed Summer House Floor Plan
1:100

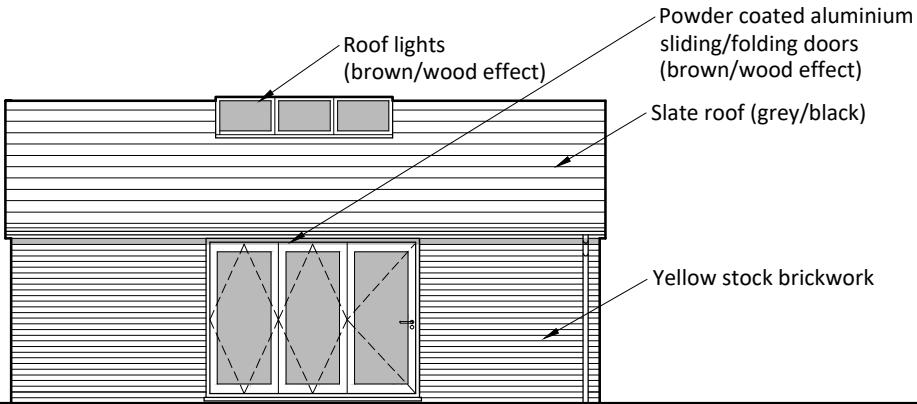


Proposed Summer House Roof Plan
1:100

 


Proposed Summer House Side (South) Elevation
1:100

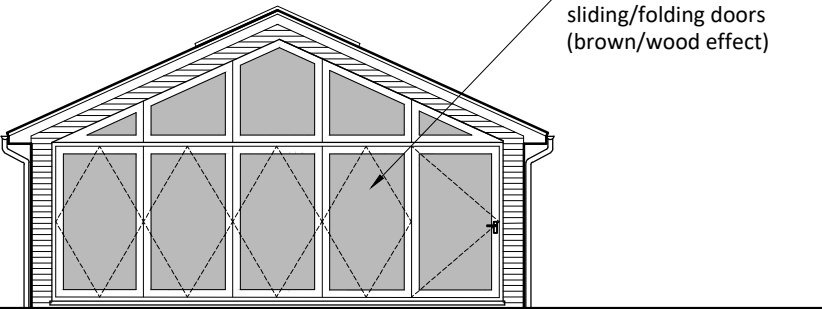


Proposed Summer House Front (West) Elevation
1:100

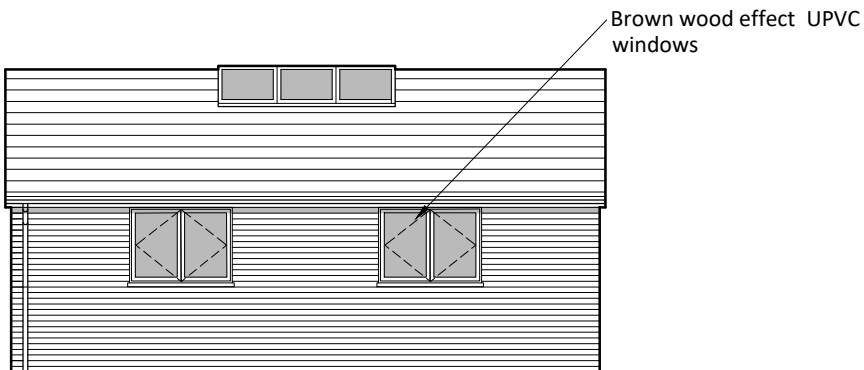


Proposed Summer House Side (North) Elevation
1:100

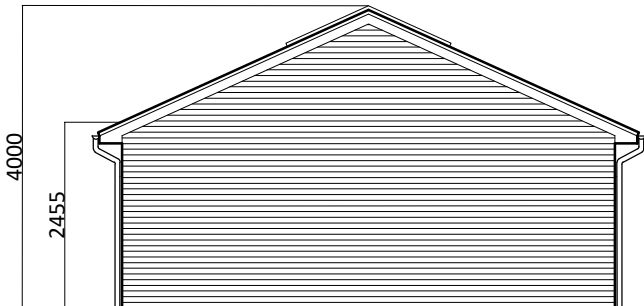


Proposed Summer House Rear (East) Elevation
1:100

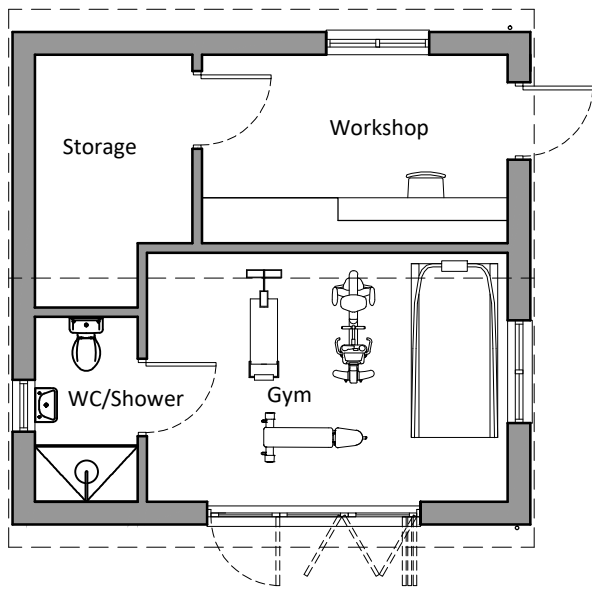


Proposed Outbuilding Floor Plan
1:100

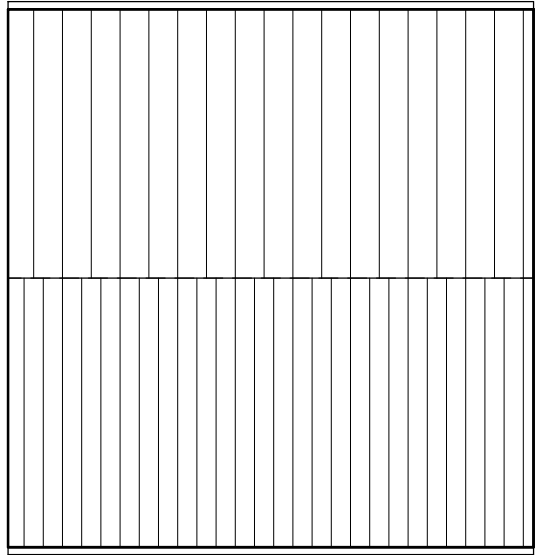


Proposed Outbuilding Roof Plan
1:100

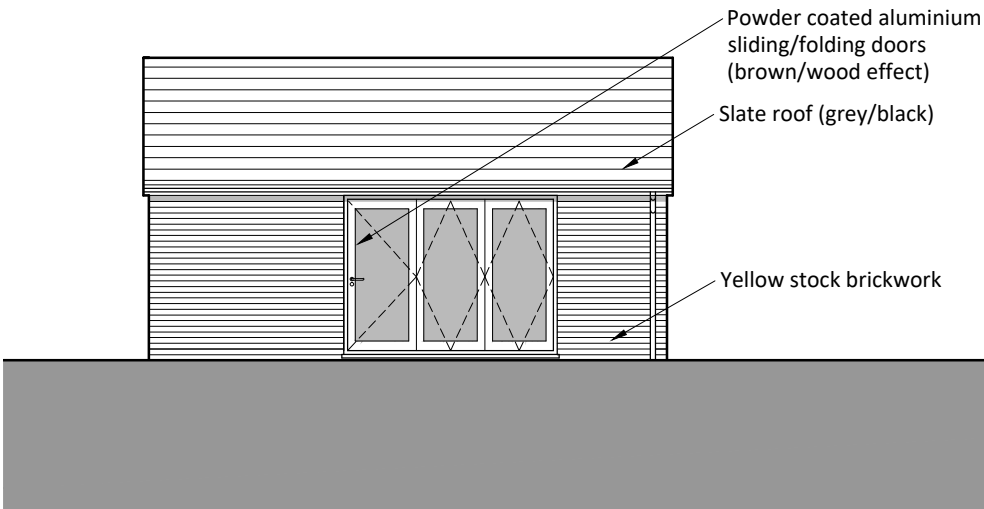


Proposed Outbuilding Front (West) Elevation
1:100

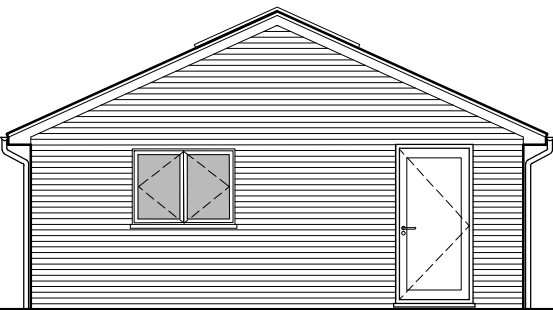


Proposed Outbuilding Side (South) Elevation
1:100

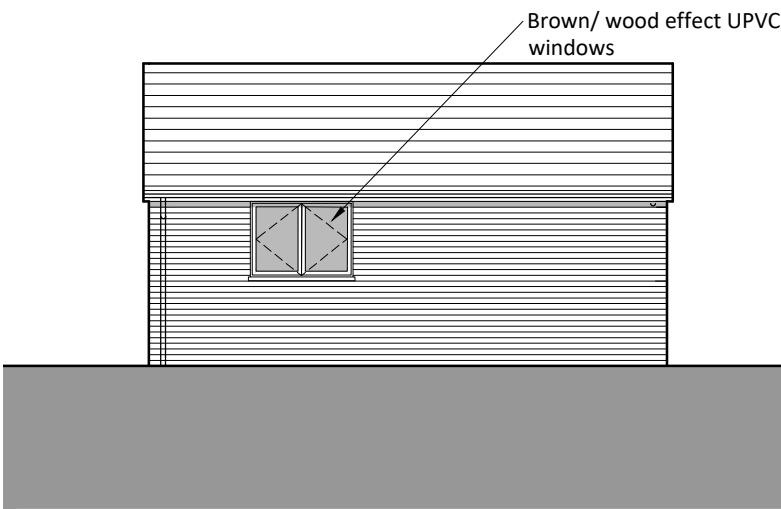

Proposed Outbuilding Rear (East) Elevation
1:100

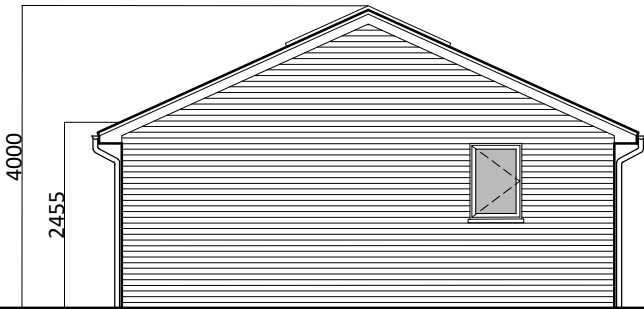

Proposed Outbuilding Side (North) Elevation
1:100

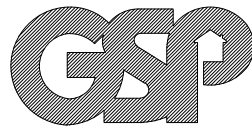

Graham Simpkin Planning

2 The Parade, Ash Road, Hartley
Longfield, Kent DA3 8BG

Tel: 01474 703705

www.grahamsimpkinplanning.co.uk

Email: webmail@grahamsimpkinplanning.co.uk

Project Title Owlswood Cottage, Priestwood Road, Harvel, Meopham, DA13 0DA		Job No 4022
Drawing Title Proposed Summer House & Outbuilding	Drawing No 05	Revision -
Date 04.02.2024	Drawn by MS	Checked by PN
Scale 1:100 @ A2	Note Summer House Footprint 50 m ² GIA - 42 m ² Volume - 162 m ³	Outbuilding Footprint 45 m ² GIA - 37 m ² Volume - 144 m ³

