

Copyright in the design and this drawing is the property of RESI. Reproduction in whole or in part is forbidden without written sanction of RESI. This drawing must be read in conjunction with all other relevant documentation and drawings.

RESI accepts no liability for any expense, loss or damage of whatsoever nature and however arising from any variation which has not been referred to them and their approval obtained.

Print out to actual scale. For planning purposes only. All dimensions to be cross checked on site prior to construction and ordering of products. Any discrepancies to be reported to RESI immediately.

NOTES



Revision

Rev	Notes	Date
A	Planning Issue	28/05/2021
B	Stair Amendment	01/07/2021

KEY

	Existing walls		Boundary line
	Proposed walls		Proposed beam
	Proposed furniture		Proposed drainage
	Proposed staircase		Existing removed
	Proposed rooflight		1.5m head height
			1.8m head height

JOB TITLE

Proposed ground floor wraparound extension, two storey rear extension, side porch redesign, floor plan redesign and all associated works at 25 & 26 South Hill Road

STATUS

Planning Drawings

DRAWING TITLE

Proposed Floor Plans

CLIENT

Alistair Sayers

SCALE

1 : 100 at A3

DATE

July 2021

DRAWN


LM

CHECKED


OB

DRAWING NO. 7274 - 3100


B

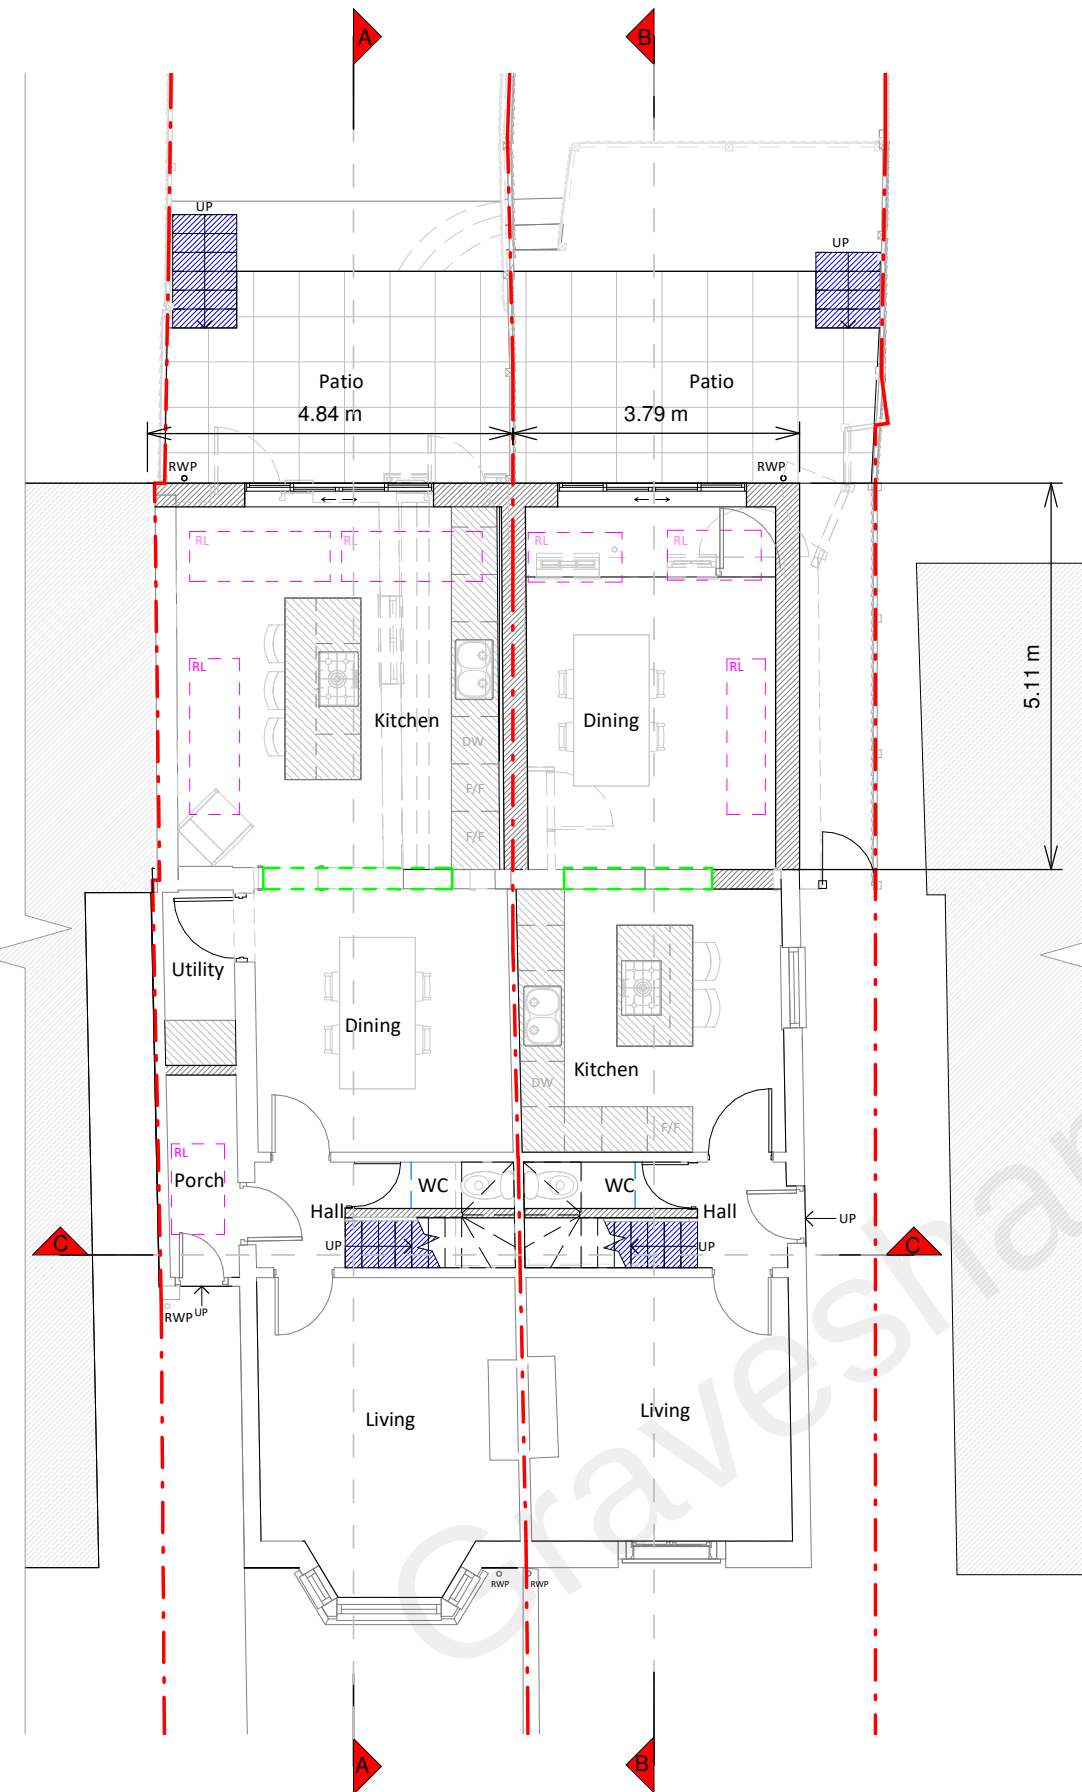

Ground Floor Plan

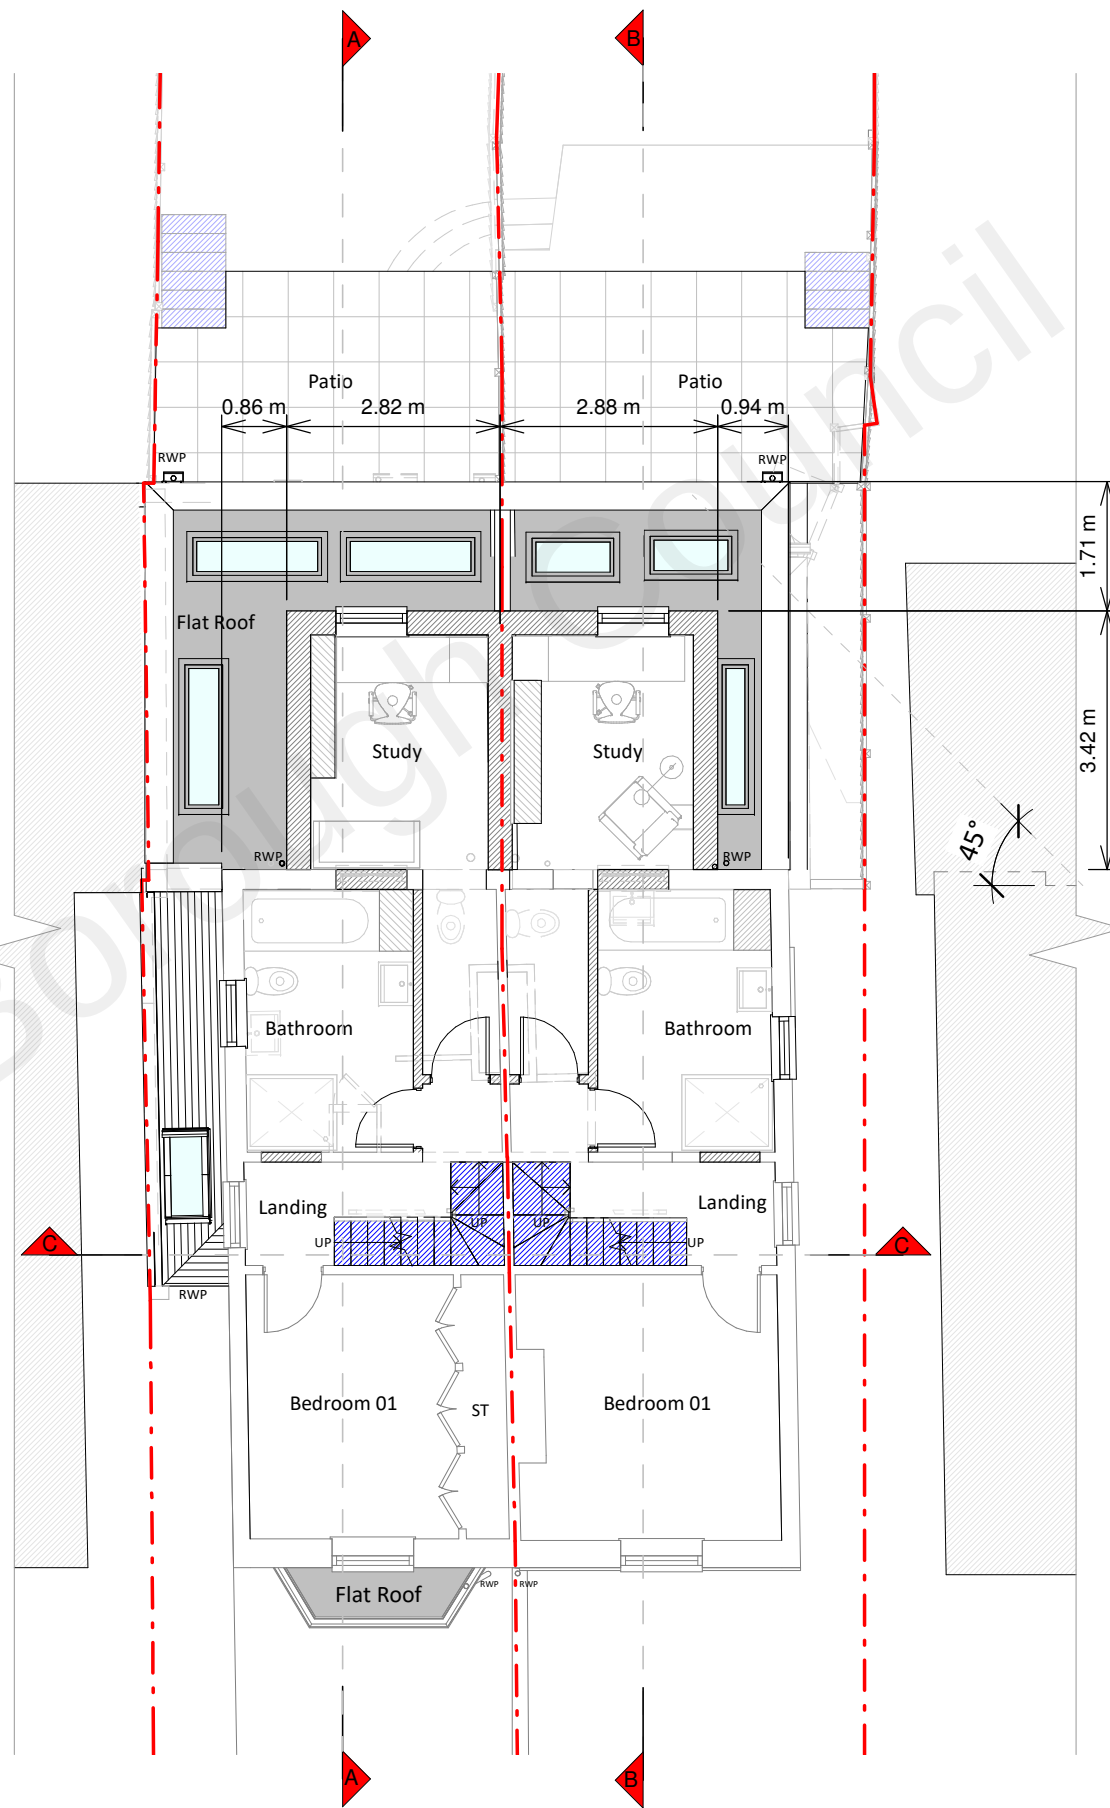

First Floor Plan

 

SCALE 1:100

m