


DO NOT SCALE
These drawings and designs are the
copyright of
SEVENCROFT LTD.

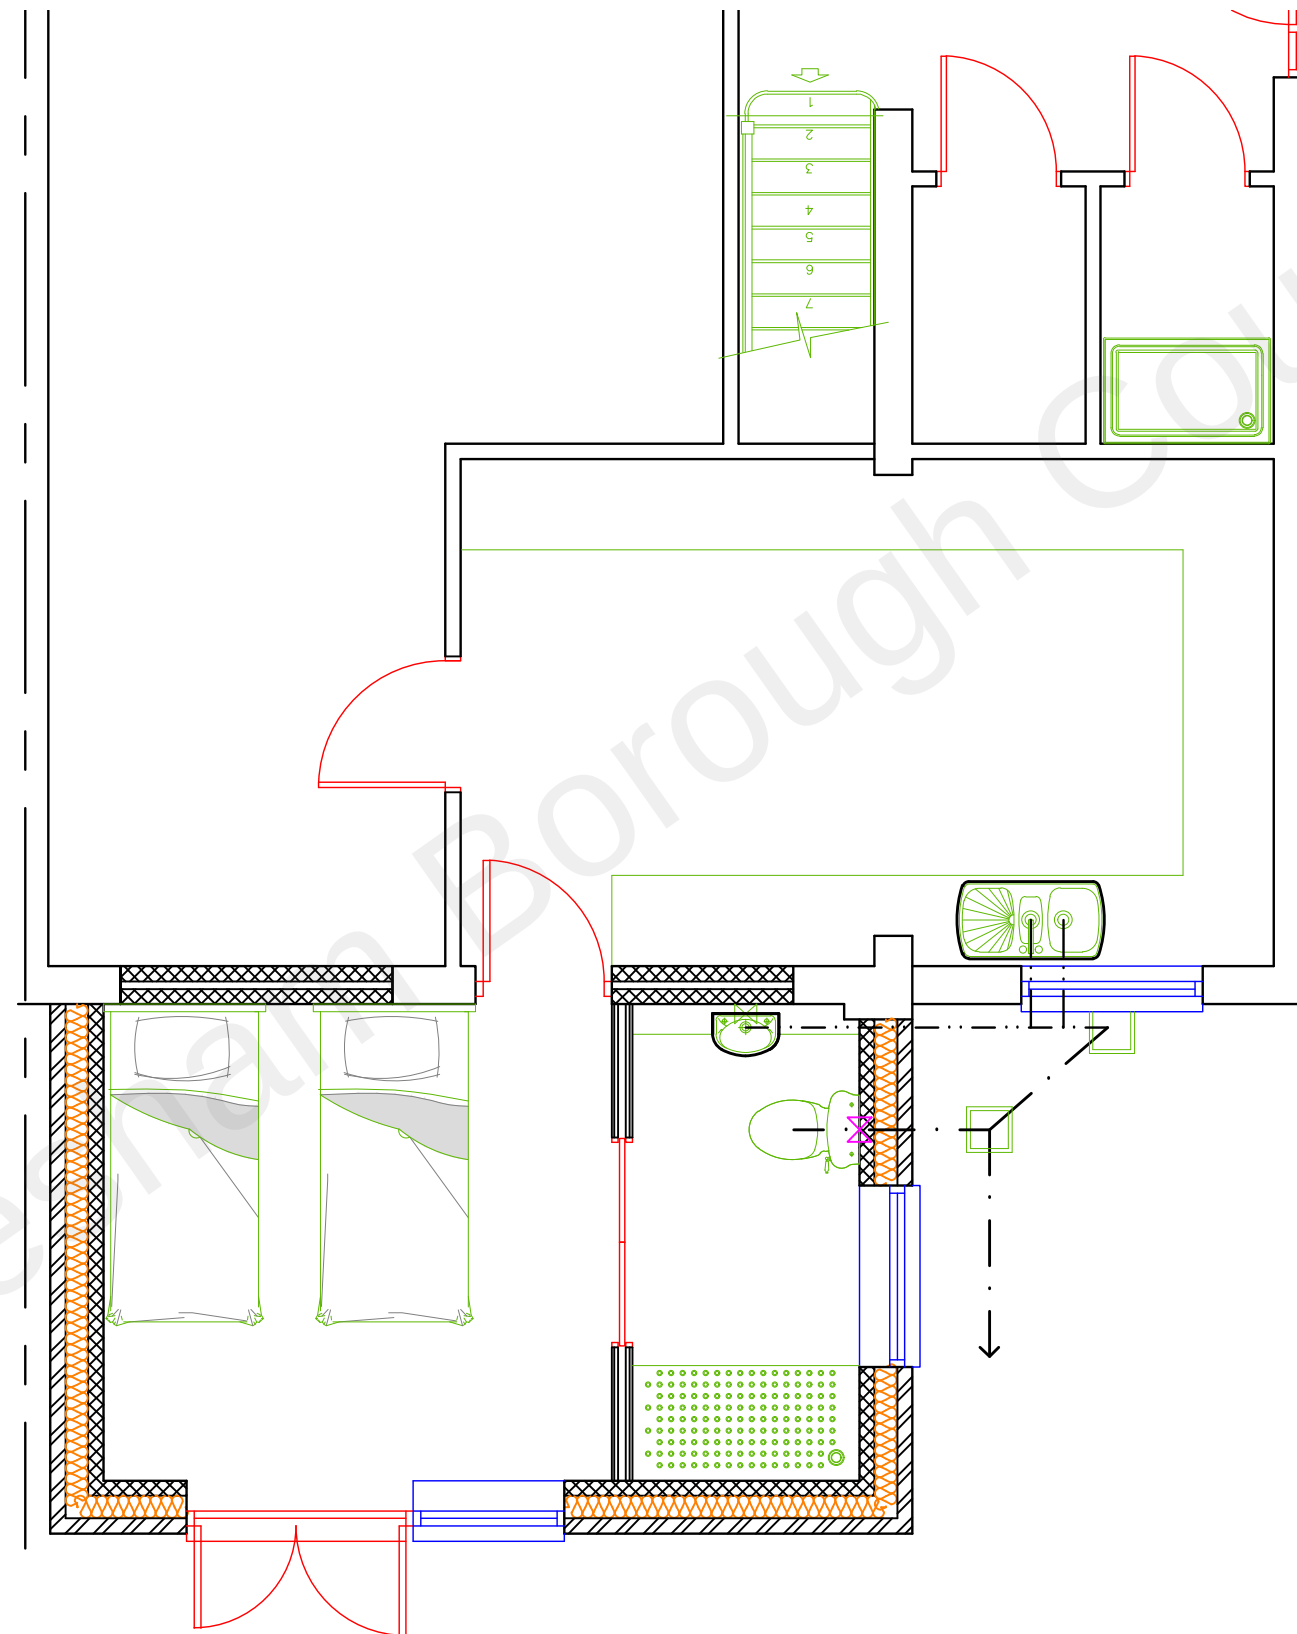

Proposed Ground Floor Plan - Scale 1:50@A3

Proposed Single Storey Rear Extension at 14 Little Croft, Istead
Rise, Gravesend, Kent DA13 9DH

Date Dec 2022 Drawing No. 2022/53/04@A3



SEVENCROFT LTD.

277 Canterbury Road, Kennington
Ashford, Kent TN24 9QW
Tel. : 01233 625553
e-mail : sevencroft@hotmail.co.uk