





WEST ELEVATION

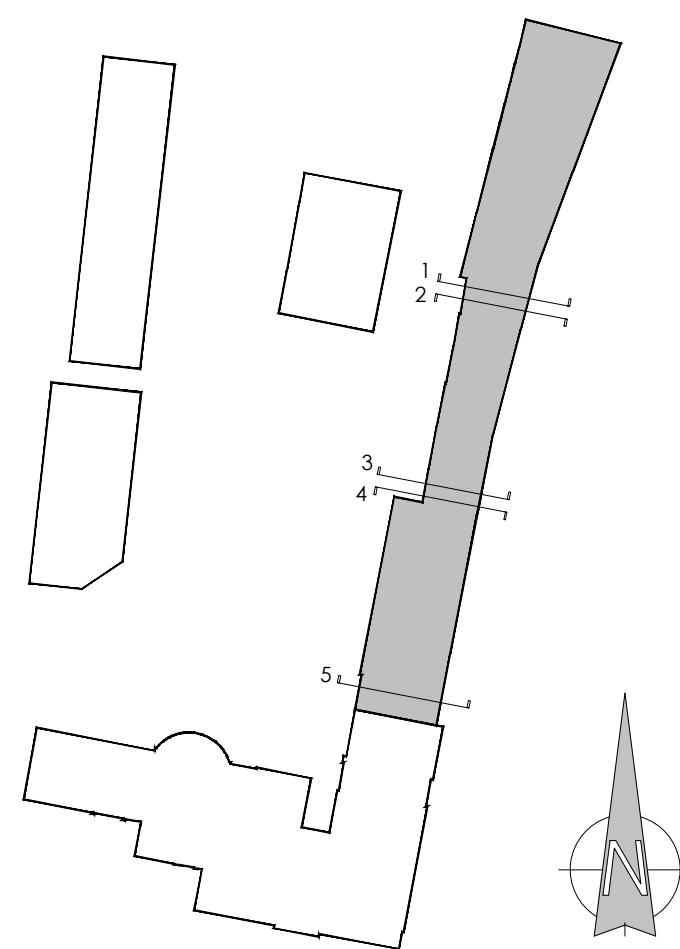


NORTH ELEVATION

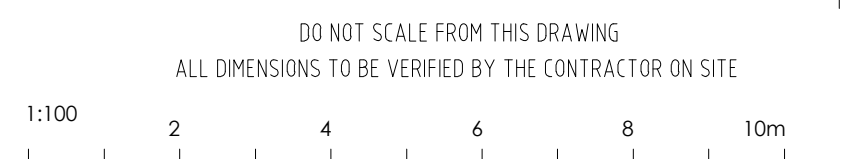


Key


- | | |
|---|---|
|  | Existing windows and external doors to be retained and repaired as necessary, in accordance with method statement. |
|  | New single glazed, white painted timber sash window. With existing arched brick header where applicable [see elevations]. |
|  | New single glazed, white painted timber fixed window. |
|  | New single glazed, white painted timber casement window. With existing arched brick header where applicable [see elevations]. |
|  | New double glazed, aluminium dark grey windows. |
|  | New double glazed, low profile white painted timber flush casement windows. |
|  | New double glazed, aluminium dark grey windows, with dark grey powder coated aluminium surrounds. |
|  | New double glazed, aluminium dark grey door. |
|  | New single glazed, white timber painted French door with sidelights. |
|  | New double glazed aluminium dark grey door, with dark grey powder coated aluminium surrounds. |
|  | New timber 4 panel front door, painted blue to match main house aesthetic. |
|  | New double glazed aluminium dark grey sliding door. |
|  | New timber dark grey front door. |
|  | New double glazed, heritage style roof lights. |
|  | New double glazed aluminium roof lights. |
|  | New double glazed, crittall style, black powder coated aluminium arch windows. |
|  | Shutters built into existing windows. |

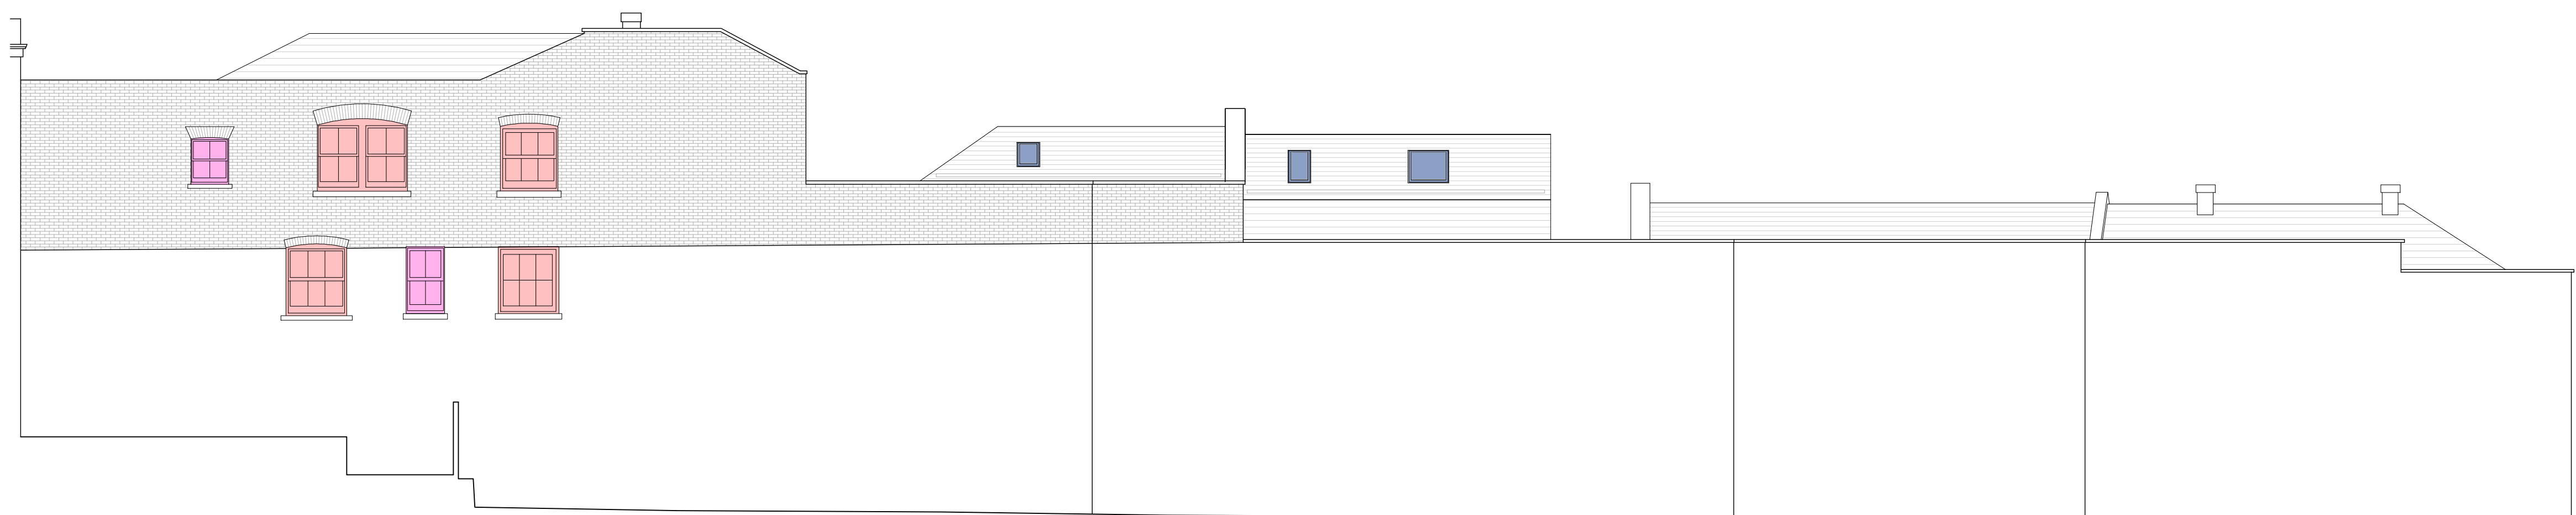


EAST ELEVATION

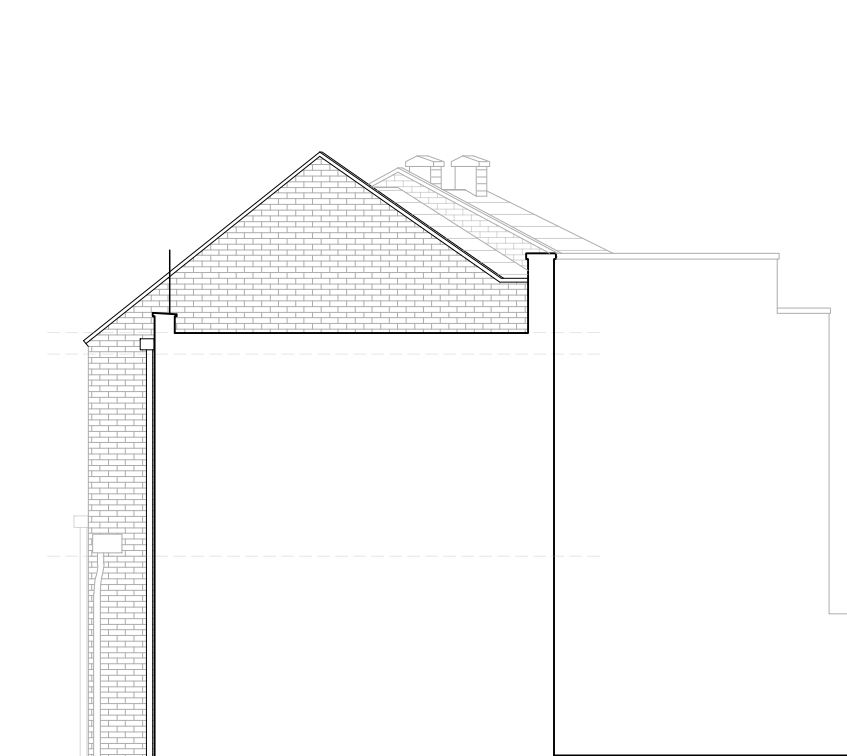

ELEVATION 1

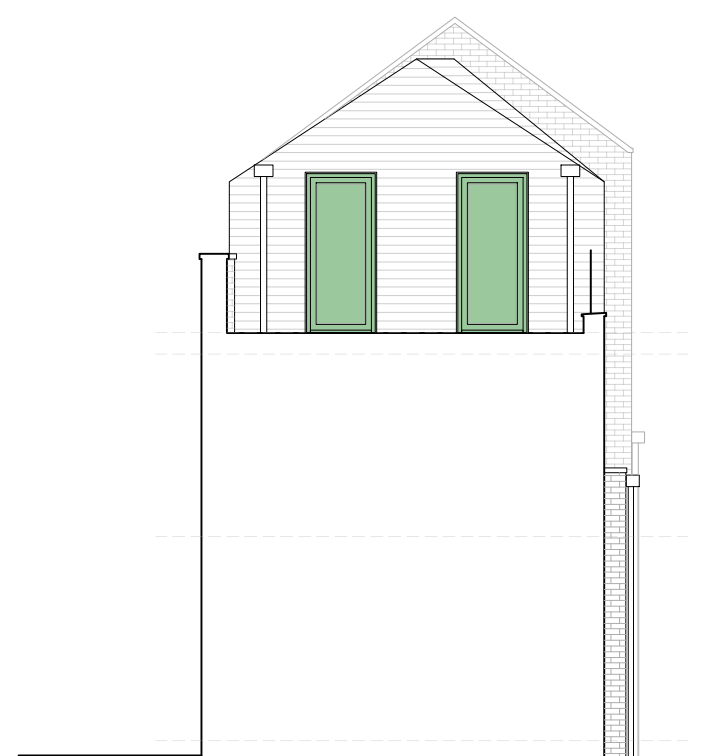


ELEVATION 2

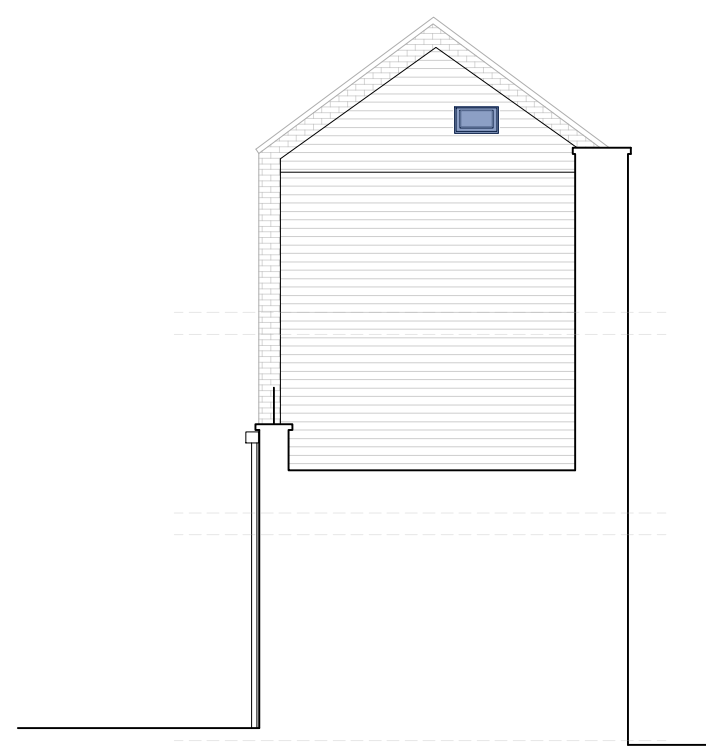

ELEVATION 3



ELEVATION 4

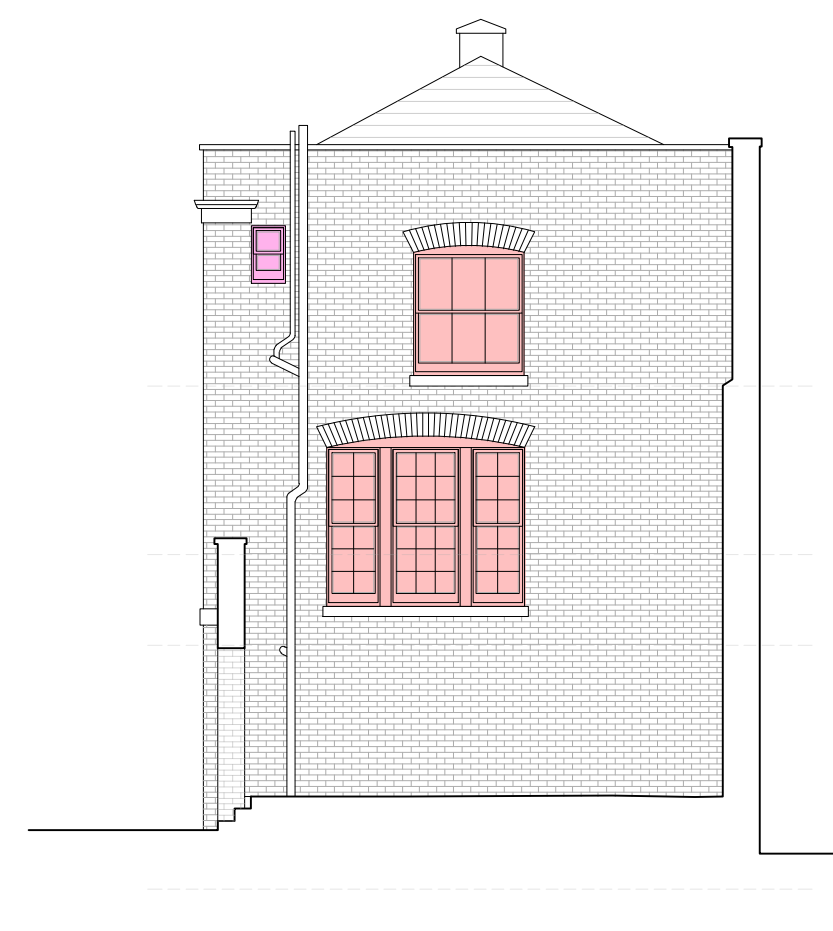

ELEVATION 5

P01	Hatching amended to match updated external materials.	April '25	RG	
REV	DESCRIPTION	DATE	BY	CHKD

TURNER
JACKSON+DAY
ASSOCIATES

Radio House
Thanet Way, Whitstable
Kent CT5 3QX

t: 01227 261453
e: enquiries@tjda.co.uk
www.turnerjacksonday.co.uk

client details

CUSTOM HOUSE (Gravesend) LIMITED

project details

Custom House
The Terrace, Gravesend, DA12 2DE

drawing title
Outbuilding Elevations
Door and window types

date	scale	drawn by	checked by
Aug.'24	1:100	JH	

project no:	drawing no.	revision
1735	C14.2	P01

Note
For all window and door type elevations and details refer to drawings information listed below:

- 1735-C14.6 - C14.13 Door and Window Type Elevations
- 1735-C14.14 - C14.28 Door and Window Details
- Existing window method statement.

Outbuilding elevations - door and window types