



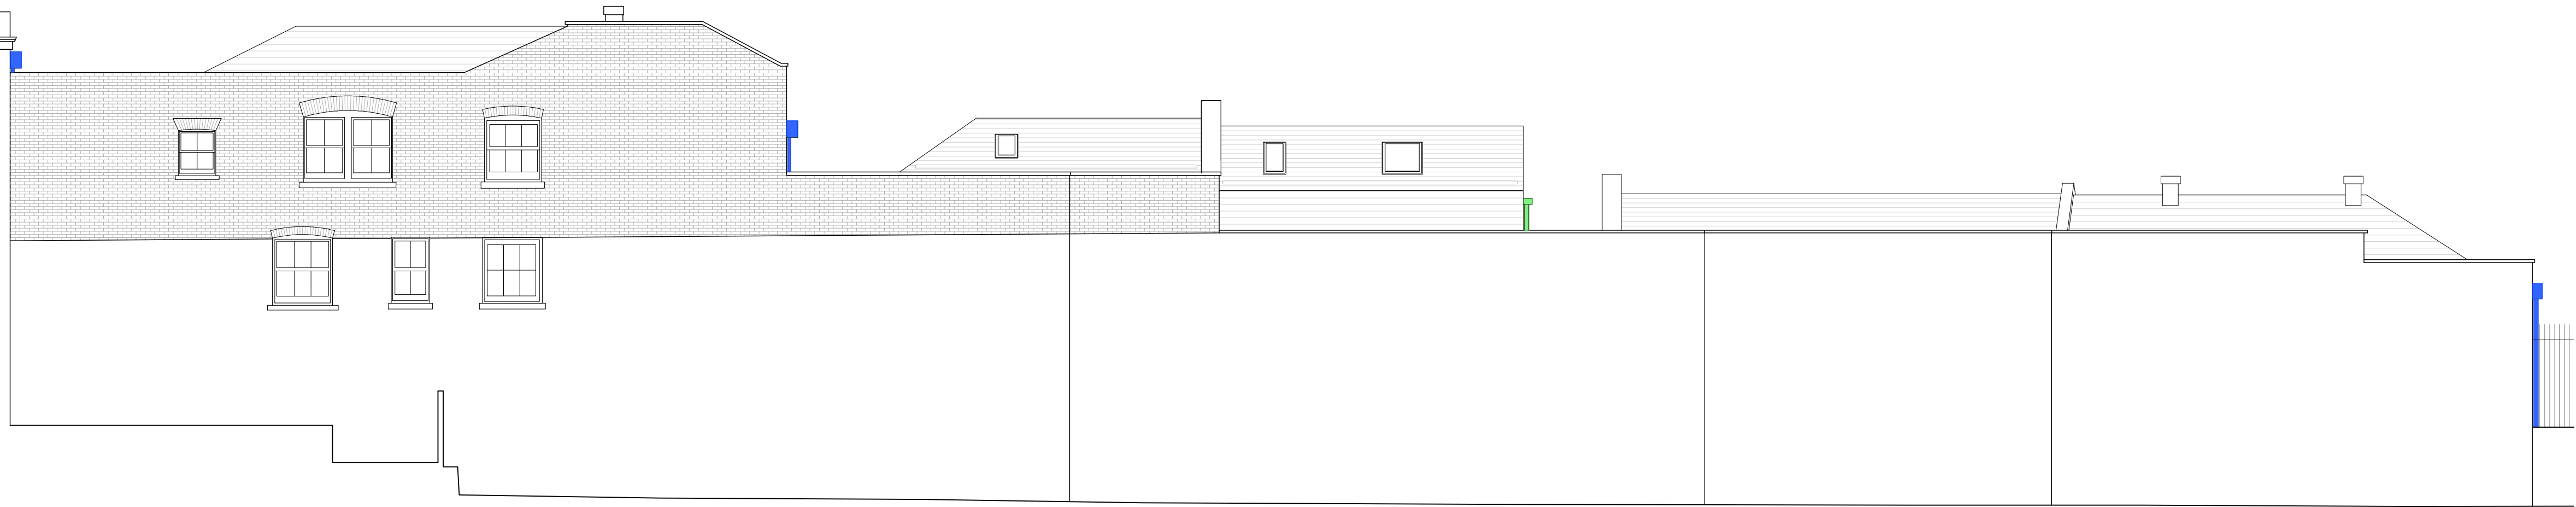


WEST ELEVATION A

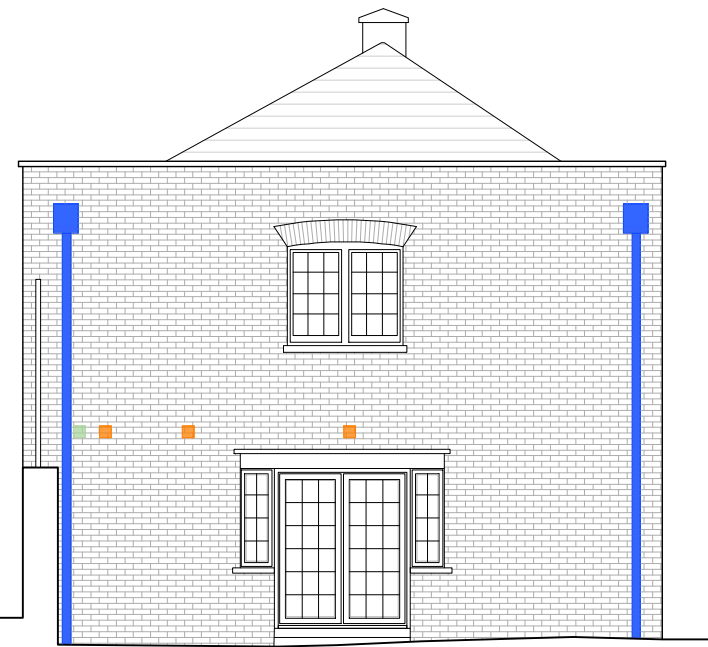


EAST ELEVATION B




NORTH ELEVATION C

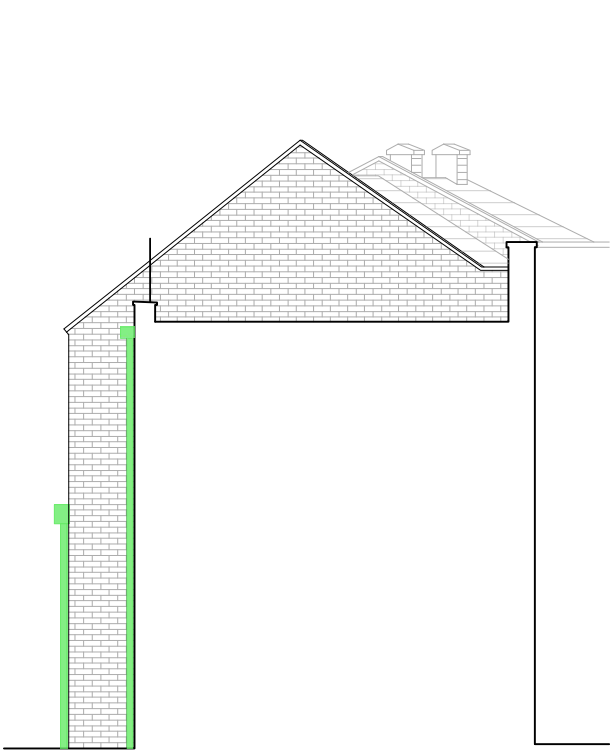

ELEVATION 1

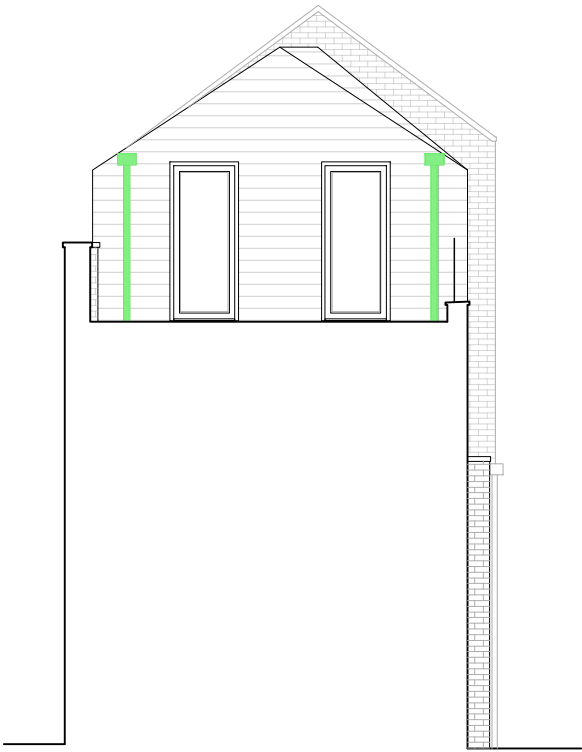


ELEVATION 2

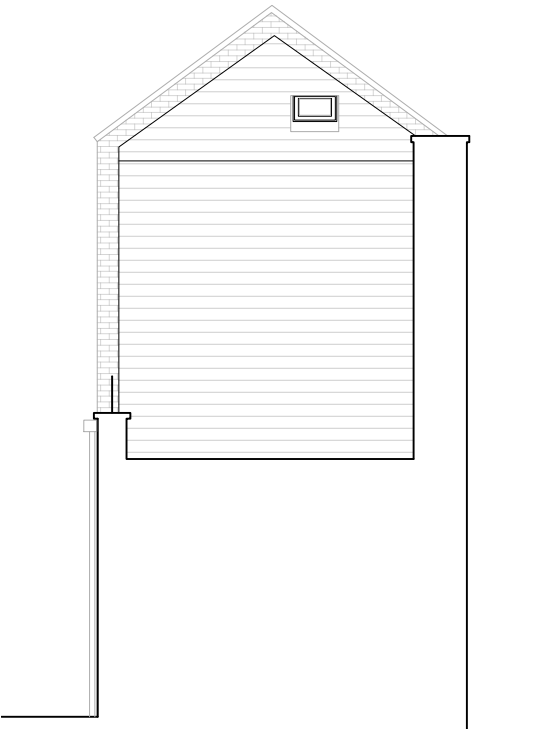

ELEVATION 3




ELEVATION 4

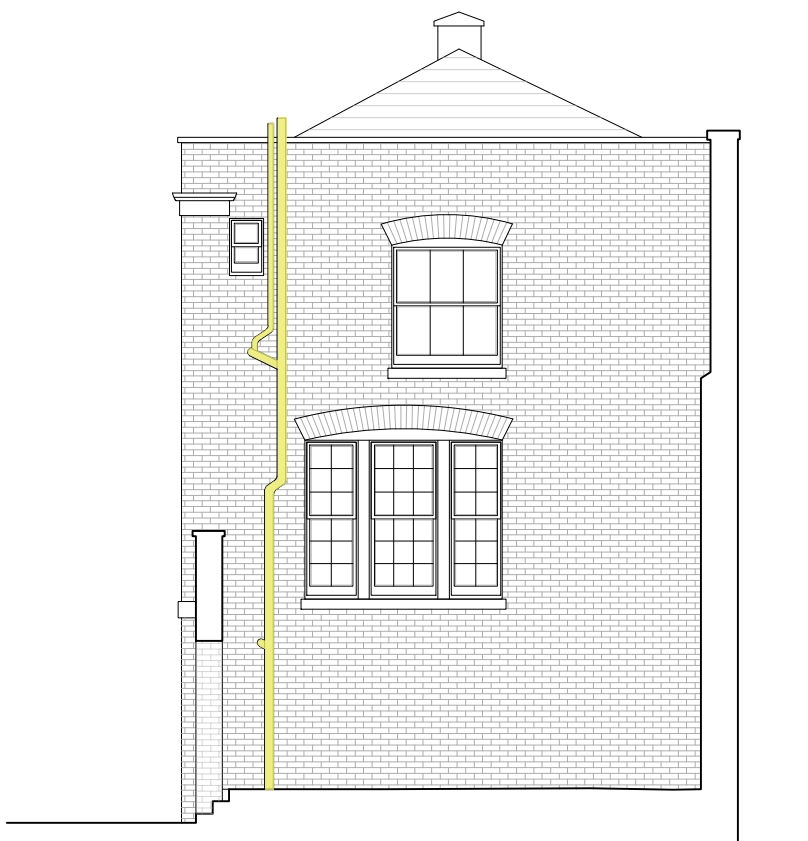

ELEVATION 5

DO NOT SCALE FROM THIS DRAWING
ALL DIMENSIONS TO BE VERIFIED BY THE CONTRACTOR ON SITE

1:100 2 4 6 8 10m

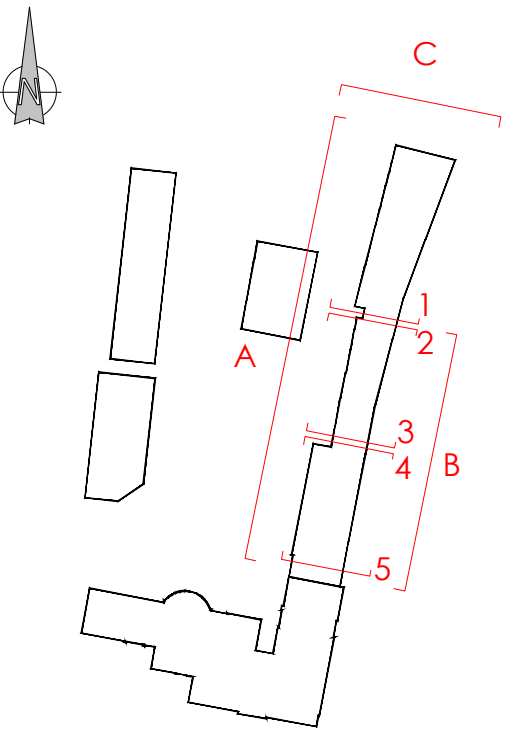

Key

- New cast iron 'dummy' soil pipe to conceal new services into main house.
- Existing original cast iron and lead rainwater goods with original hopper.
- New cast iron rainwater goods.
- Existing rainwater goods.
- New black powder coated aluminium, cast iron effect, rainwater goods.
- External soil pipe.
- Mechanical extract external vent location.
- Boiler external extract vent location.
- Area of rainwater goods to be repaired or reinstated as original.

Product Key

Boiler and mechanical extract vent.
Black aluminium square grille 200 x 200mm

P03	External materials updated.	April '25	RG	
P02	Vent locations amended and product added.	Dec'24	NS	
P01	Preliminary Issue	Nov'24	NS	
REV	DESCRIPTION	DATE	BY	CHKD

TURNER JACKSON+DAY
ASSOCIATES

Radio House
Thanet Way, Whitstable
Kent CT15 3DX
t: 01227 261453
e: enquiries@tjda.co.uk
www.turner-jacksonday.co.uk

client details
CUSTOM HOUSE (Gravesend) LIMITED

project details
Custom House

The Terrace, Gravesend, DA12 2DE

drawing title
Proposed External Services Elevations

Outbuildings

date scale drawn by checked by

Sep.'24 1:100 JH

project no. drawing no. revision

1735 244 P03