

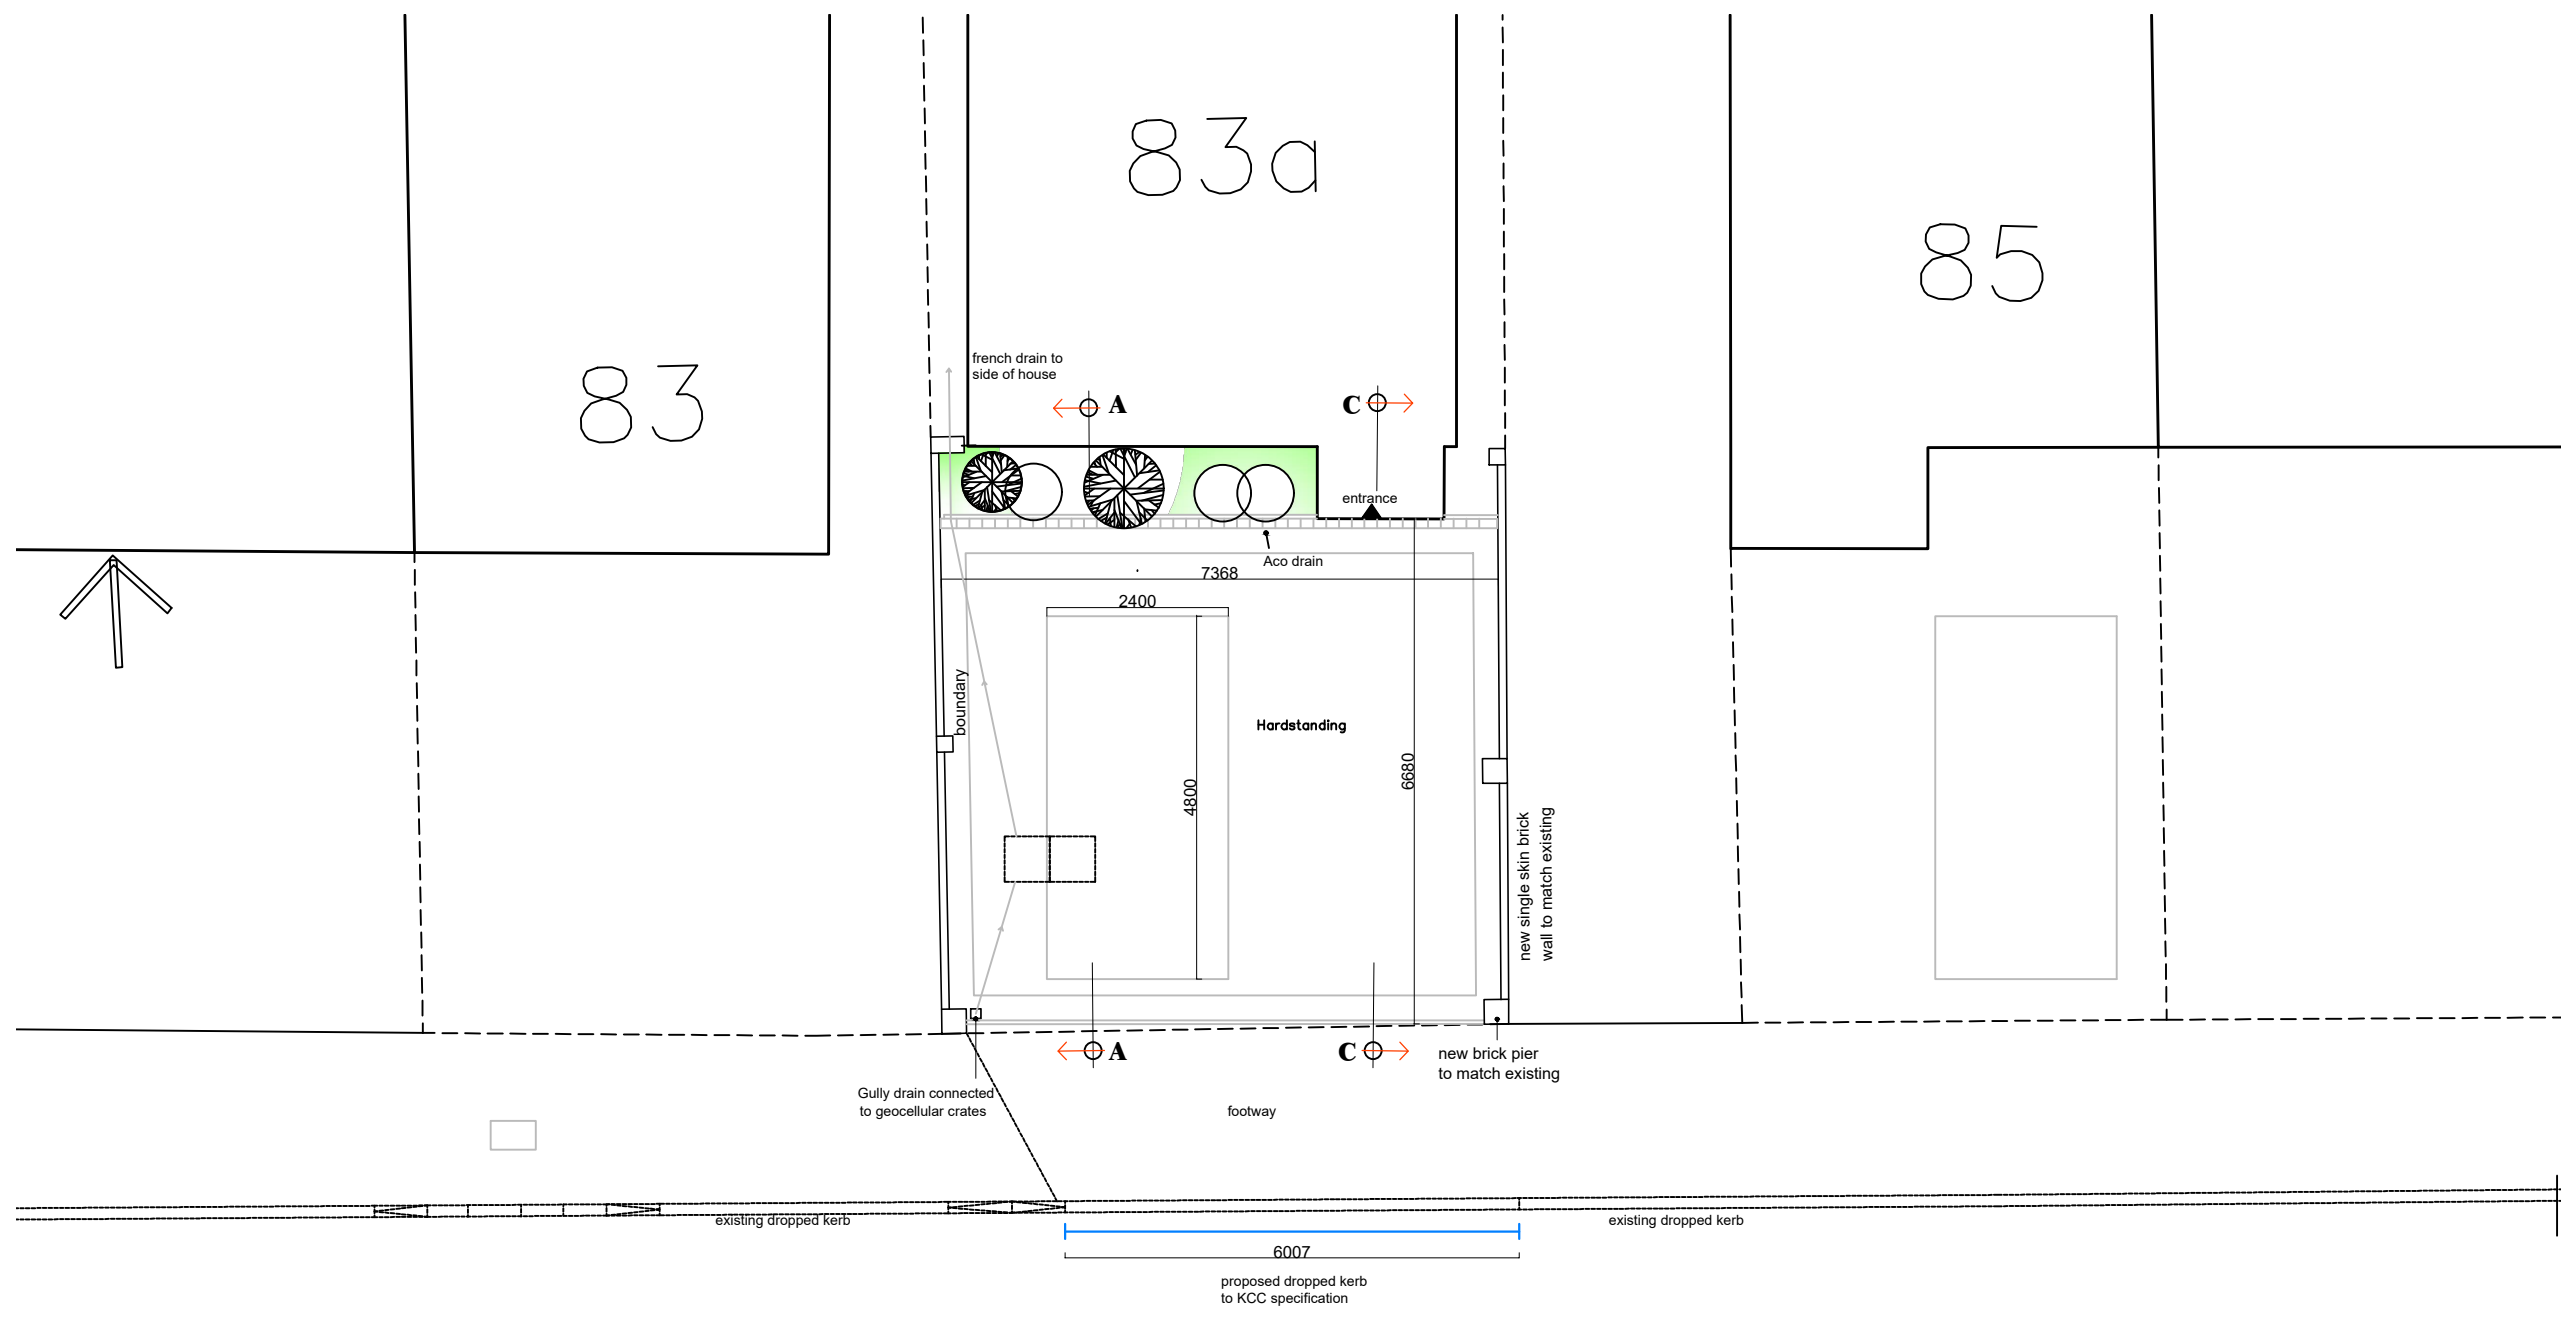


PLAN

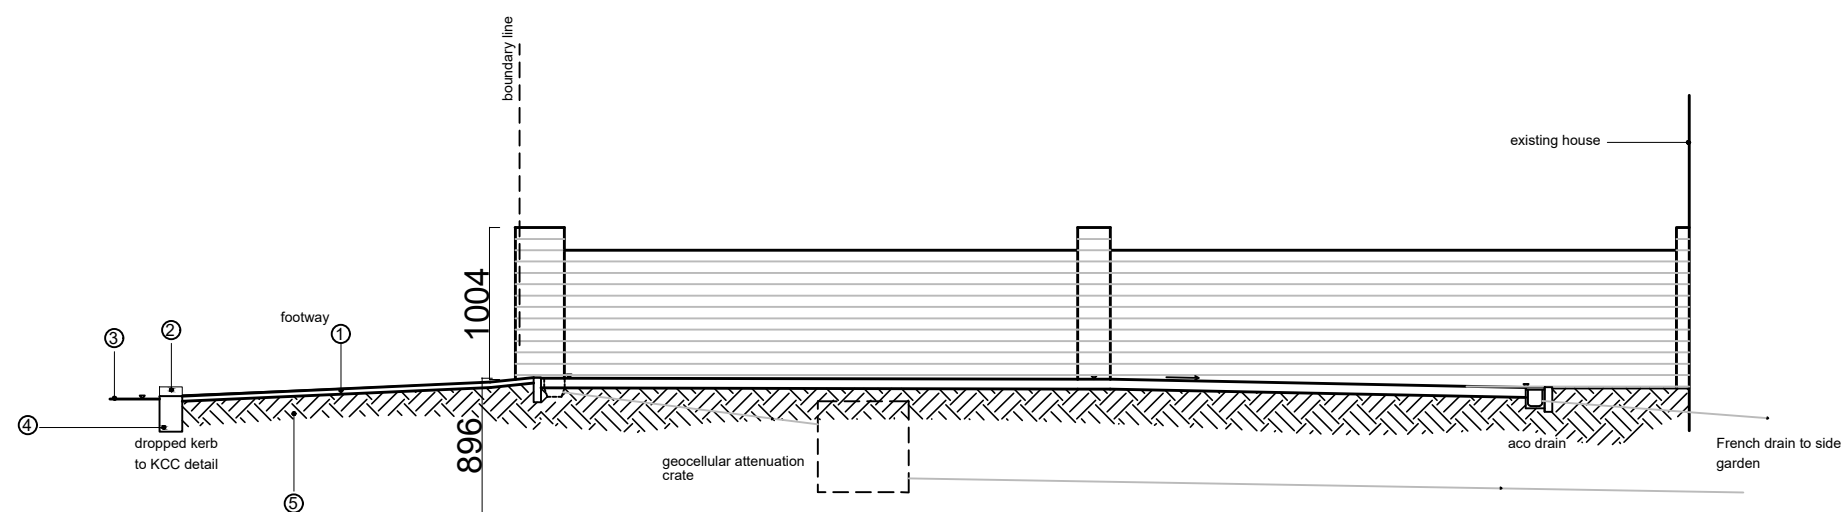

SECTION A-A

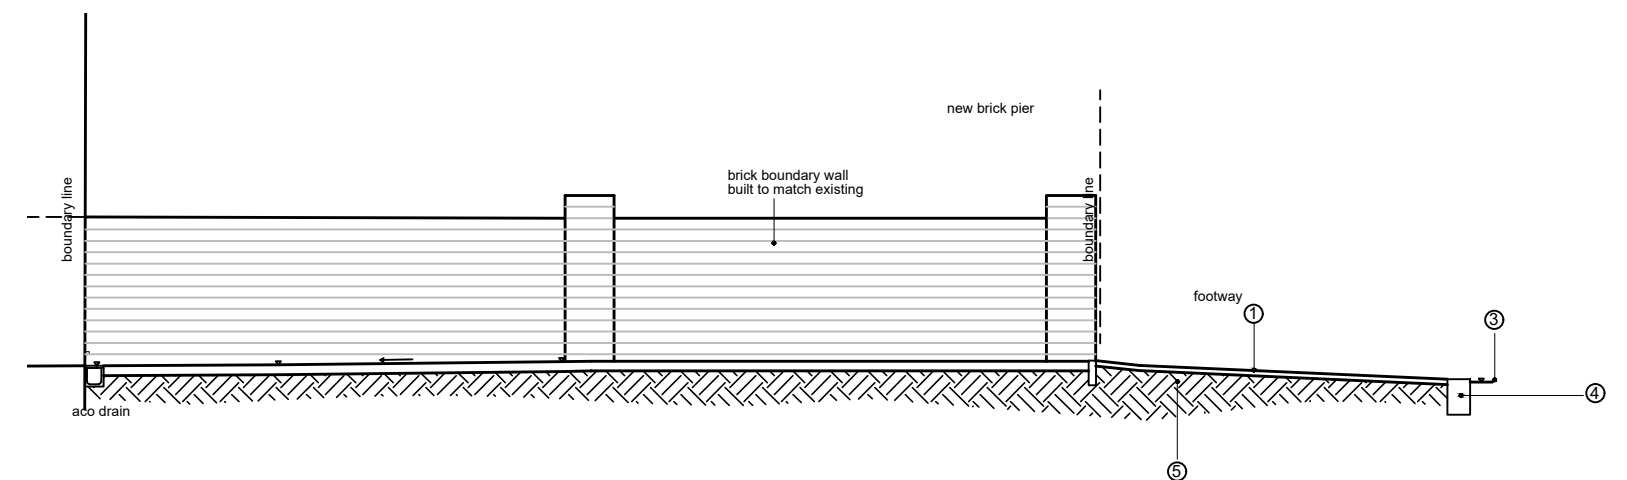


SECTION C-C



DROPPED KERB/VEHICULAR CROSSOVER

- ① FOOTWAY, LEVELS TO KCC DETAIL
- ② EXISTING KERB LEVEL
- ③ CARRIAGEWAY
- ④ DROPPED KERB TO KCC SPECIFICATION
- ⑤ EARTH

NEW DROPPED KERB
DROPPED KERB WIDTH TO BE 6000MM
MATERIALS AND SPECIFICATION TO KCC DETAIL
SPACE FOR 2 CARS IF REQUIRED

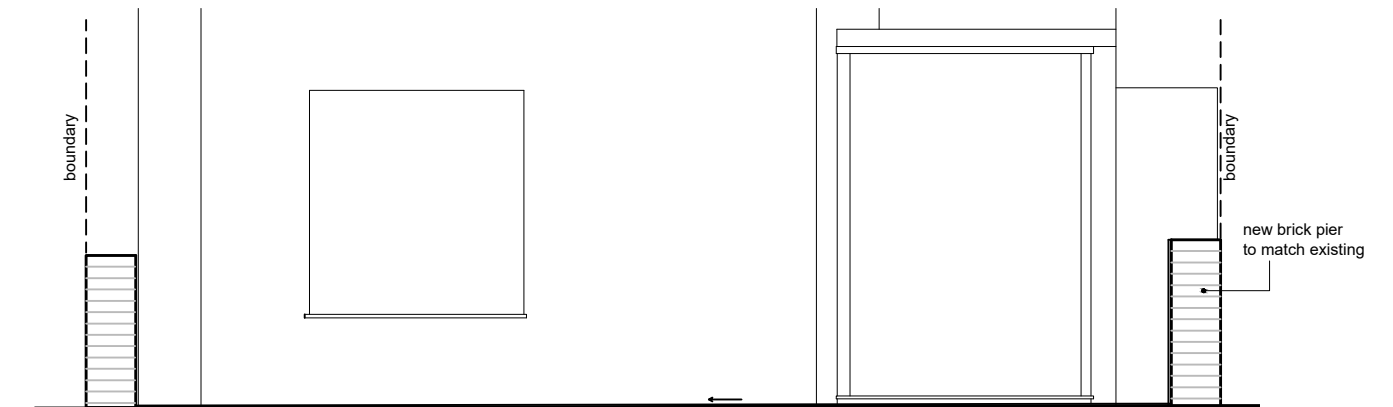

FRONT ELEVATION

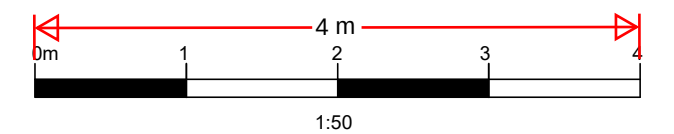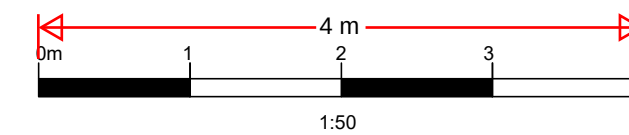

rev.	date	title			scale	project title		PLANNING APPLICATION
		Proposed: Plans, Elevation and Sections			date	VEHICULAR CROSSOVER AT 83a CHALK ROAD DA12		
		Mattix limited 6 Cliff End, Purley Croydon. CR8 1BN Cert. Number: 1356000 Tel: 0208 406 7473 E-mail: mattixh@yahoo.com			drawn	Gerry Hornsby	drawing number	
					checked	Gerry Hornsby	G14-03	