



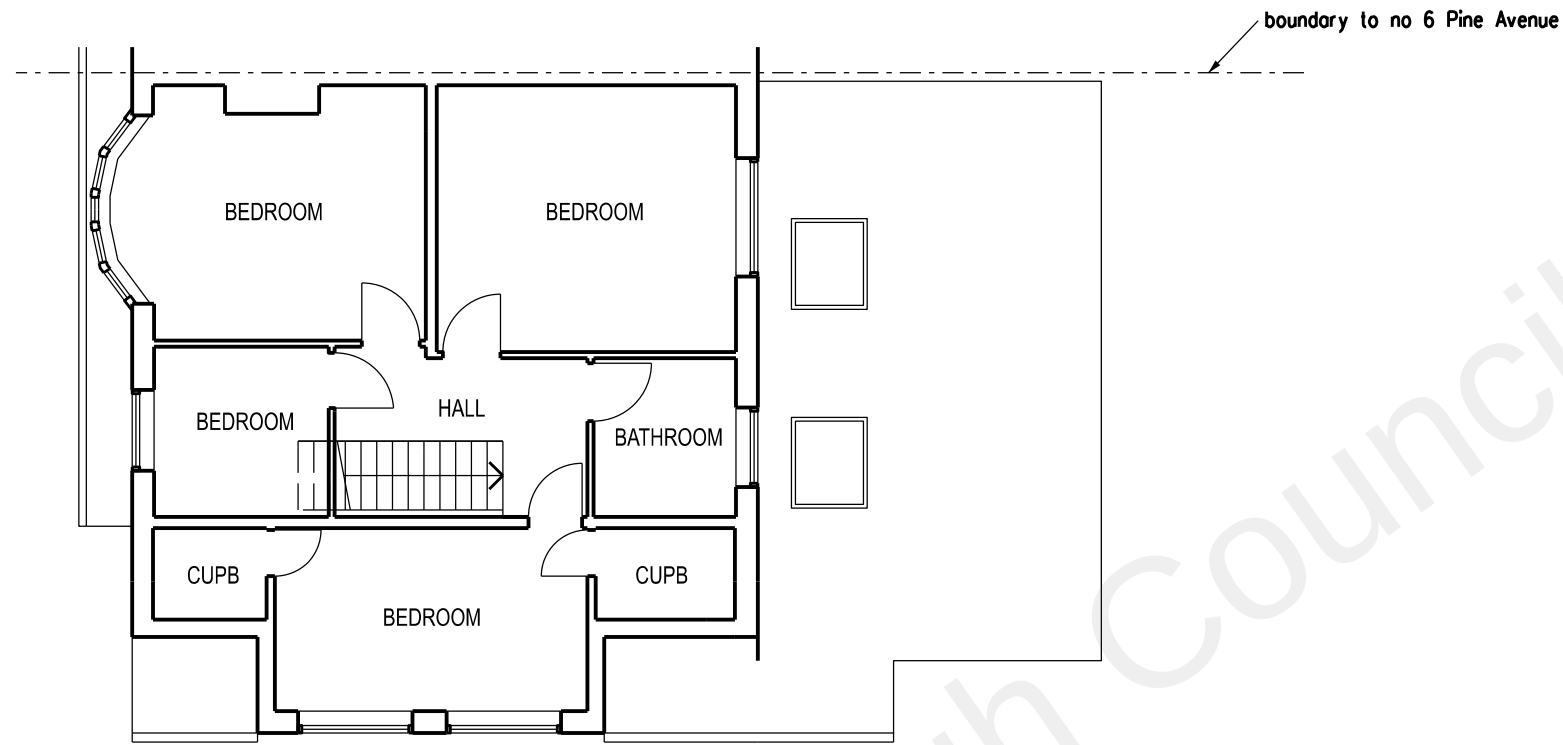

FIRST FLOOR PLAN

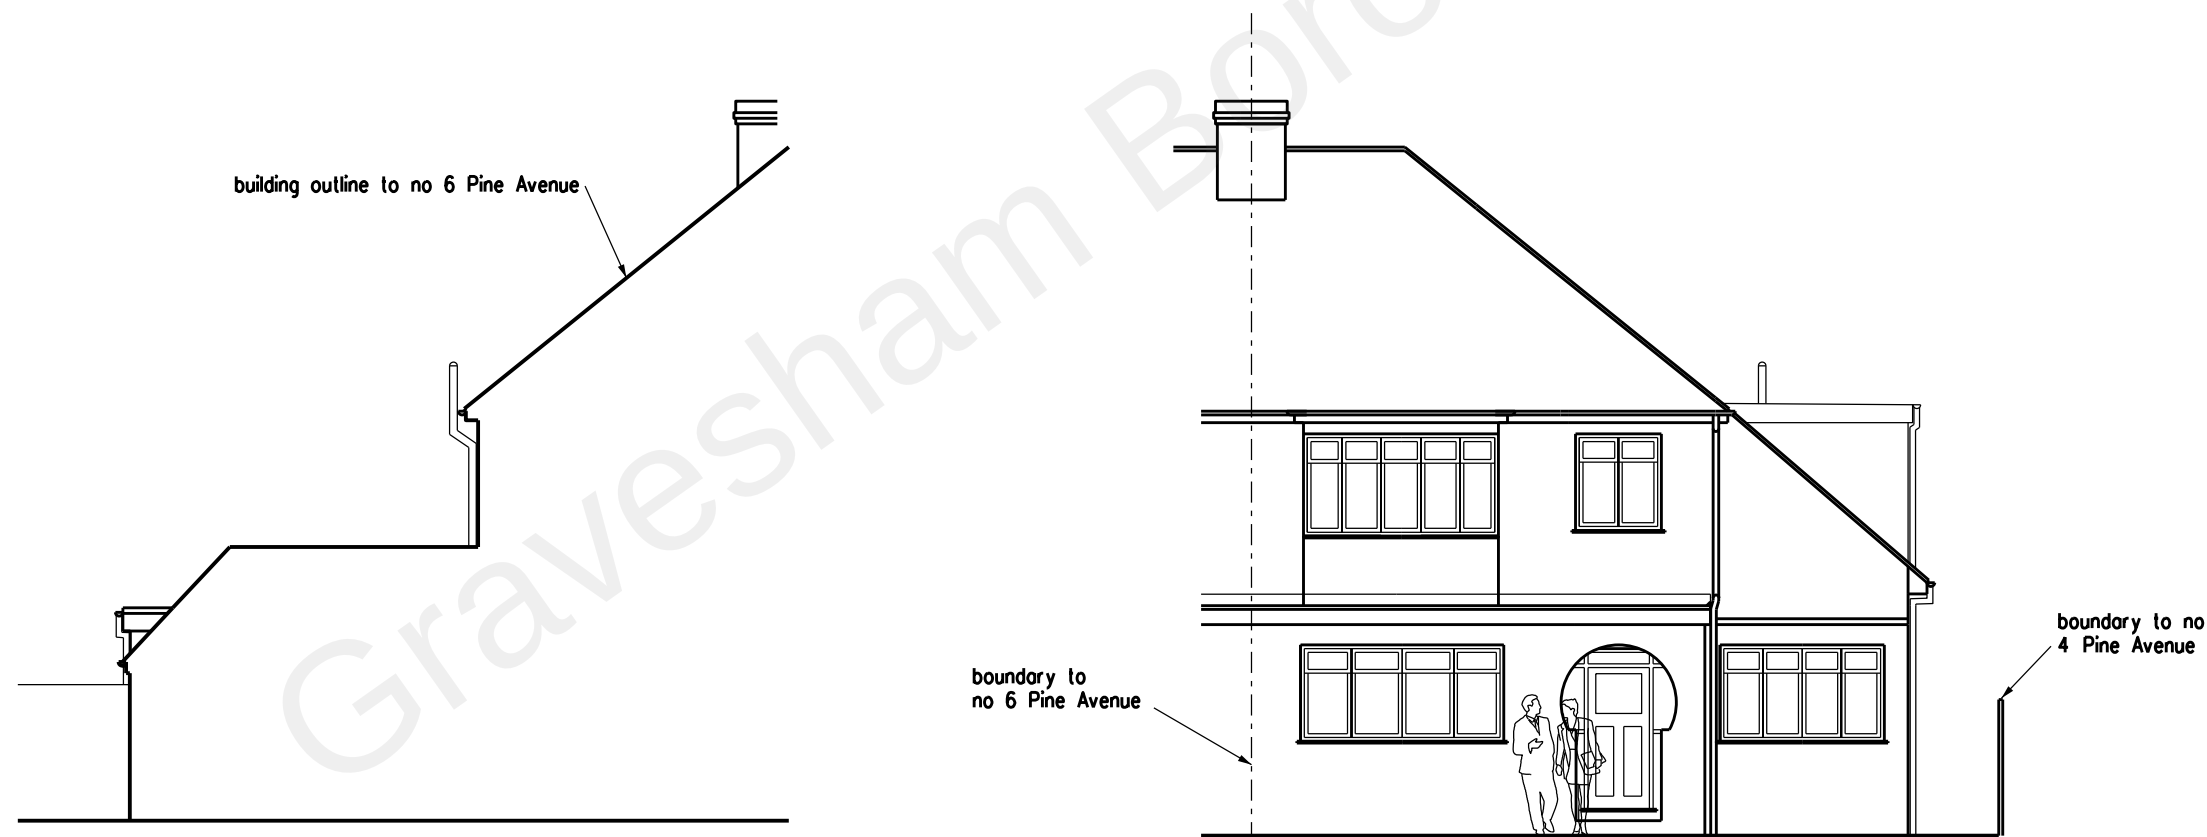

SIDE ELEVATION TO No 6 PINE AVENUE

FRONT ELEVATION



REVISION	DATE
ARCHITECT	
TA ARCHITECTS 11 JOYDENS WOOD ROAD BEXLEY KENT DA5 2HS Tel 07905 130591 ta140256@googlemail.com	
JOB	
PROPOSED LOFT EXTENSION FLOOR EXTENSION AT 4 PINE AVENUE GRAVESEND DA12 1QZ	
DRAWING	
EXISTING FIRST FLOOR PLAN & ELEVATIONS	
SCALE	DATE
1:100 AT A3	FEB 2022
DRAWING NO.	
MS/10	