


SAN FRANCISCO
TAYLORS LANE
HIGHAM KENT
DWG NO. 4

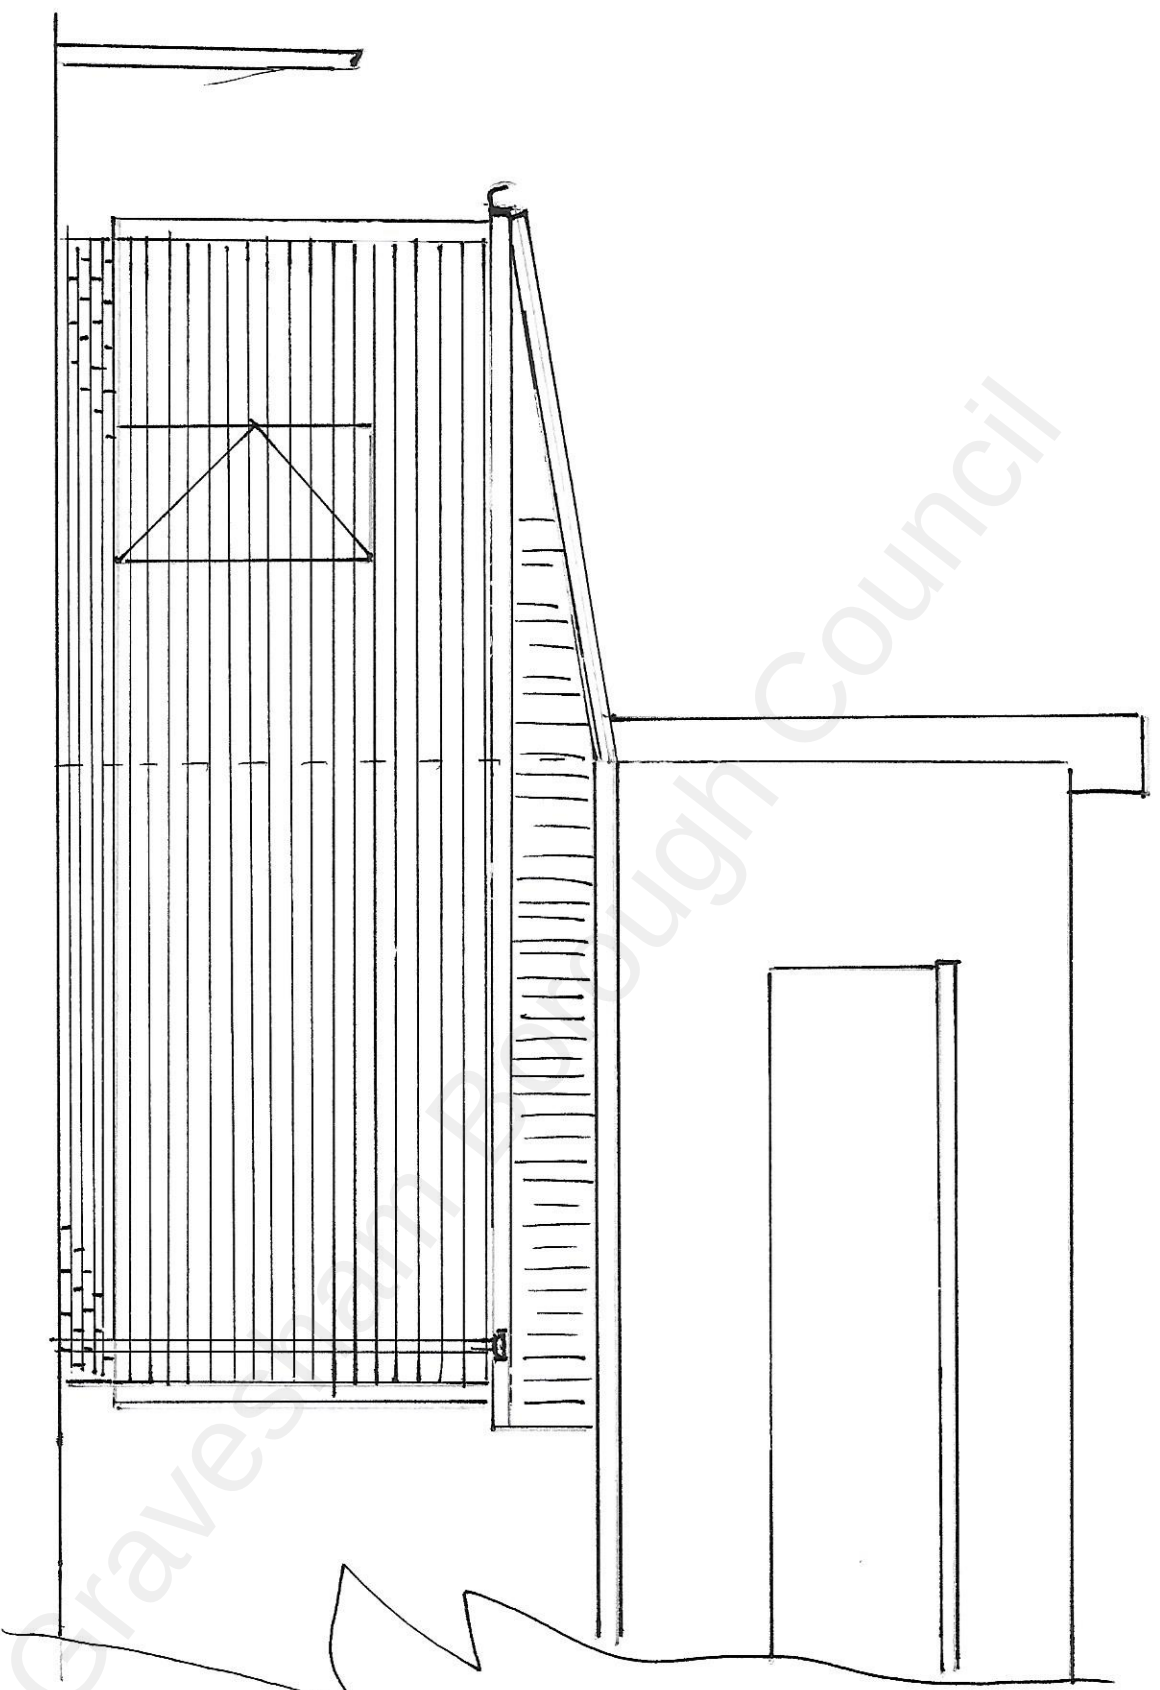

EXISTING

REAR ELEVATION ALLEY

SCALE: 1:50

DATE: 31

