


SAN FRANCISCO
TAYLORS LANE
HIGHAM KEN
DWG N^o. 5

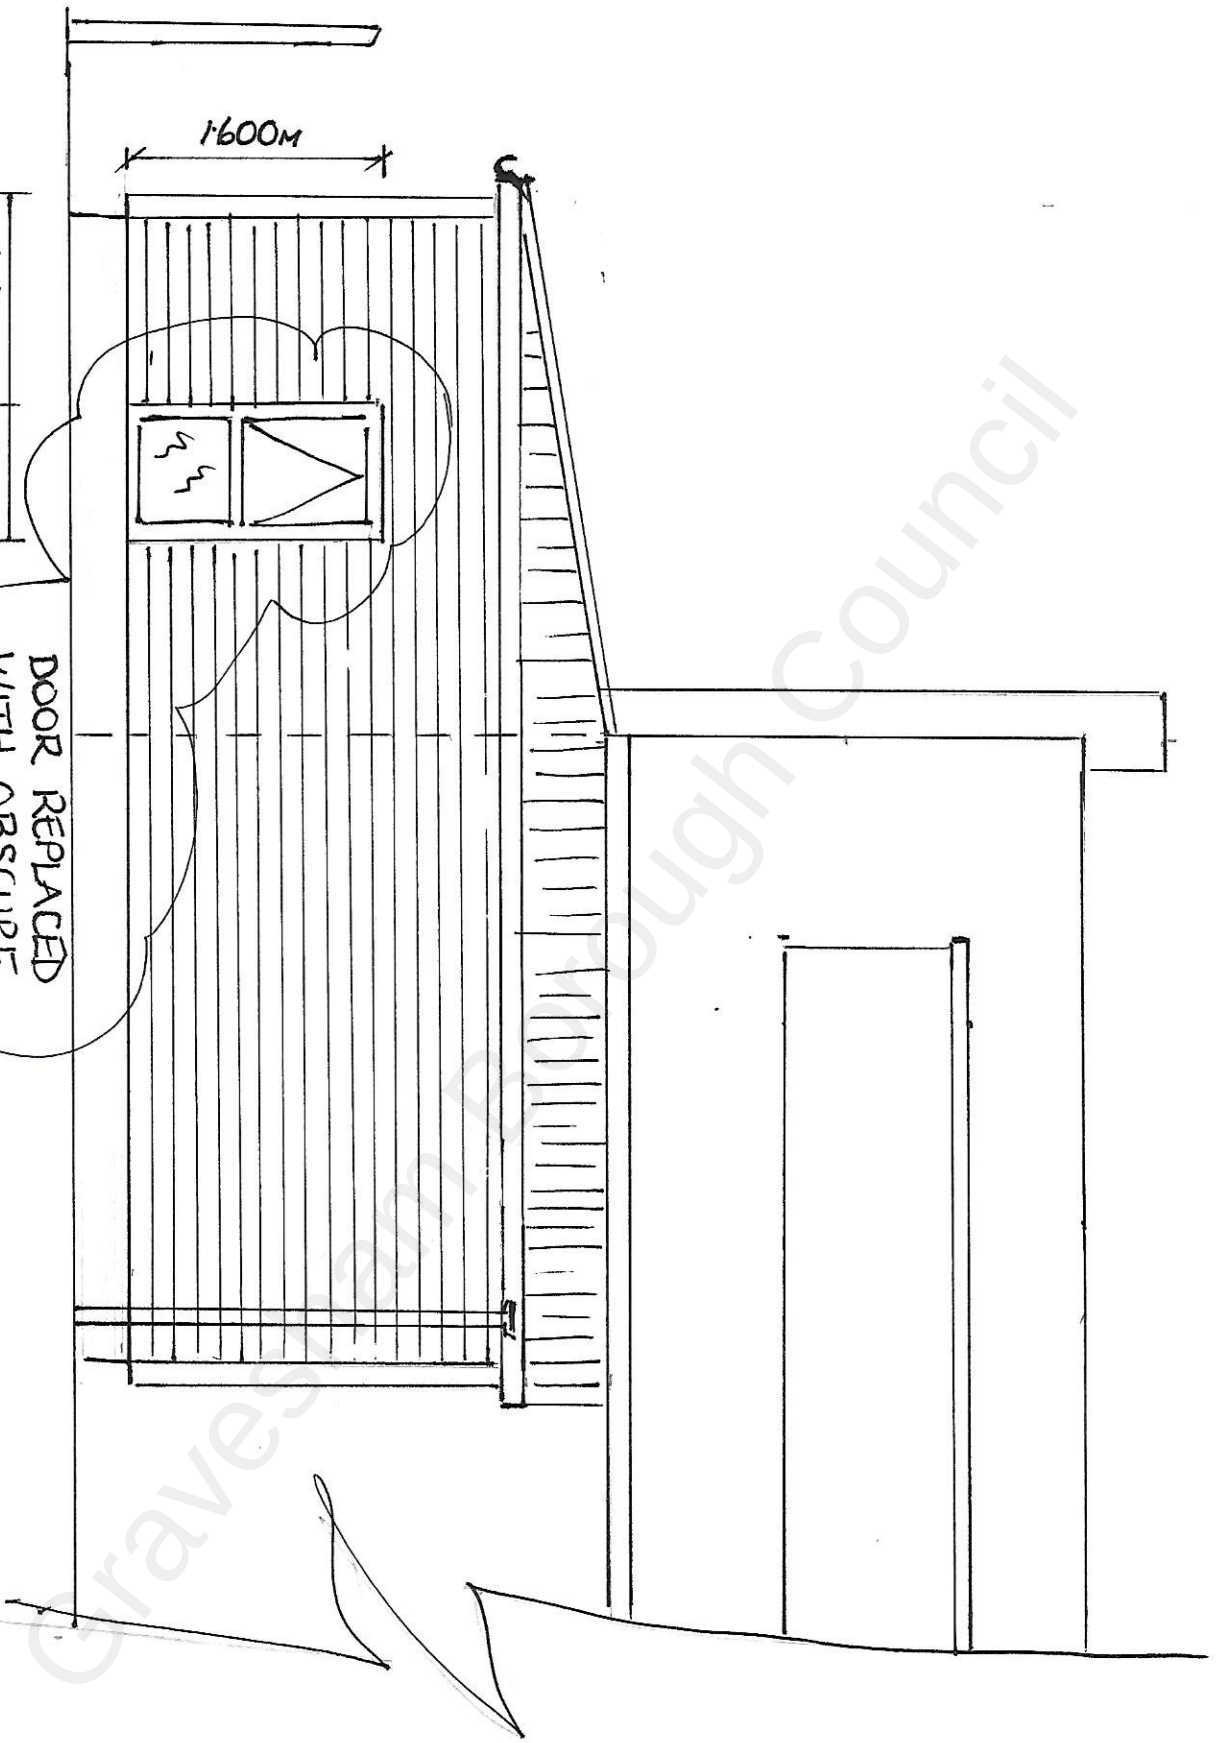

DATE: 31

PROPOSED

REAR ELEVATION (ALLEY)

SCALE: 1:50