


Notes:


- All dimensions to be verified on site and is in mm.
- Builder to verify all dimensions, heights and levels prior to commencement of work.
- All documents shall be checked to ensure that they are compatible by the contractor before construction commences. In the event of apparent ambiguity or contradiction the engineer and/ or architect shall be notified immediately.
- The contractor in preparing his estimate shall visit the site and acquaint himself with the problems involved.
- The contractor shall issue all statutory notices to the local Authority during progress and completion of works.

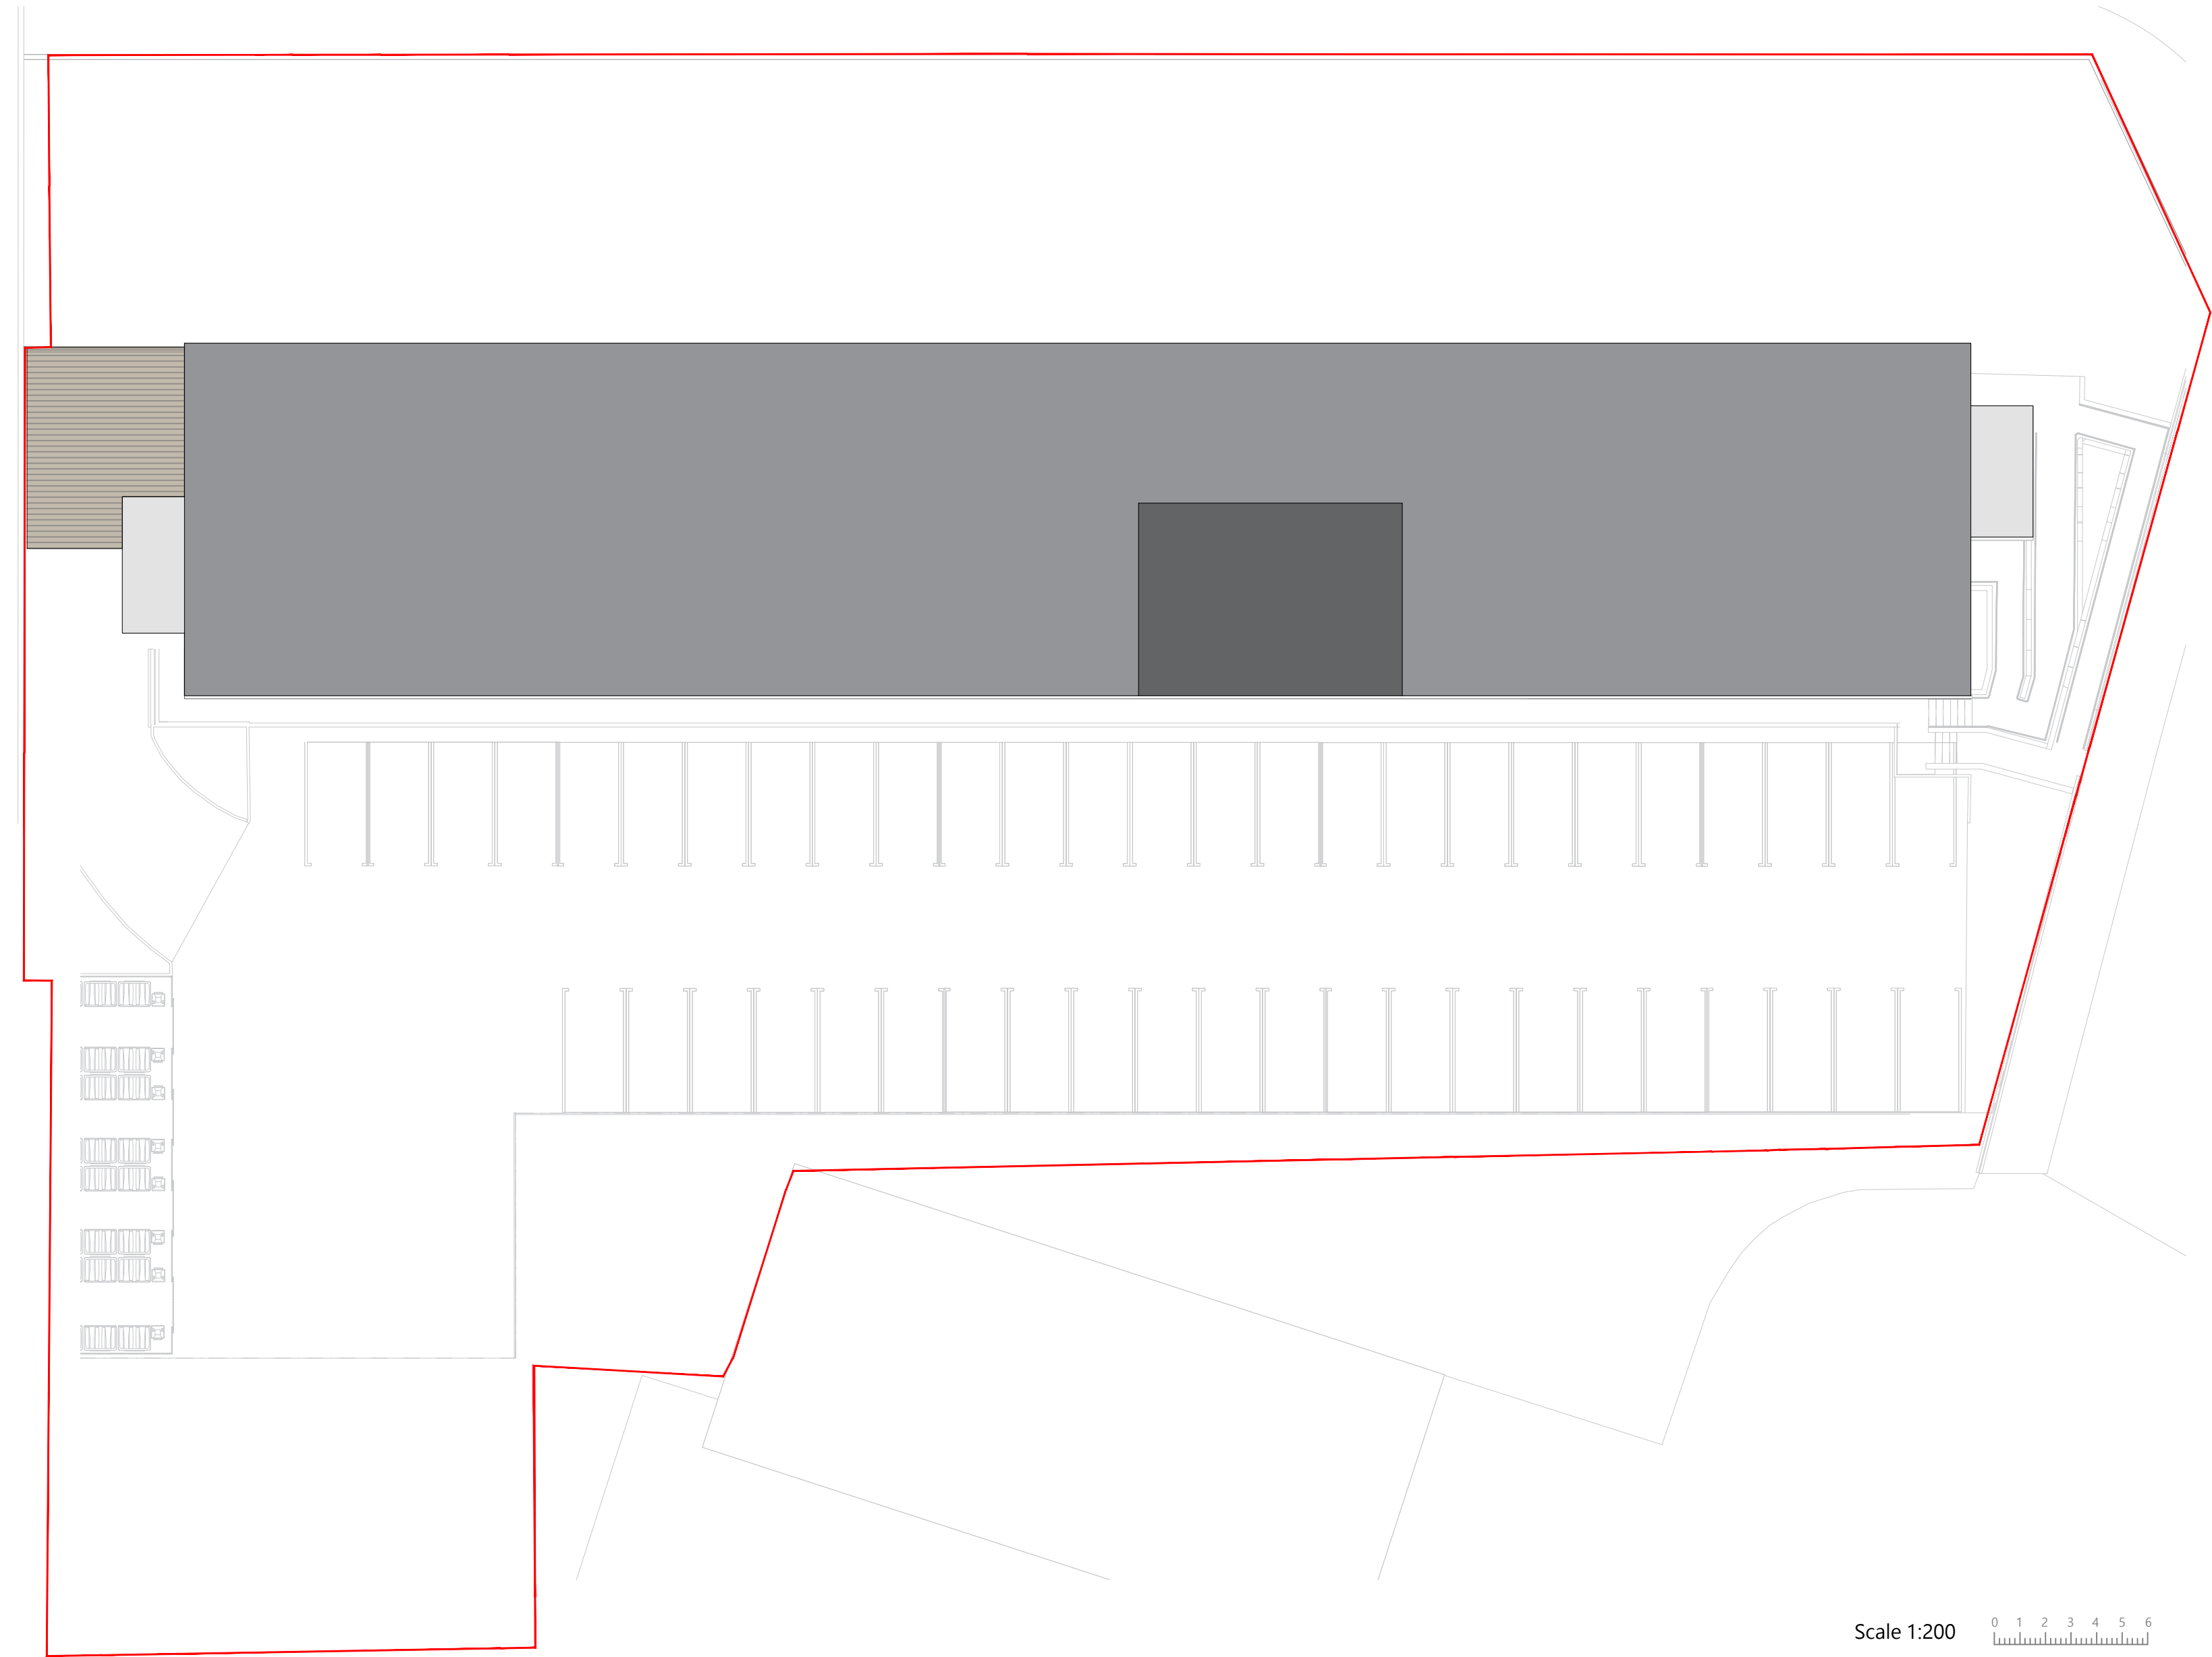

Scale 1:200



Site Layout (1:1250)

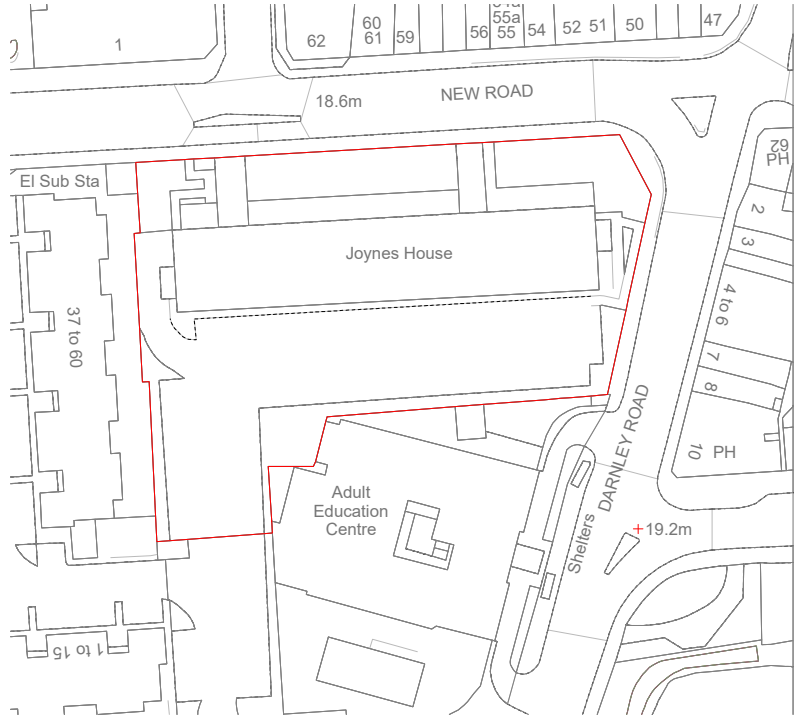

Scale 1:1250



|      |              |     |       |
|------|--------------|-----|-------|
| REV: | DESCRIPTION: | BY: | DATE: |
|------|--------------|-----|-------|

STATUS: PLANNING

Whitehall Place  
47 The Terrace,  
Gravesend, Kent  
DA12 2DL  
01474 247 787  
info@barronedwards.co.uk  
www.barronedwards.co.uk

|        |                                                   |
|--------|---------------------------------------------------|
| SITE:  | Joynes House<br>New Road<br>Gravesend<br>DA11 0AT |
| TITLE: |                                                   |

Class MA Application  
Site Plan

|                        |                     |                |
|------------------------|---------------------|----------------|
| SCALE: AT A2:<br>1:200 | DATE:<br>24.07.2023 | DRAWN:<br>BES  |
| PROJECT NO:<br>220301  | DRAWING NO:<br>006  | REVISION:<br>A |