


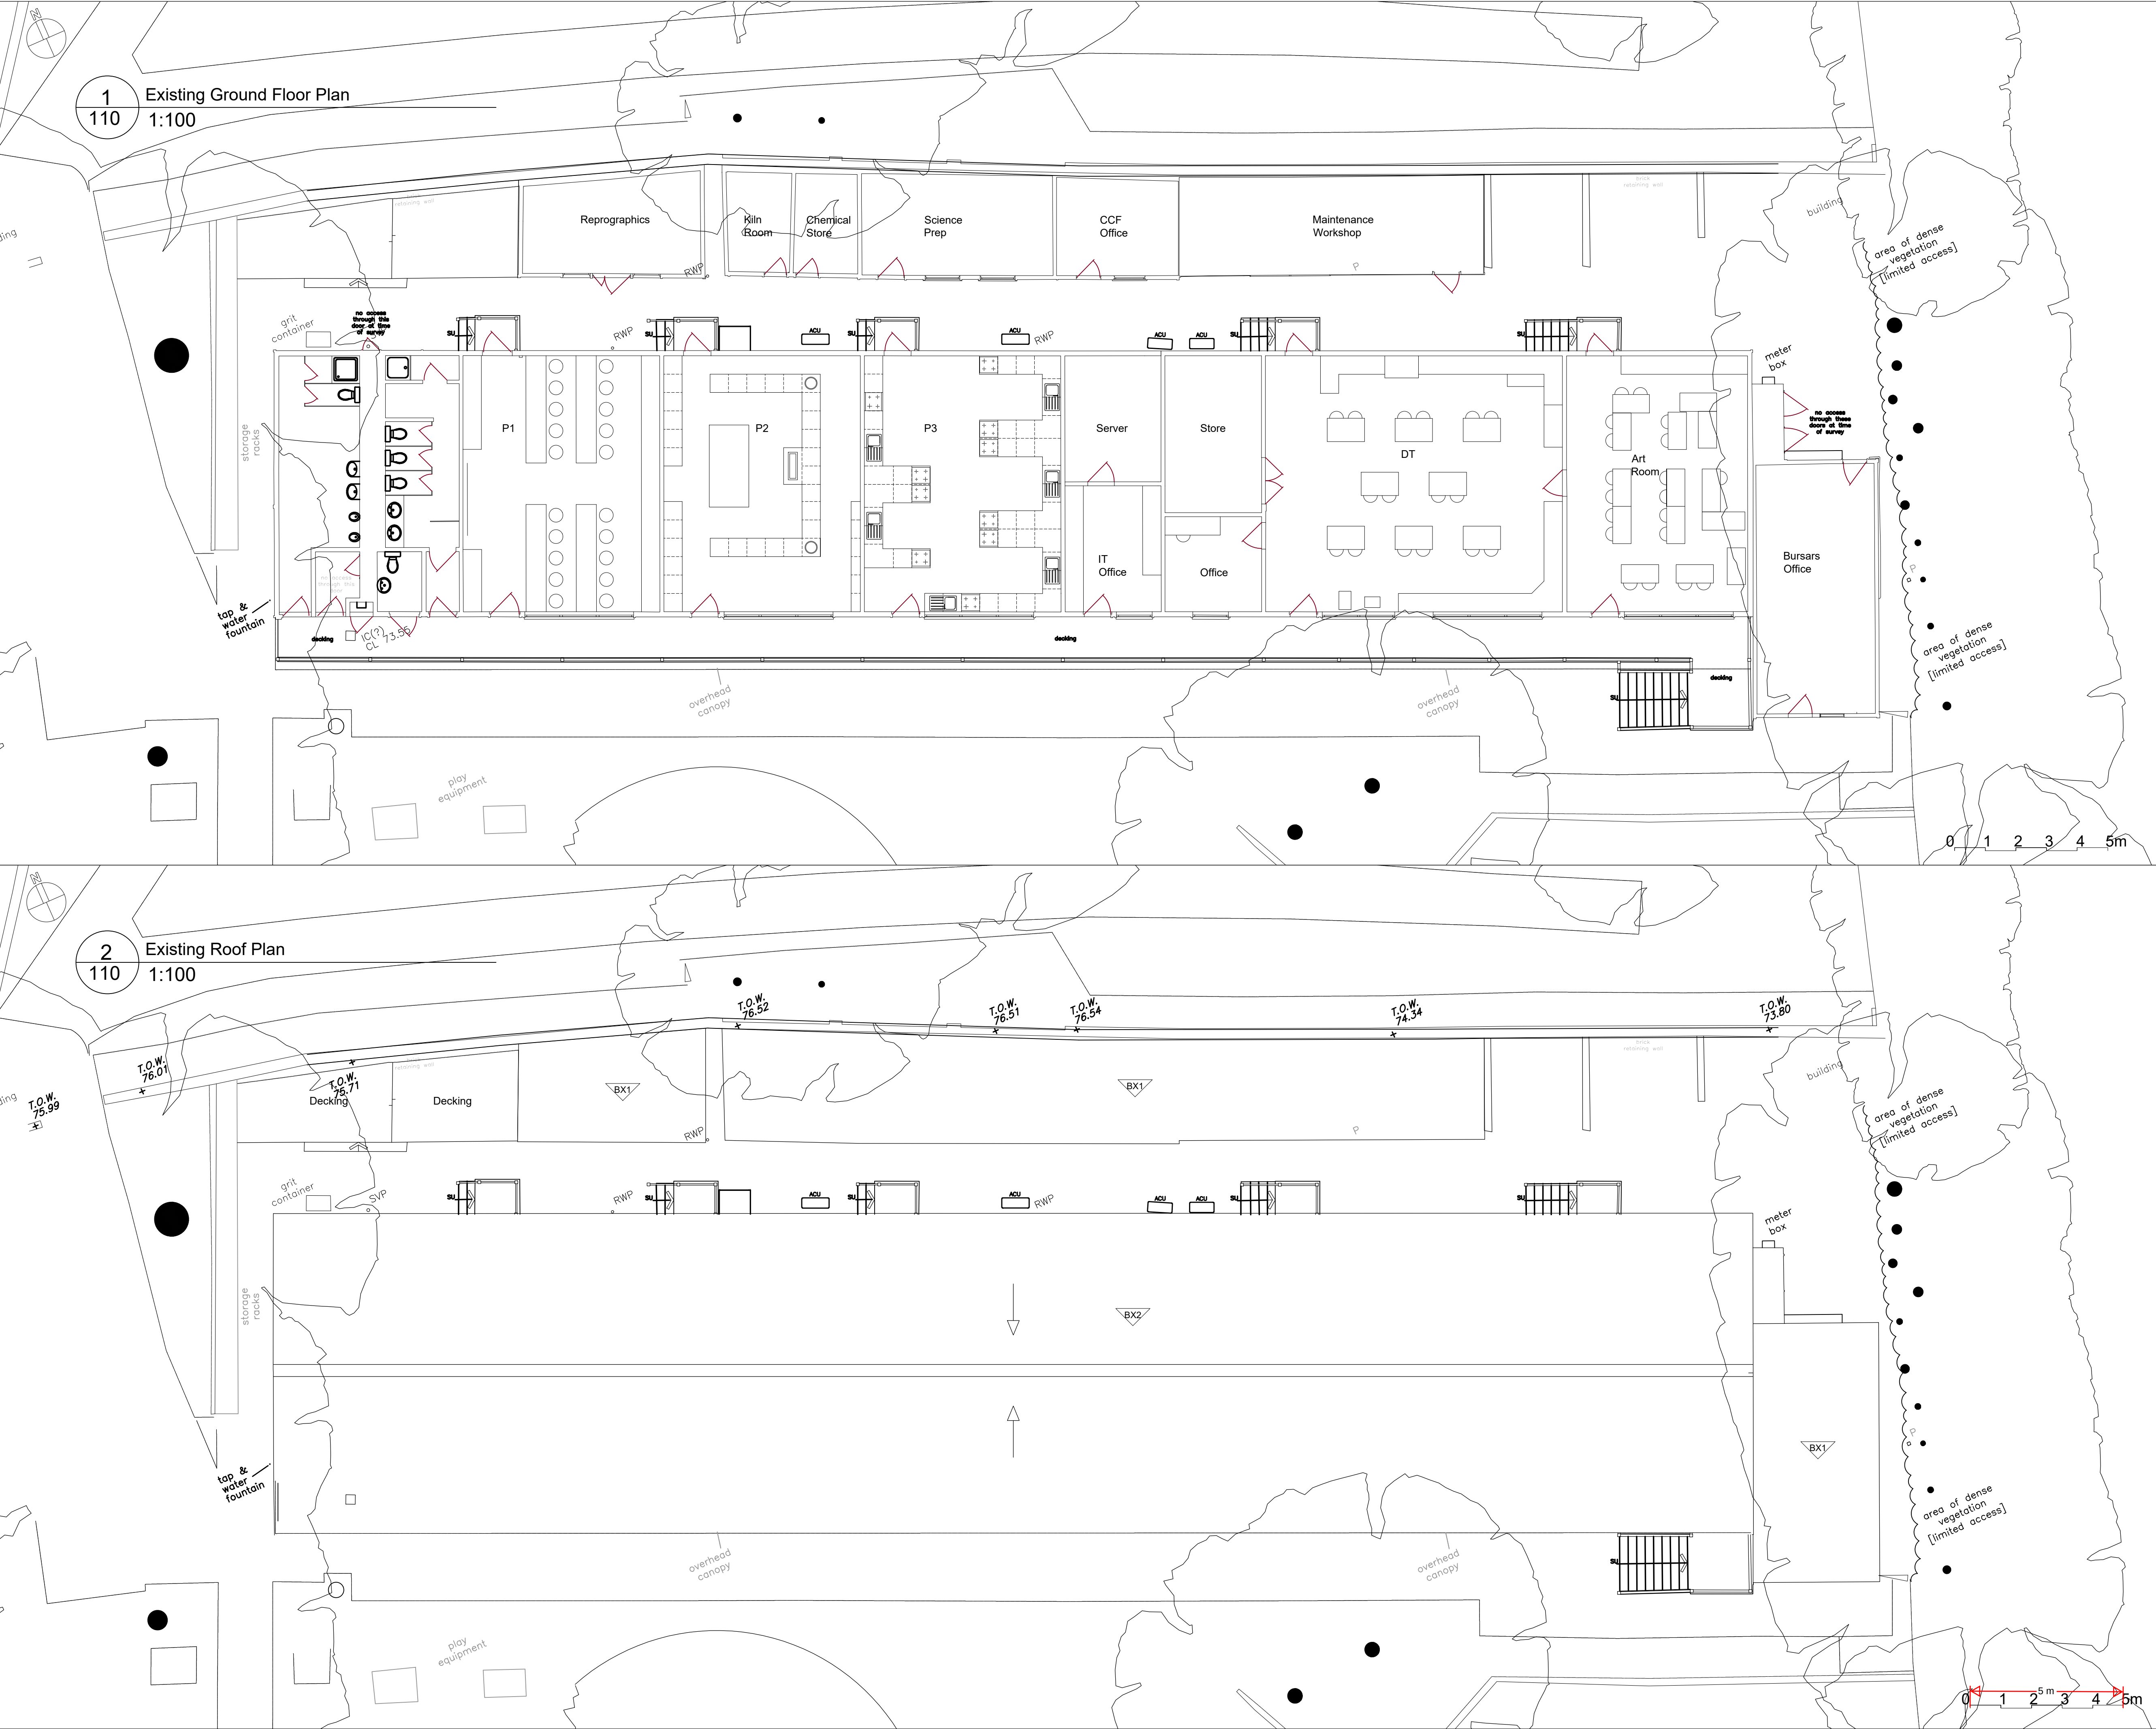

NOTES

- EXISTING BUILDING ELEMENT KEY
- BX1 - Bitumen flat roof
 - BX2 - Composite metal tiled affect roof
 - BX3 - Slate roof
 - BX4 - Black painted timber shiplap boarding
 - BX5 - Brick work

Rev. Date By Notes

Copyright Clay Architecture Ltd
All dimensions are to be verified by the contractor before commencing works

Project
Gad's Hill School
Proposed refurbishment & retention of the pavilion
Client
Gad's Hill School

clayarchitecture
Great Lines Studios, Marlborough Road, Gillingham, Kent ME7 5HB
T: 01834 573 017
www.clayarchitecture.com
E: design@clayarchitects.com

Title
PLANNING
Existing Ground Floor & Roof Plan
Drawing No.
5309/PL/110

Scale
1:100
@ A1 size
Date
20/07/25

Revision
*
Drawn
GEN
Authorised