



1 Existing South Elevation of Hewlett Pavilion
111 1:100

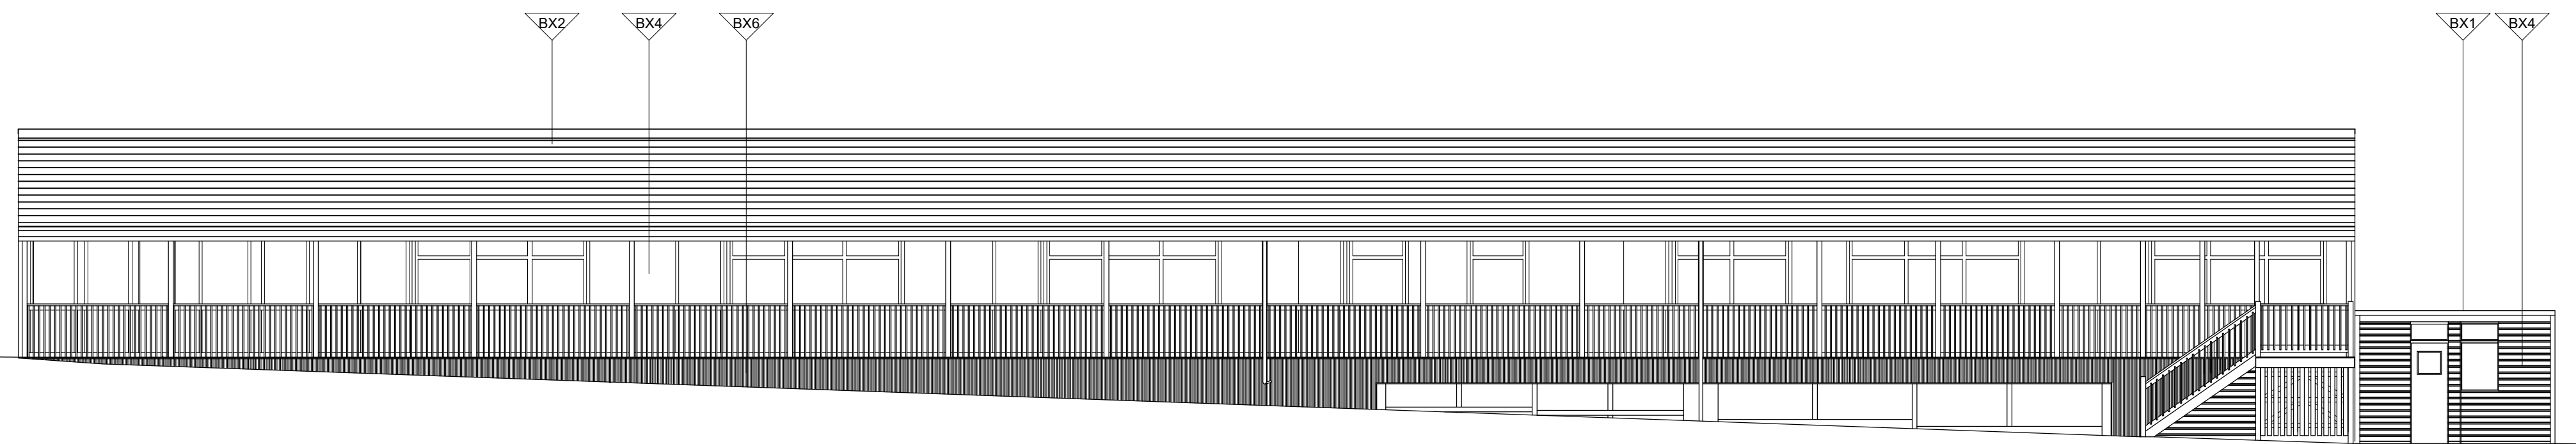

2 Existing South Elevation of ancillary building
111 1:100

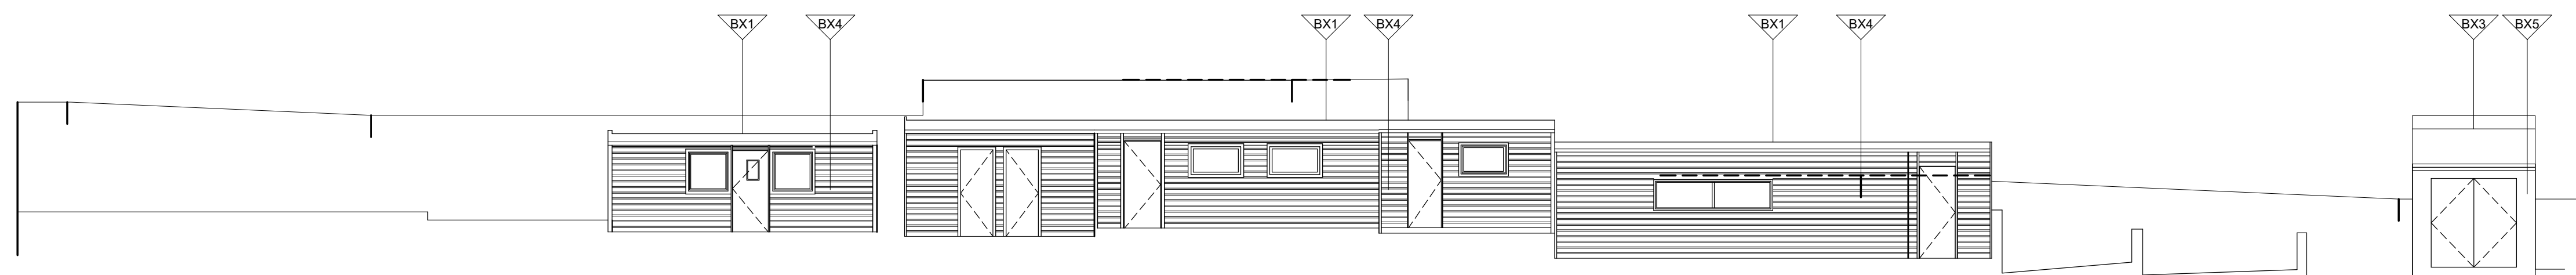

NOTES

EXISTING BUILDING ELEMENT KEY

	BX1 - Bitumen flat roof
	BX2 - Composite metal tiled affect roof
	BX3 -Slate roof
	BX4 - Black painted timber shiplap boarding
	BX5 - Brick work

Rev.	Date	By	Notes
Copyright Clay Architecture Ltd All dimensions are to be verified by the contractor before commencing works			
Project Gad's Hill School Proposed refurbishment & retention of the pavilion Client Gad's Hill School			
clay architecture Great Lines Studios, Marlborough Road, Gillingham, Kent ME7 5HB T: 01634 573 017 www.clayarchitecture.com E: design@clayarchitects.com			

Title	Scale	1:100
PLANNING	@ A1 size	
Existing South Elevations	Date	14/07/25
Drawing No.	Revision	Drawn GEN
5309/PL/111	*	Authorised