


1
112


Existing West Elevation of Anxillary & Hewlett Pavilion
1:50

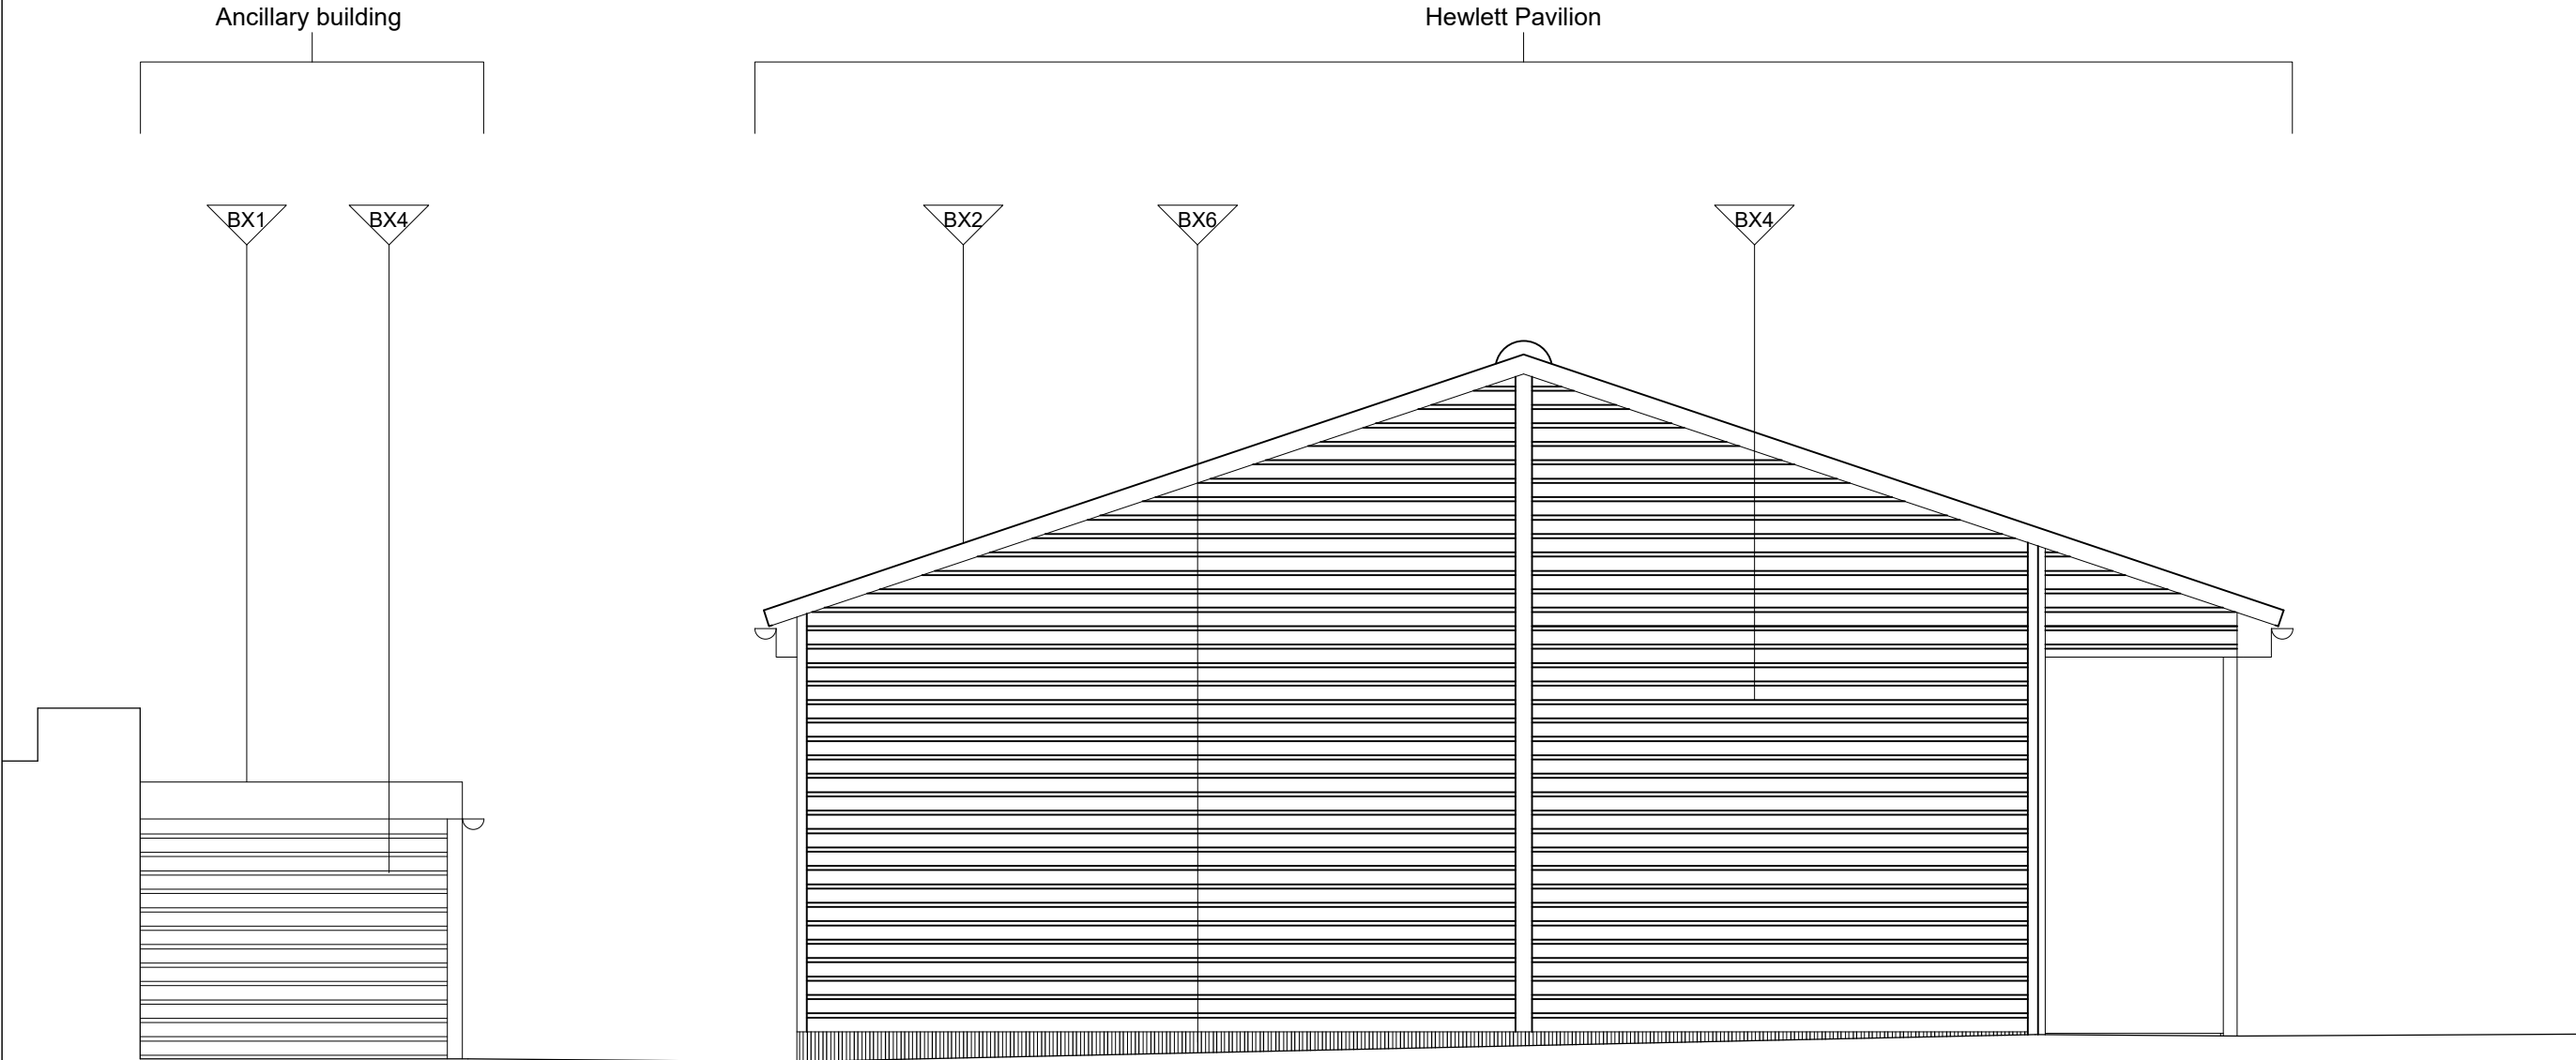

EXISTING BUILDING ELEMENT KEY

-  BX1 - Bitumen flat roof
-  BX2 - Composite metal tiled affect roof
-  BX3 -Slate roof
-  BX4 - Black painted timber shiplap boarding
-  BX5 - Brick work

NOTE: Bag racks not shown

 

Rev. Date By Notes

Client
Gad's Hill School

Project
Gad's Hill School
Proposed refurbishment & retention of the pavilion

Copyright belongs to Clay Architecture Ltd. All dimensions are to be verified by the contractor before commencing works.

Title
PLANNING
Existing West Elevation
T: 01634 573 017
www.clayarchitecture.com
E: design@clayarchitects.com

Scale 1:50 @ A3 size
Date 15/07/25
Drawn R
Authorised R
Revision*

clay architecture

Great Lines Studios, Marlborough Road, Gillingham, Kent ME7 5HB