


1
113


Existing North Elevation of Hewlett Pavilion
1:100

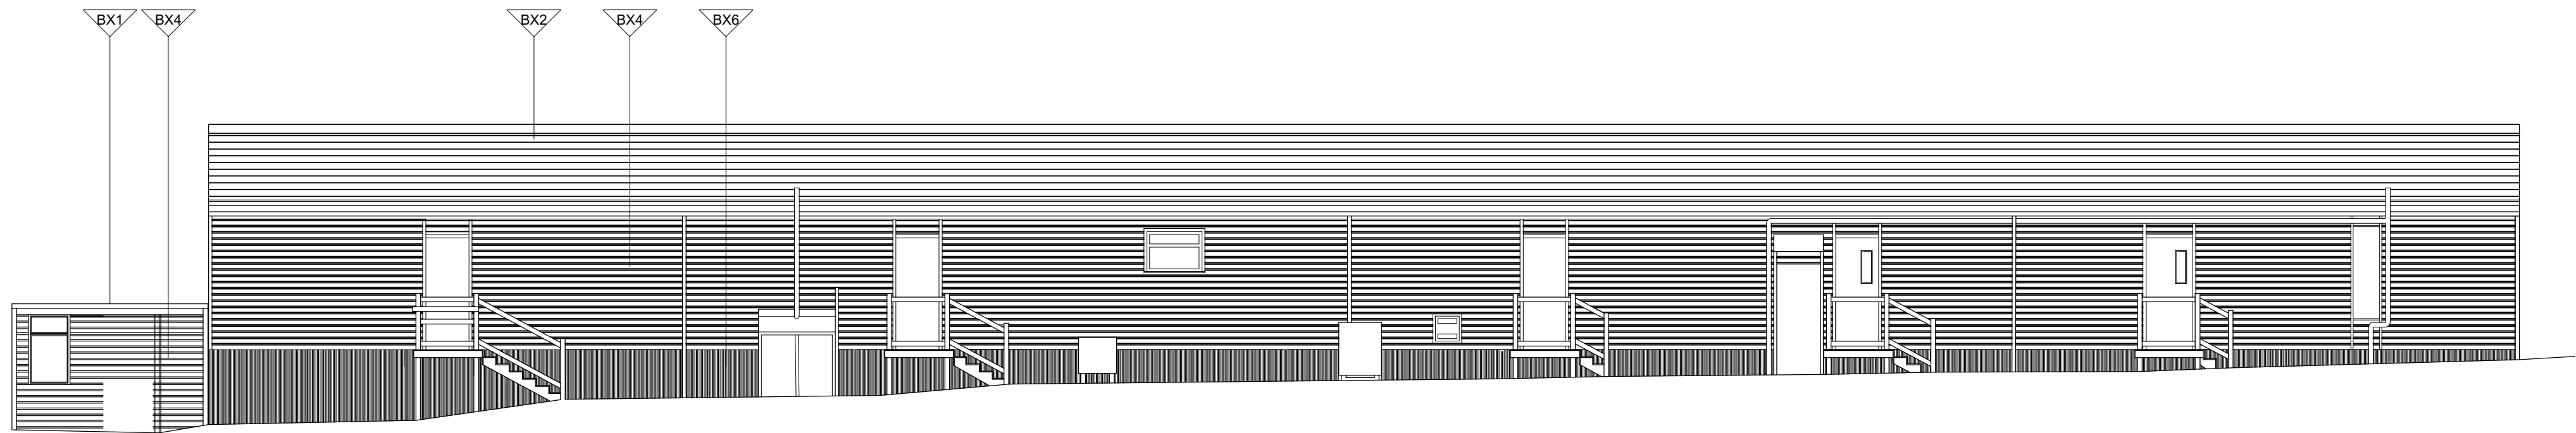

0 1 2 3 4 5m

2
113

Existing North Elevation of ancillary building
1:100

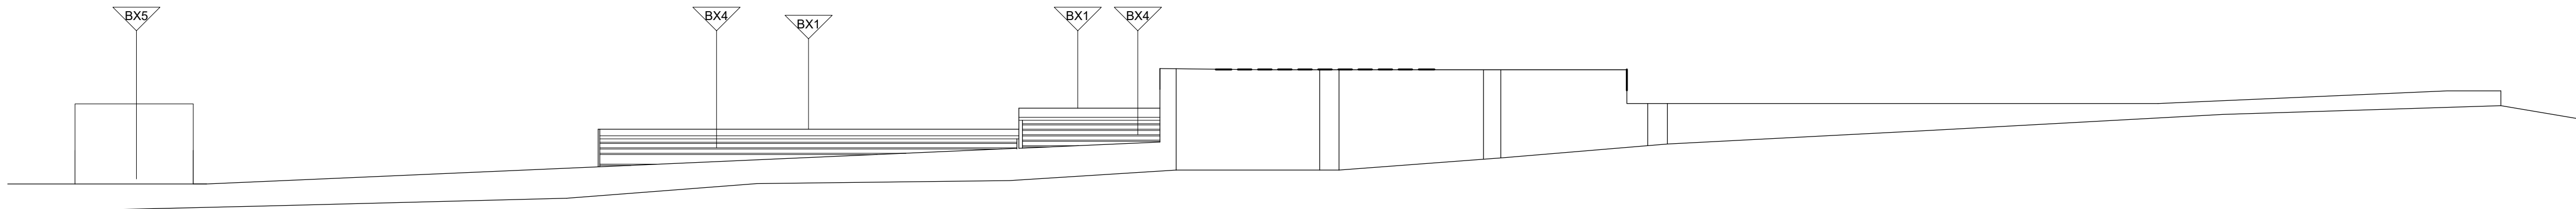

0 1 2 3 4 5m

NOTES

- EXISTING BUILDING ELEMENT KEY
- BX1 BX1 - Bitumen flat roof
 - BX2 BX2 - Composite metal tiled affect roof
 - BX3 BX3 -Slate roof
 - BX4 BX4 - Black painted timber shiplap boarding
 - BX5 BX5 - Brick work

Rev.	Date	By	Notes

Copyright Clay Architecture Ltd
All dimensions are to be verified by the contractor before commencing works

Project
Gad's Hill School
Proposed refurbishment & retention of the pavilion

Client
Gad's Hill School

clayarchitecture
Great Lines Studios, Marlborough Road, Gillingham, Kent ME7 5HB
T: 01834 573 017
www.clayarchitecture.com
E: design@clayarchitects.com

Title	Scale	1:100
PLANNING	@ A1 size	
Existing North Elevations	Date	14/07/25
Drawing No.	Revision	Drawn
5309/PL/113	*	GEN
		Authorised