


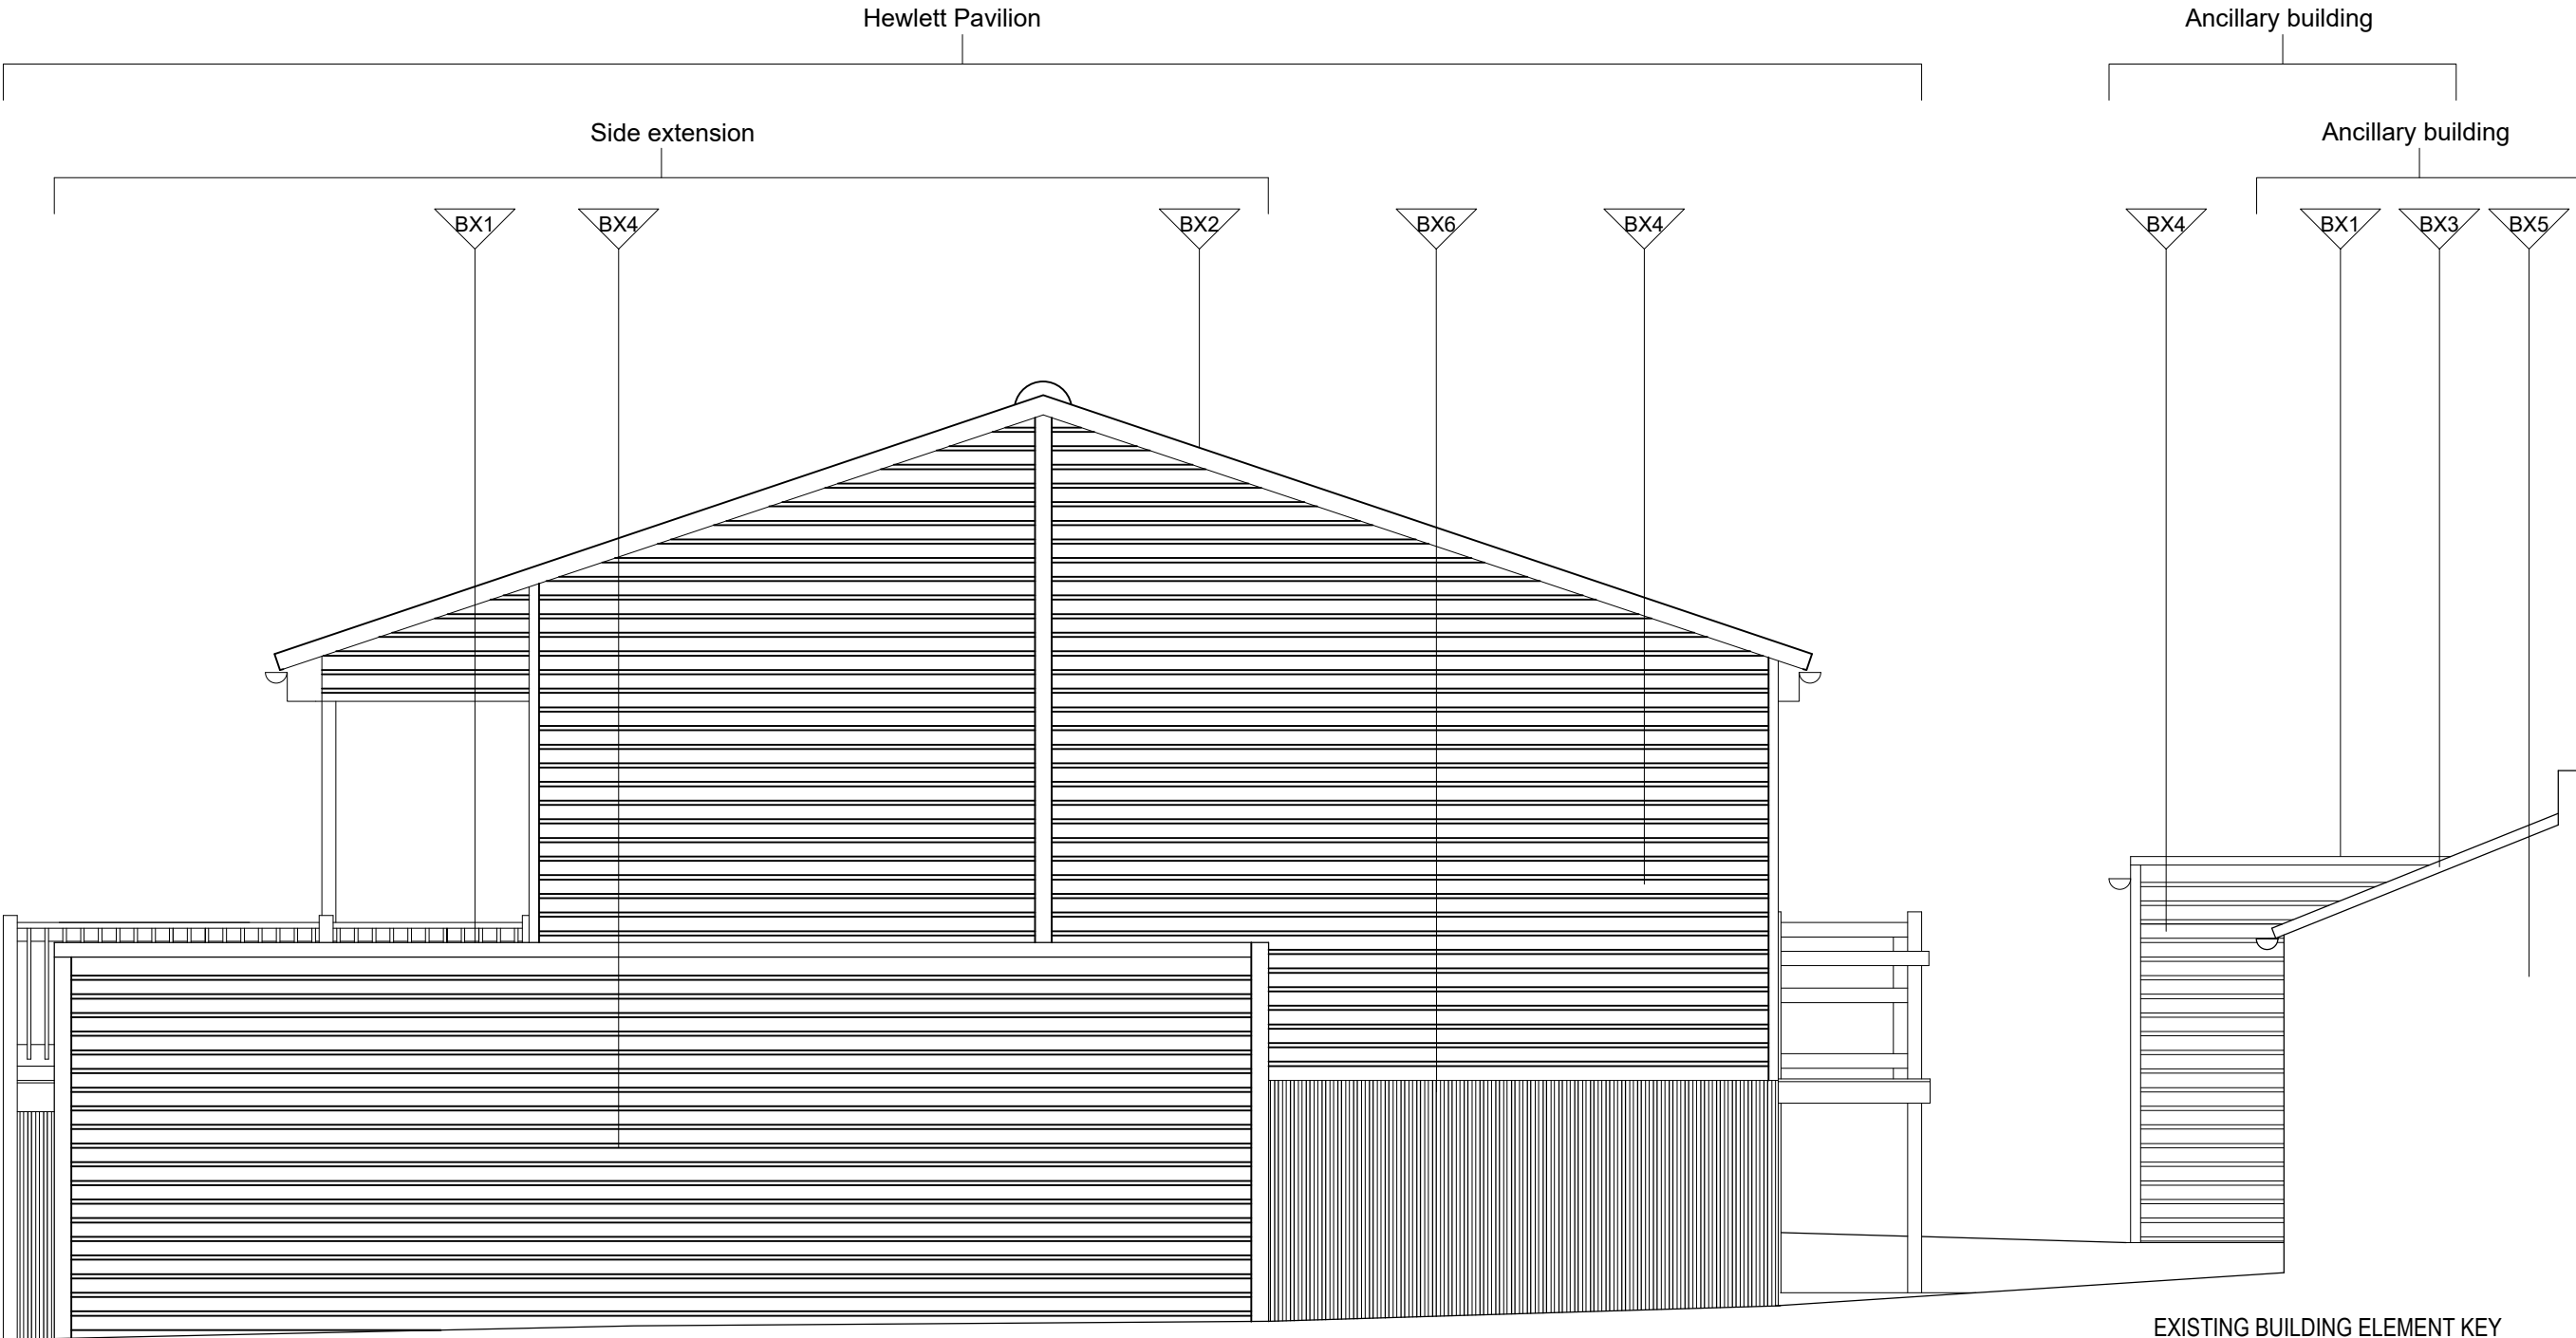

EXISTING BUILDING ELEMENT KEY

-  BX1 - Bitumen flat roof
-  BX2 - Composite metal tiled affect roof
-  BX3 -Slate roof
-  BX4 - Black painted timber shiplap boarding
-  BX5 - Brick work



Project	Client	Rev.	Date	By	Notes
Gad's Hill School	Gad's Hill School				

Proposed refurbishment & retention of Pavilion

Copyright belongs to Clay Architecture Ltd. All dimensions are to be verified by the contractor before commencing works.

clay architecture

Great Lines Studios, Marlborough Road, Gillingham, Kent ME7 5HB

T: 01634 573 017
www.clayarchitecture.com
E: design@clayarchitects.com

Title
PLANNING
Existing East Elevations
Drawing No. 5309/PL/114

Scale 1:50
@ A3 size
Date 15/07/25
Drawn GEN
Authorised R
Revision*