



1 Proposed Ground Floor Plan
120 1:100



0 1 2 3 4 5m

 

2 Proposed Roof Plan
120 1:100

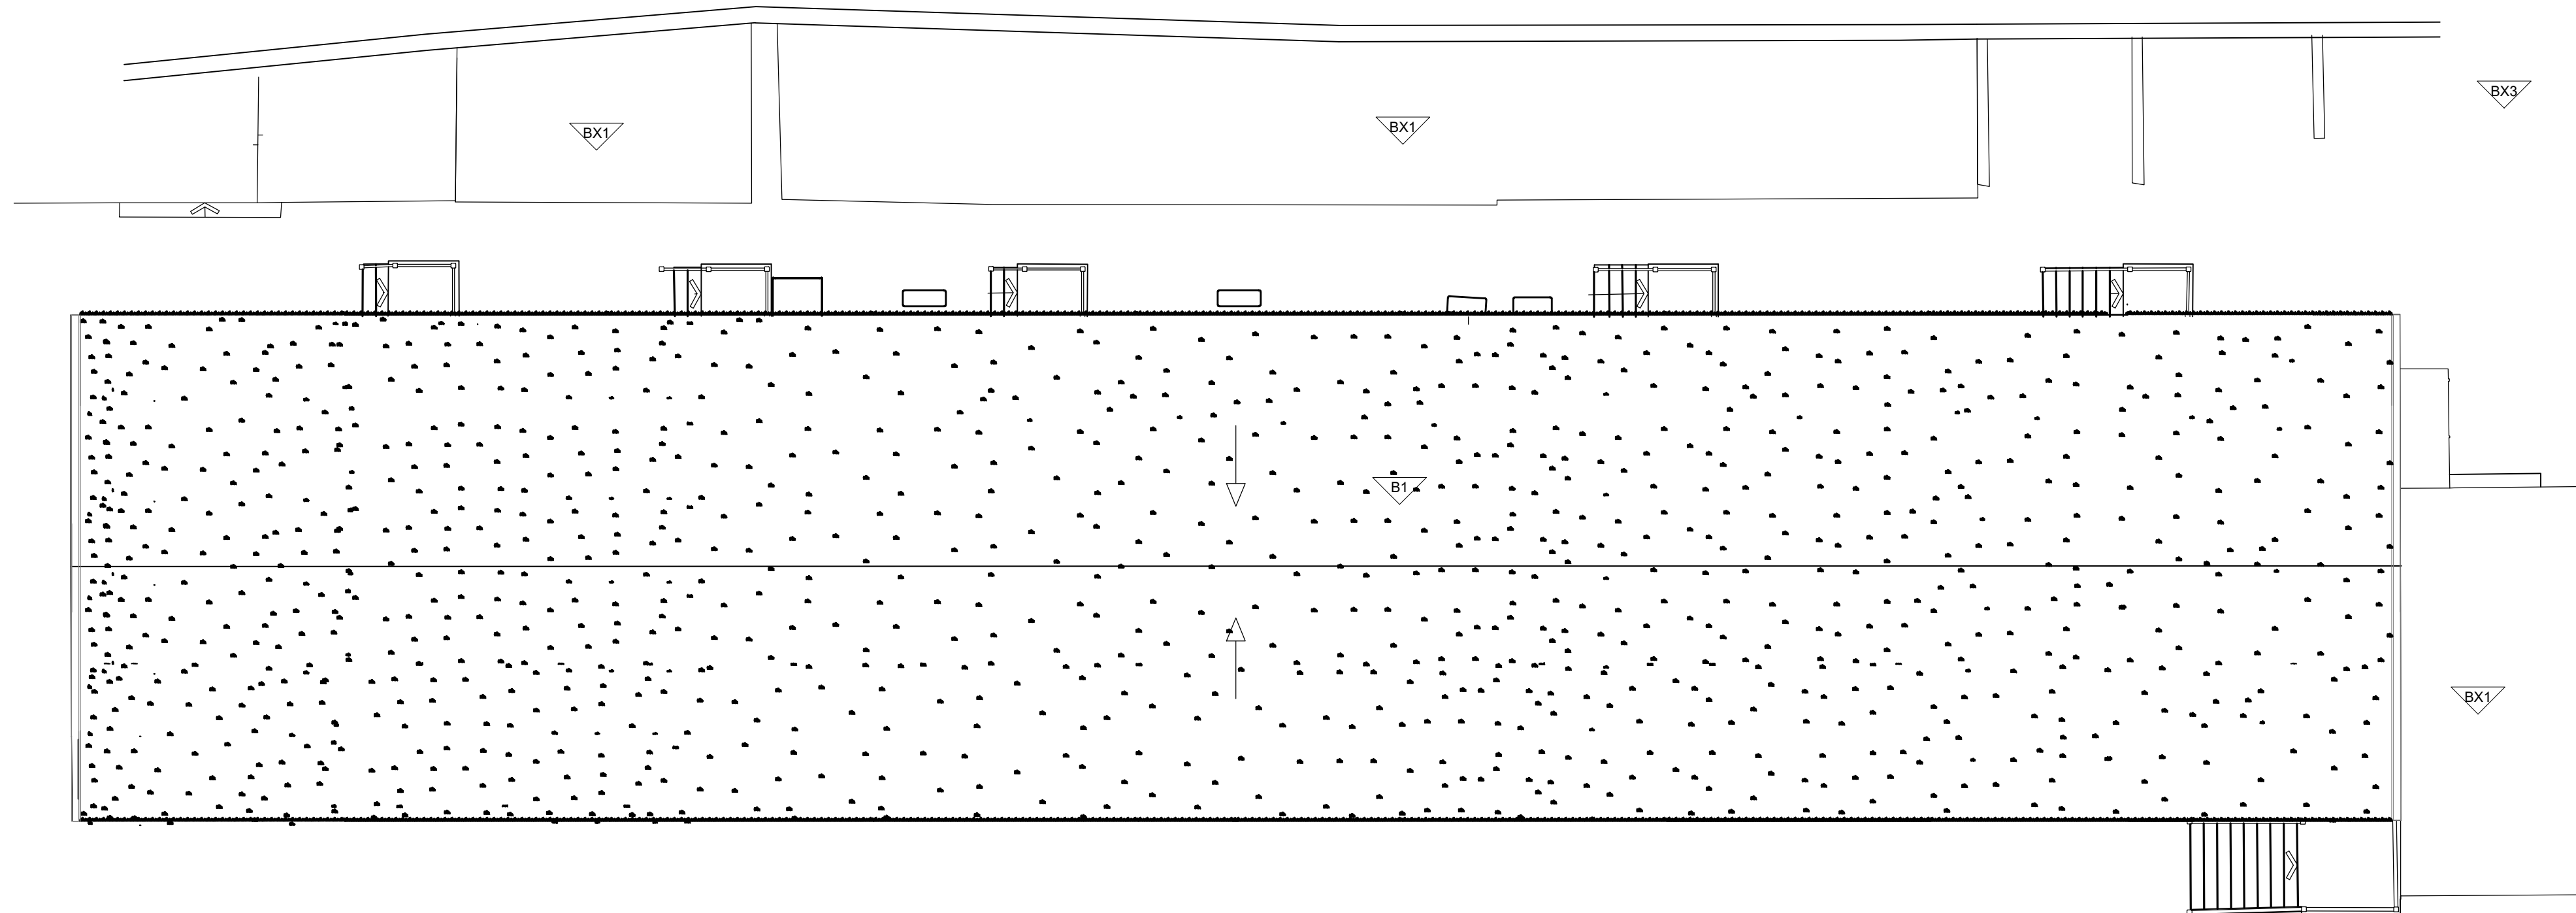

0 1 2 3 4 5m

NOTES

EXISTING & PROPOSED BUILDING ELEMENT KEY

- BX1 - Bitumen flat roof
- BX3 - Slate roof
- BX5 - Brick work
- BX6 - Khaki green vertical profiled metal sheeting
- B1 - Lightweight sedum roof
- B2 - Vertical board on board cladding

Rev. Date By Notes

Copyright Clay Architecture Ltd
All dimensions are to be verified by the contractor before commencing works

Project:
Gad's Hill School
Proposed refurbishment & retention of the pavilion
Client:
Gad's Hill School

clayarchitecture

Great Lines Studios, Marlborough Road, Gillingham, Kent ME7 5HB
T: 01634 573 017
www.clayarchitecture.com
E: design@clayarchitects.com

Title: PLANNING
Scale: 1:100
@ A1 size
Proposed Ground Floor & Roof Plan
Drawing No.: 5309/PL/120
Revision: *
Drawn: GEN
Authorised: