


1
121

Proposed South Elevation of Hewlett Pavilion

1:100

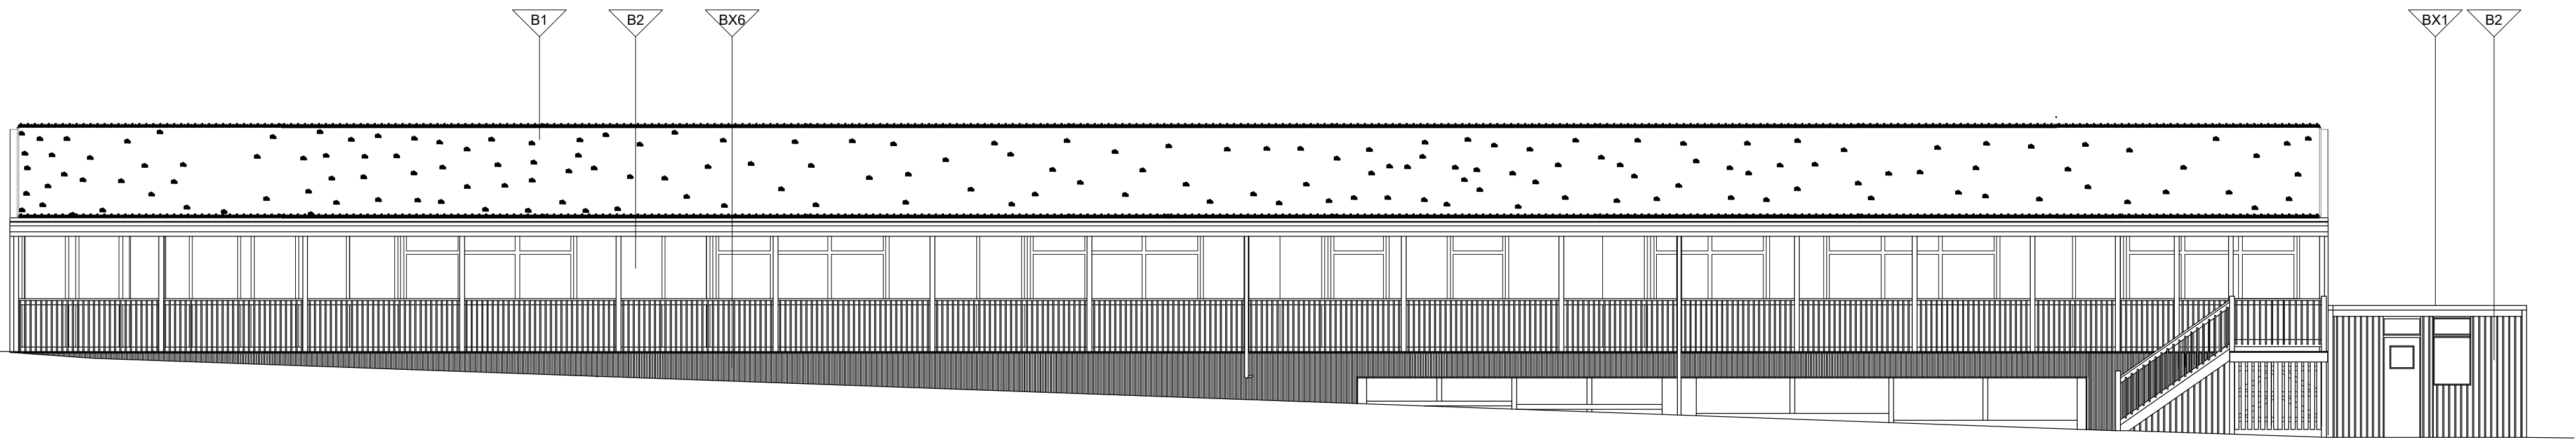


0 1 2 3 4 5m

2
121

Proposed South Elevation of ancillary buildings

1:100

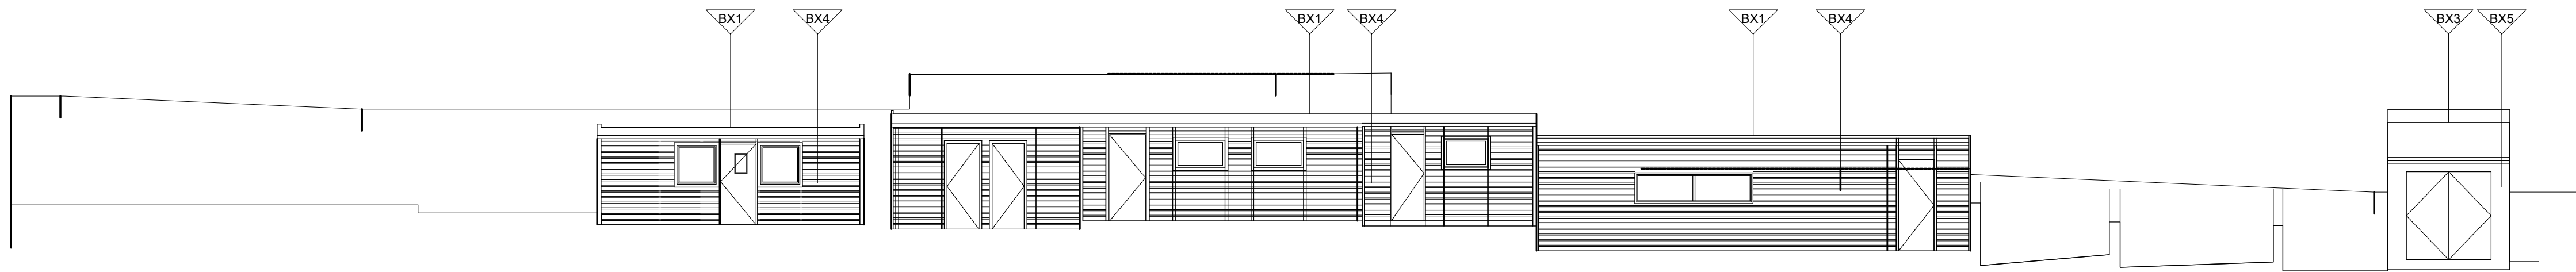

0 1 2 3 4 5m

NOTES

EXISTING & PROPOSED BUILDING ELEMENT KEY

- BX1 BX1 - Bitumen flat roof
- BX3 BX3 - Slate roof
- BX5 BX5 - Brick work
- BX6 BX6 - Khaki green vertical profiled metal sheeting
- B1 B1 - Lightweight sedum roof
- B2 B2 - Vertical board on board cladding

Rev.	Date	By	Notes

Copyright Clay Architecture Ltd
All dimensions are to be verified by the contractor before commencing works

Project
Gad's Hill School
Proposed refurbishment & retention of the pavilion
Client
Gad's Hill School

clayarchitecture

Great Lines Studios, Marlborough Road, Gillingham, Kent ME7 5HB
T: 01834 573 017
www.clayarchitecture.com
E: design@clayarchitects.com

Title	Scale	1:100
PLANNING	@ A1 size	
Proposed South Elevations	Date	22/07/25
Drawing No.	Revision	Drawn GEN
5309/PL/121	*	Authorised