


0 1 2 3 4 5m

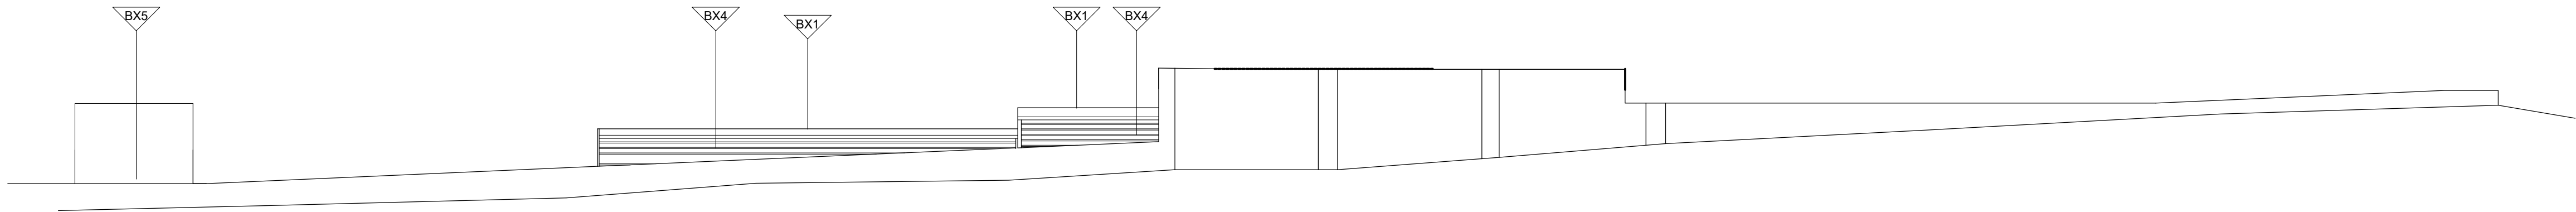

0 1 2 3 4 5m

NOTES

- EXISTING & PROPOSED BUILDING ELEMENT KEY
- BX1 BX1 - Bitumen flat roof
 - BX3 BX3 - Slate roof
 - BX5 BX5 - Brick work
 - BX6 BX6 - Khaki green vertical profiled metal sheeting
 - B1 B1 - Lightweight sedum roof
 - B2 B2 - Vertical board on board cladding

Rev.	Date	By	Notes
Copyright Clay Architecture Ltd All dimensions are to be verified by the contractor before commencing works			
Project Gad's Hill School Proposed refurbishment & retention of the pavilion			
Client Gad's Hill School			
clayarchitecture Great Lines Studios, Marlborough Road, Gillingham, Kent ME7 5HB T: 01834 573 017 www.clayarchitecture.com E: design@clayarchitects.com			

Title Gad's Hill School Proposed North Elevations	Scale 1:100 @ A1 size
Drawing No. 5309/PL123	Date 16/07/25
Revision *	Drawn GEN Authorised