




Window Elevations
Proposed Elevations
On Front, Rear and Side Elevations

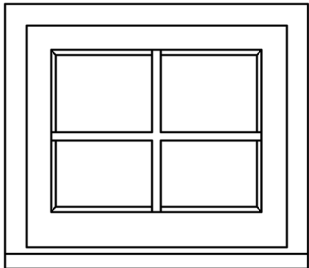


Proposed W1
Front Elevation 1:20 @ A3

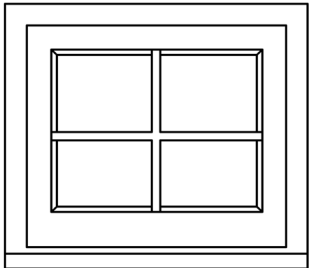


Proposed W2
Front Elevation 1:20 @ A3

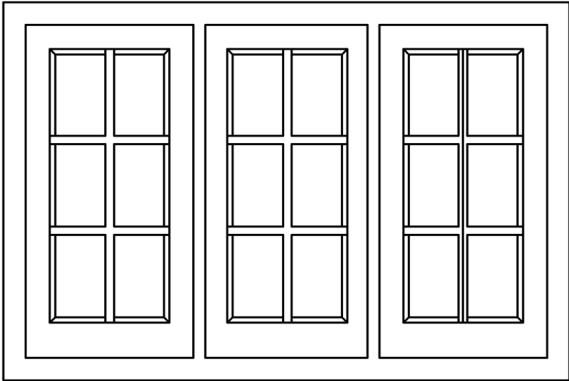

Proposed W3
Rear Elevation 1:20 @ A3

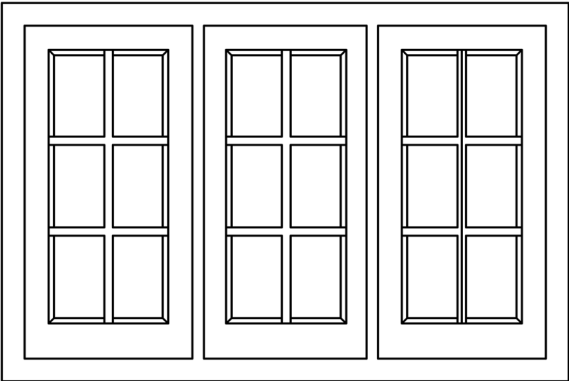

Proposed W4
Rear Elevation 1:20 @ A3

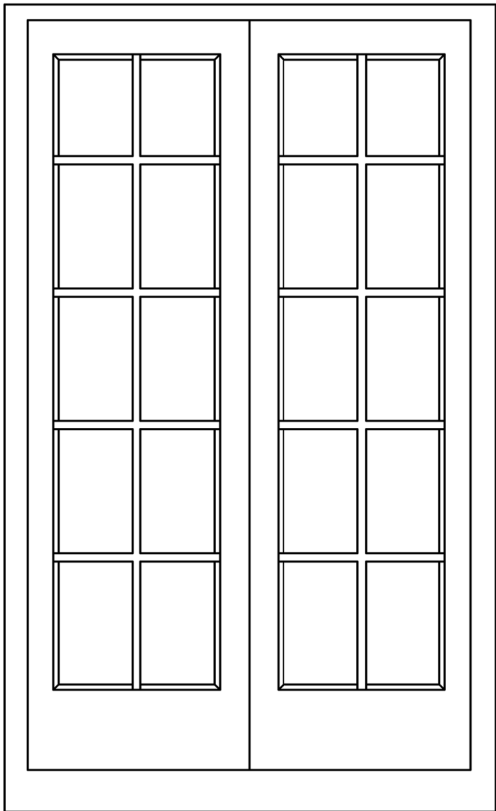

Proposed D1
Rear Elevation 1:20 @ A3

Drawing Issued For: Planning Permission and Listed Building Consent	Project: Norwood Farmhouse, Norwood Lane, Gravesend, DA13 0YF	Client: Gilson	Drawing Title: Proposed Window Elevations	Date: 2/5/2024	Revision No.: -	Drawing by: Rio Jablonski rio.jablonski@wandsworthsashwindows.com	Scale Bars:
				Scale: 1:20 @ A3	Drawing Title: PWE-01		