

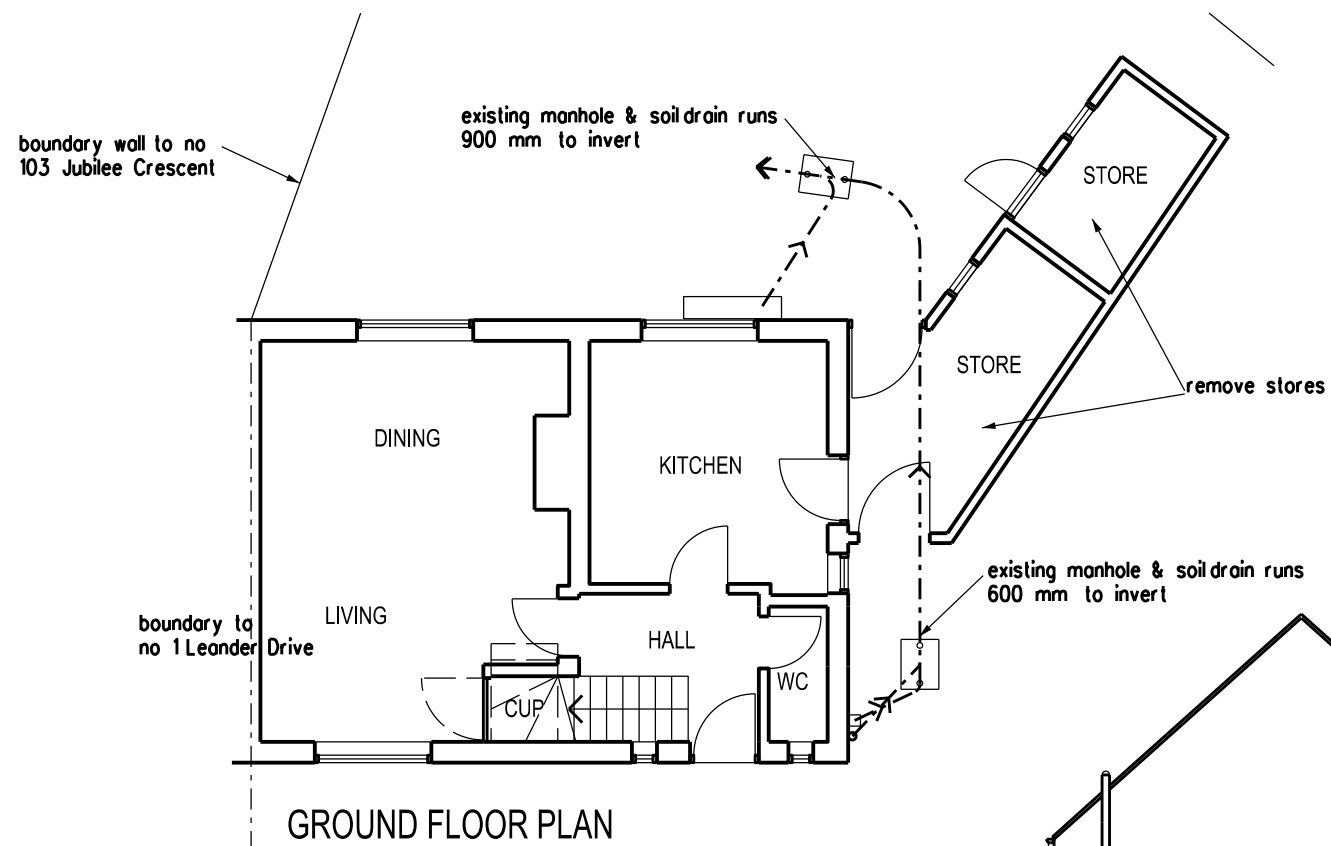


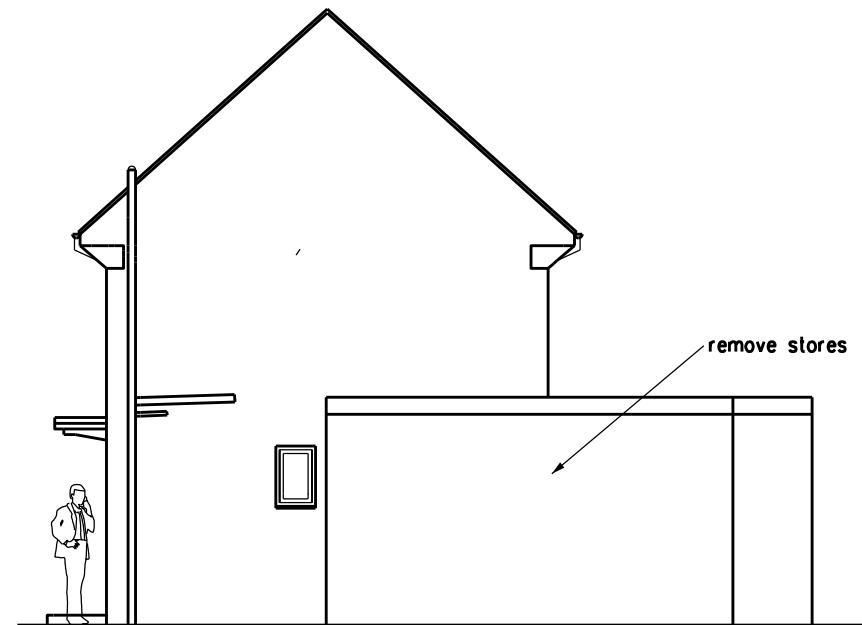


party wall to no 103 Jubilee Crescent

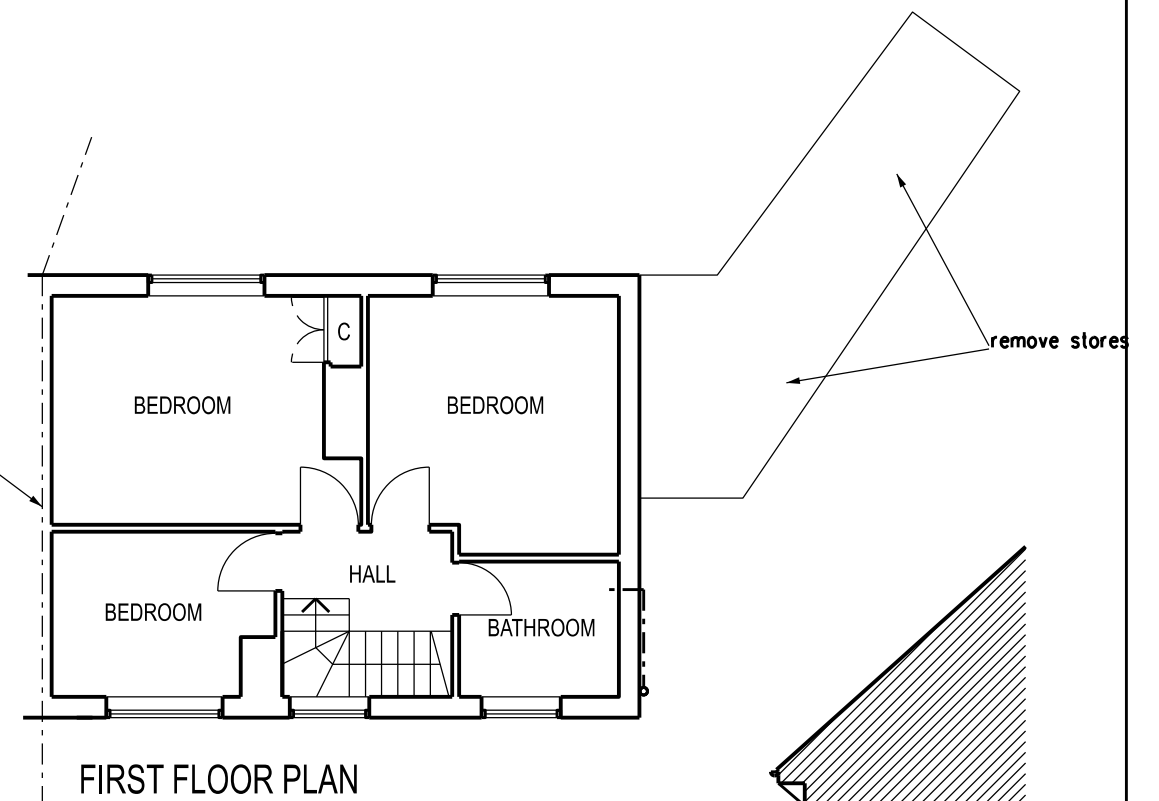

SIDE ELEVATION FACING BOUNDARY

building outline to no 103 Jubilee Crescent


remove stores

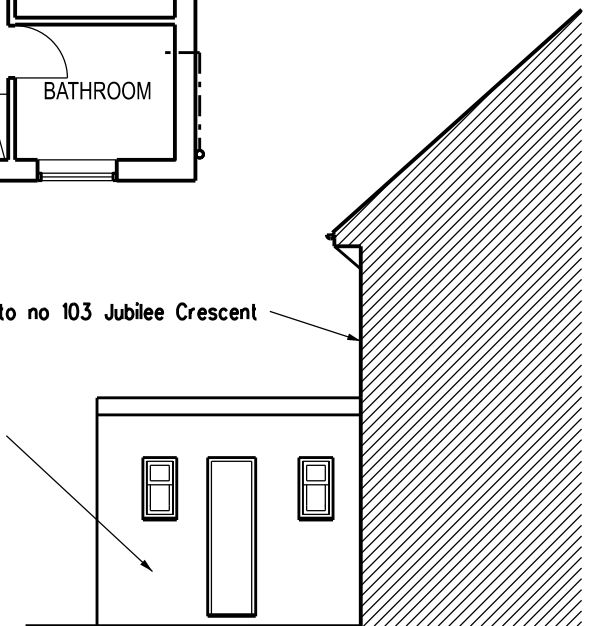


SIDE ELEVATION TO No 101 JUBILEE CRESCENT



FRONT ELEVATION

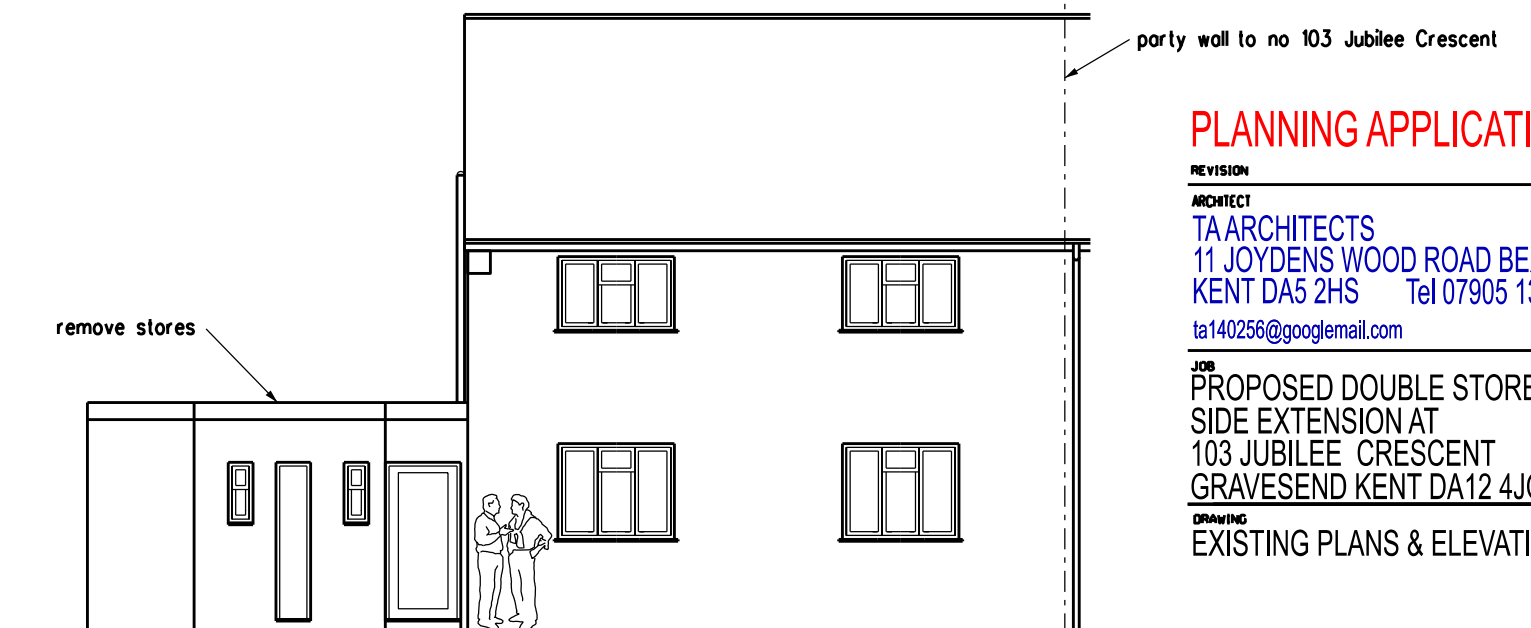

REAR ELEVATION

 

PLANNING APPLICATION

REVISION DATE

ARCHITECT
TA ARCHITECTS
11 JOYDENS WOOD ROAD BEXLEY
KENT DA5 2HS Tel 07905 130591
ta140256@googlemail.com

JOB
PROPOSED DOUBLE STOREY
SIDE EXTENSION AT
103 JUBILEE CRESCENT
GRAVESEND KENT DA12 4JQ

DRAWING
EXISTING PLANS & ELEVATIONS

SCALE 1:100 AT A3 DATE APRIL 2024

DRAWING NO. SM/03