




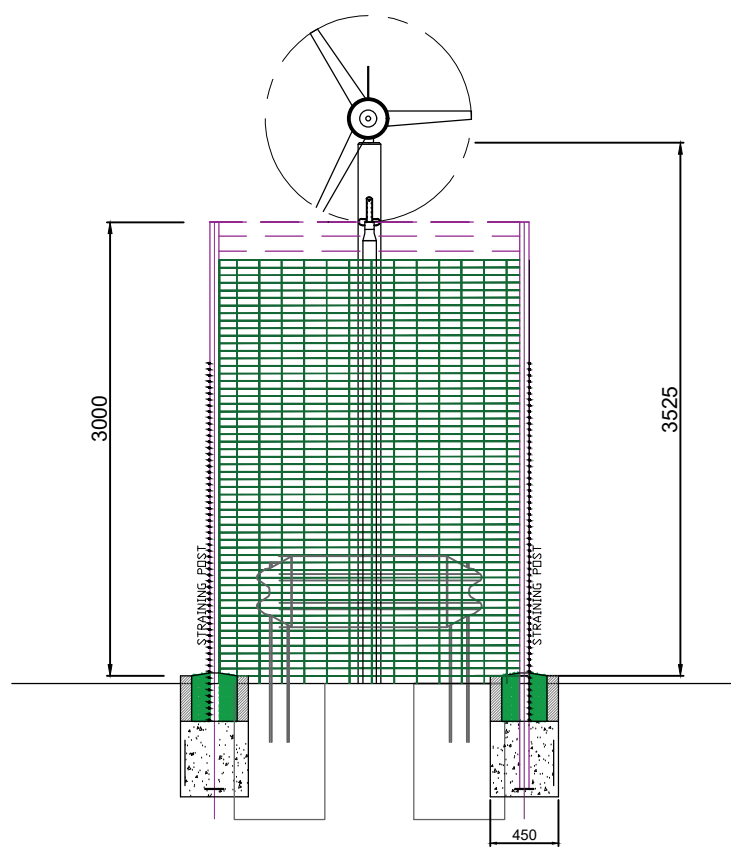


West Elevation

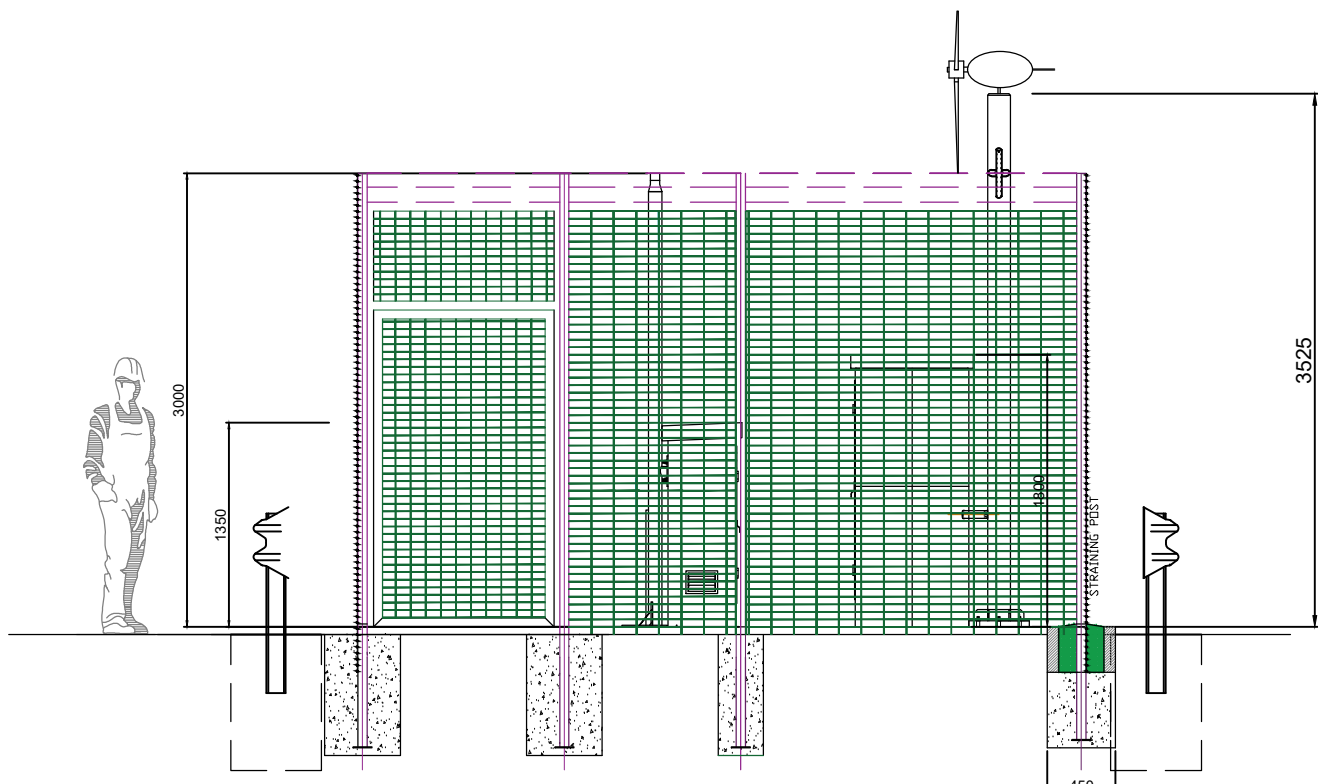



South Elevation

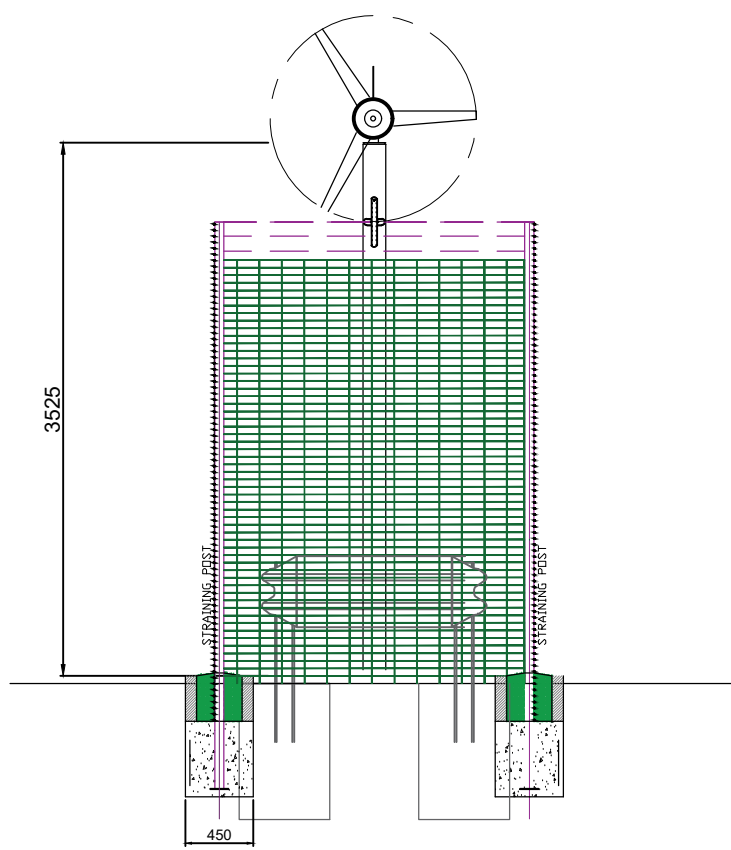

East Elevation


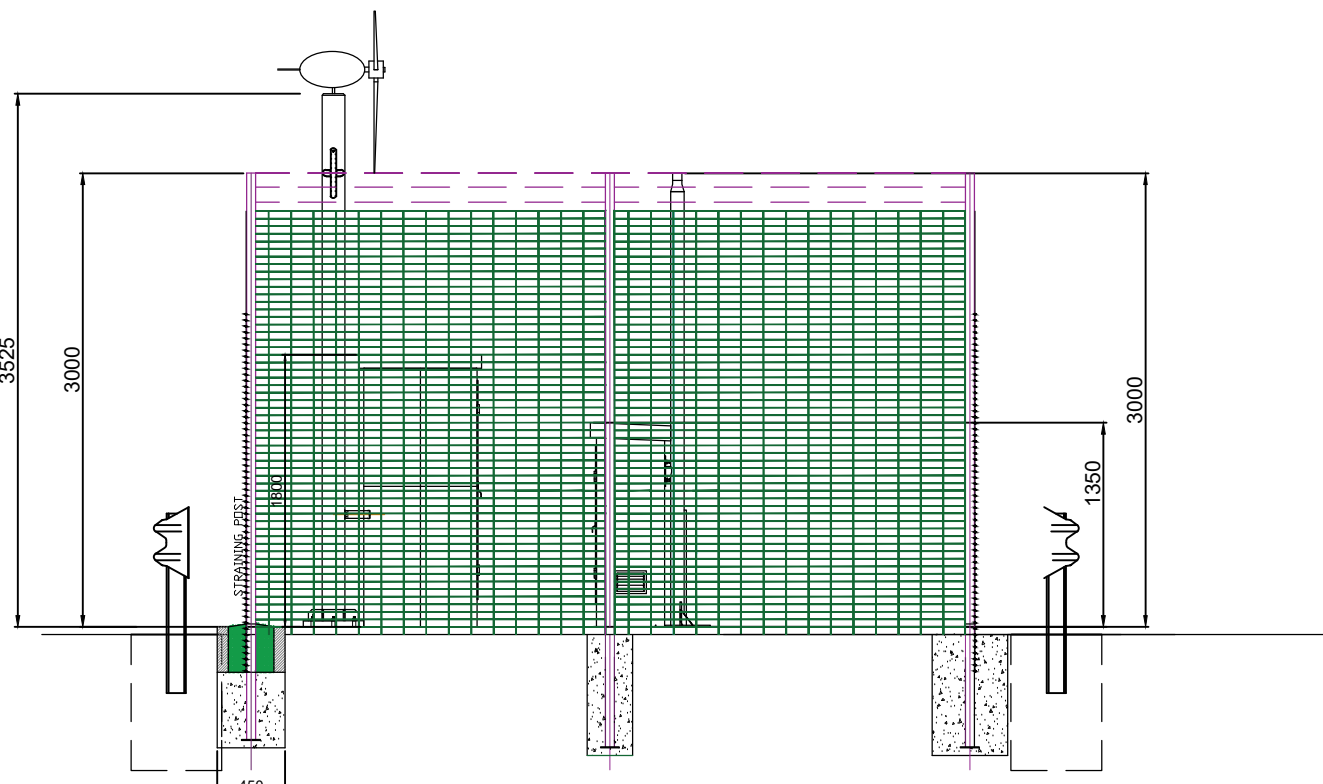


North Elevation

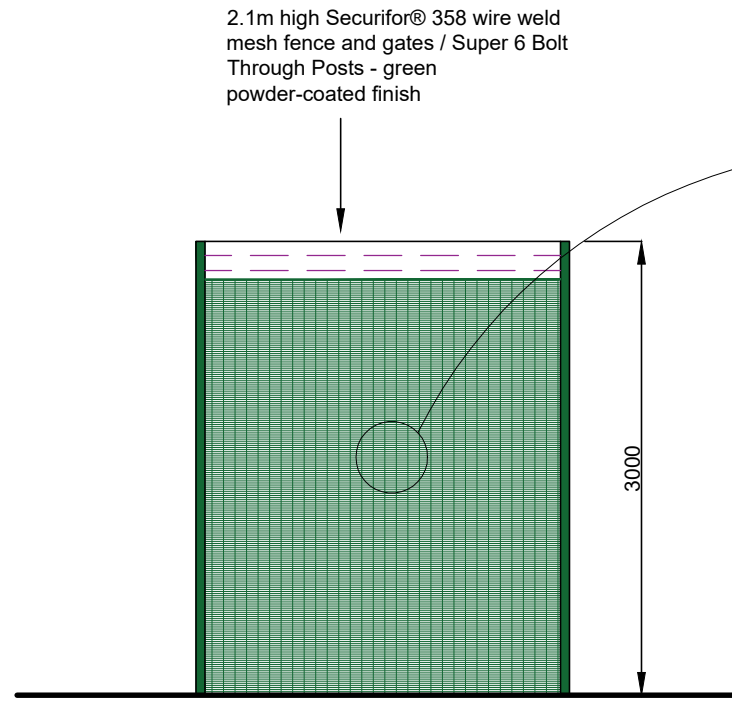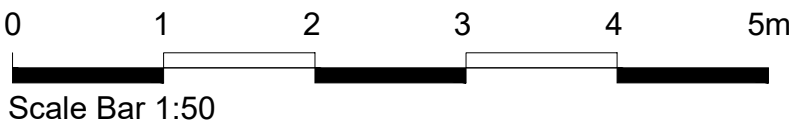



Proposed Fencing Panel

Scale 1:50

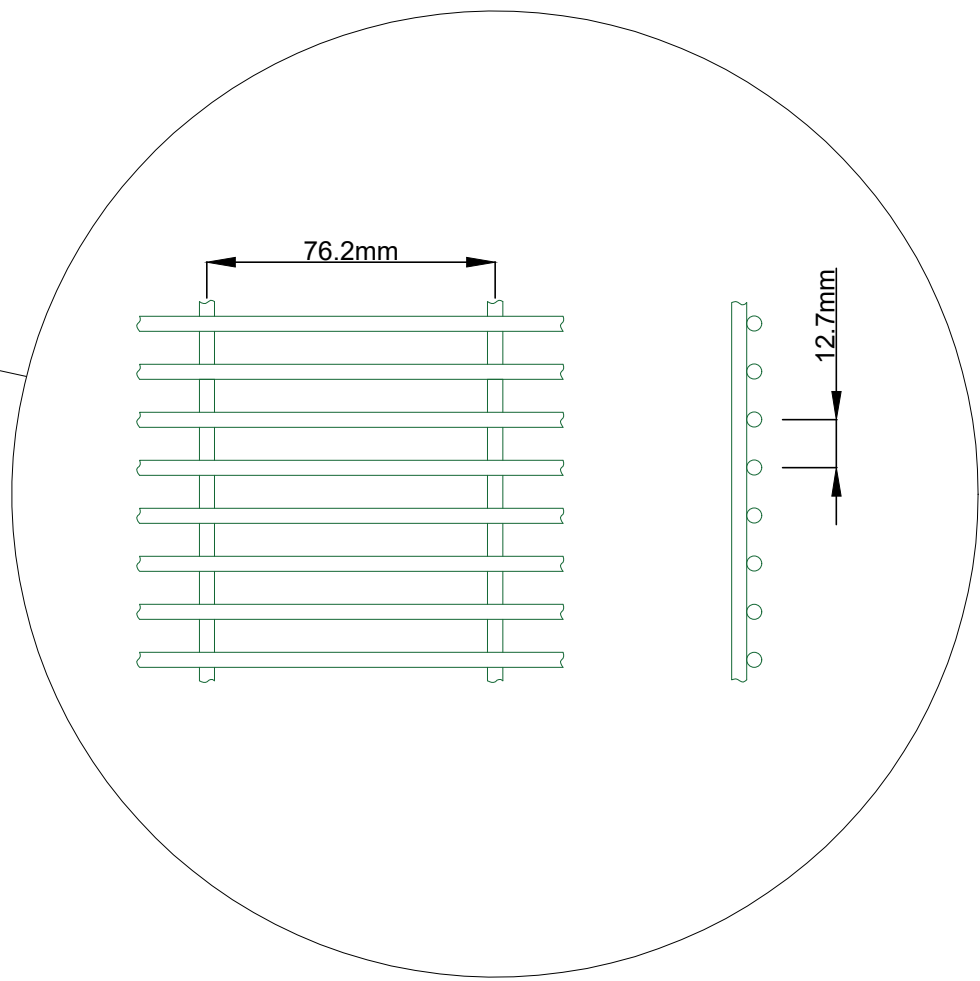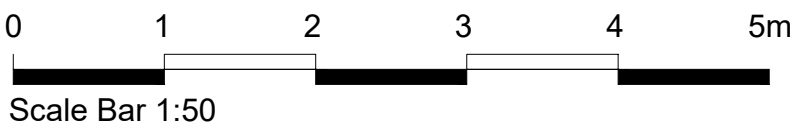

Fencing Mesh Detail

Scale 1:2

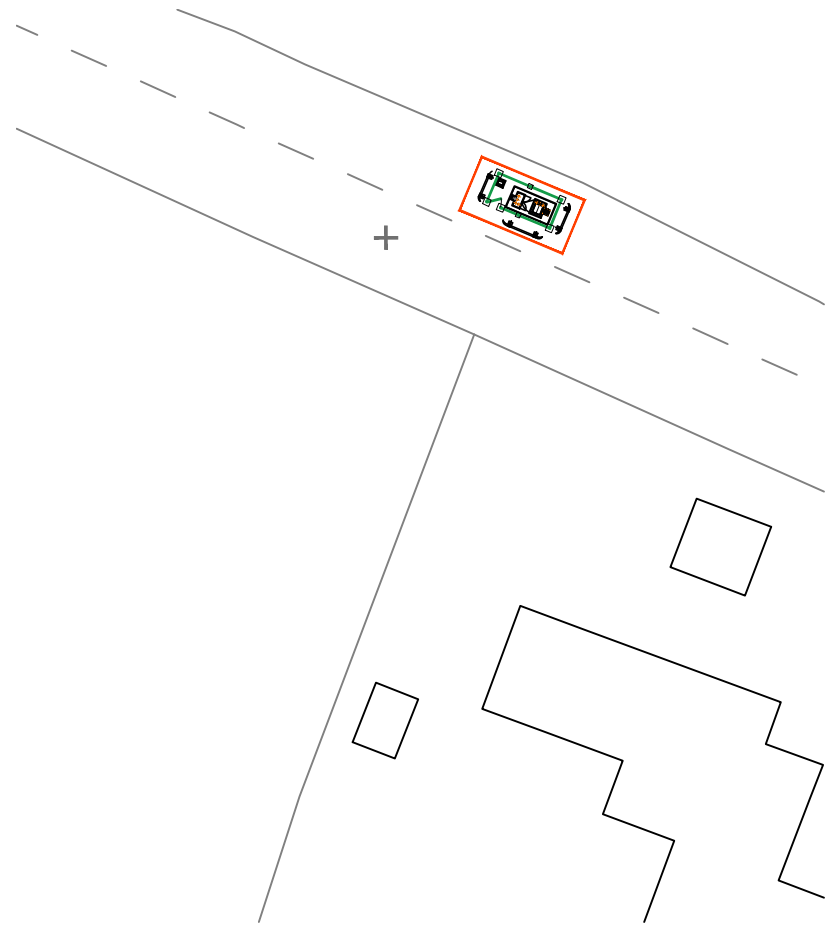
 


Block Plan

Scale 1:500



Scale Bar 1:500

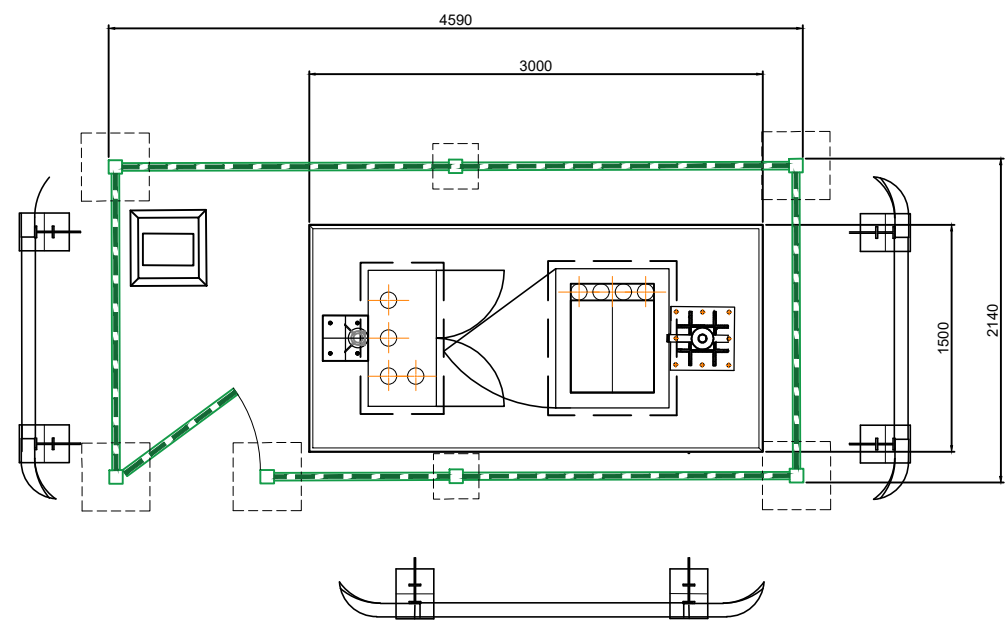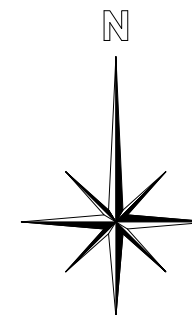


Plan as Proposed

Scale 1:50




Scale Bar 1:50

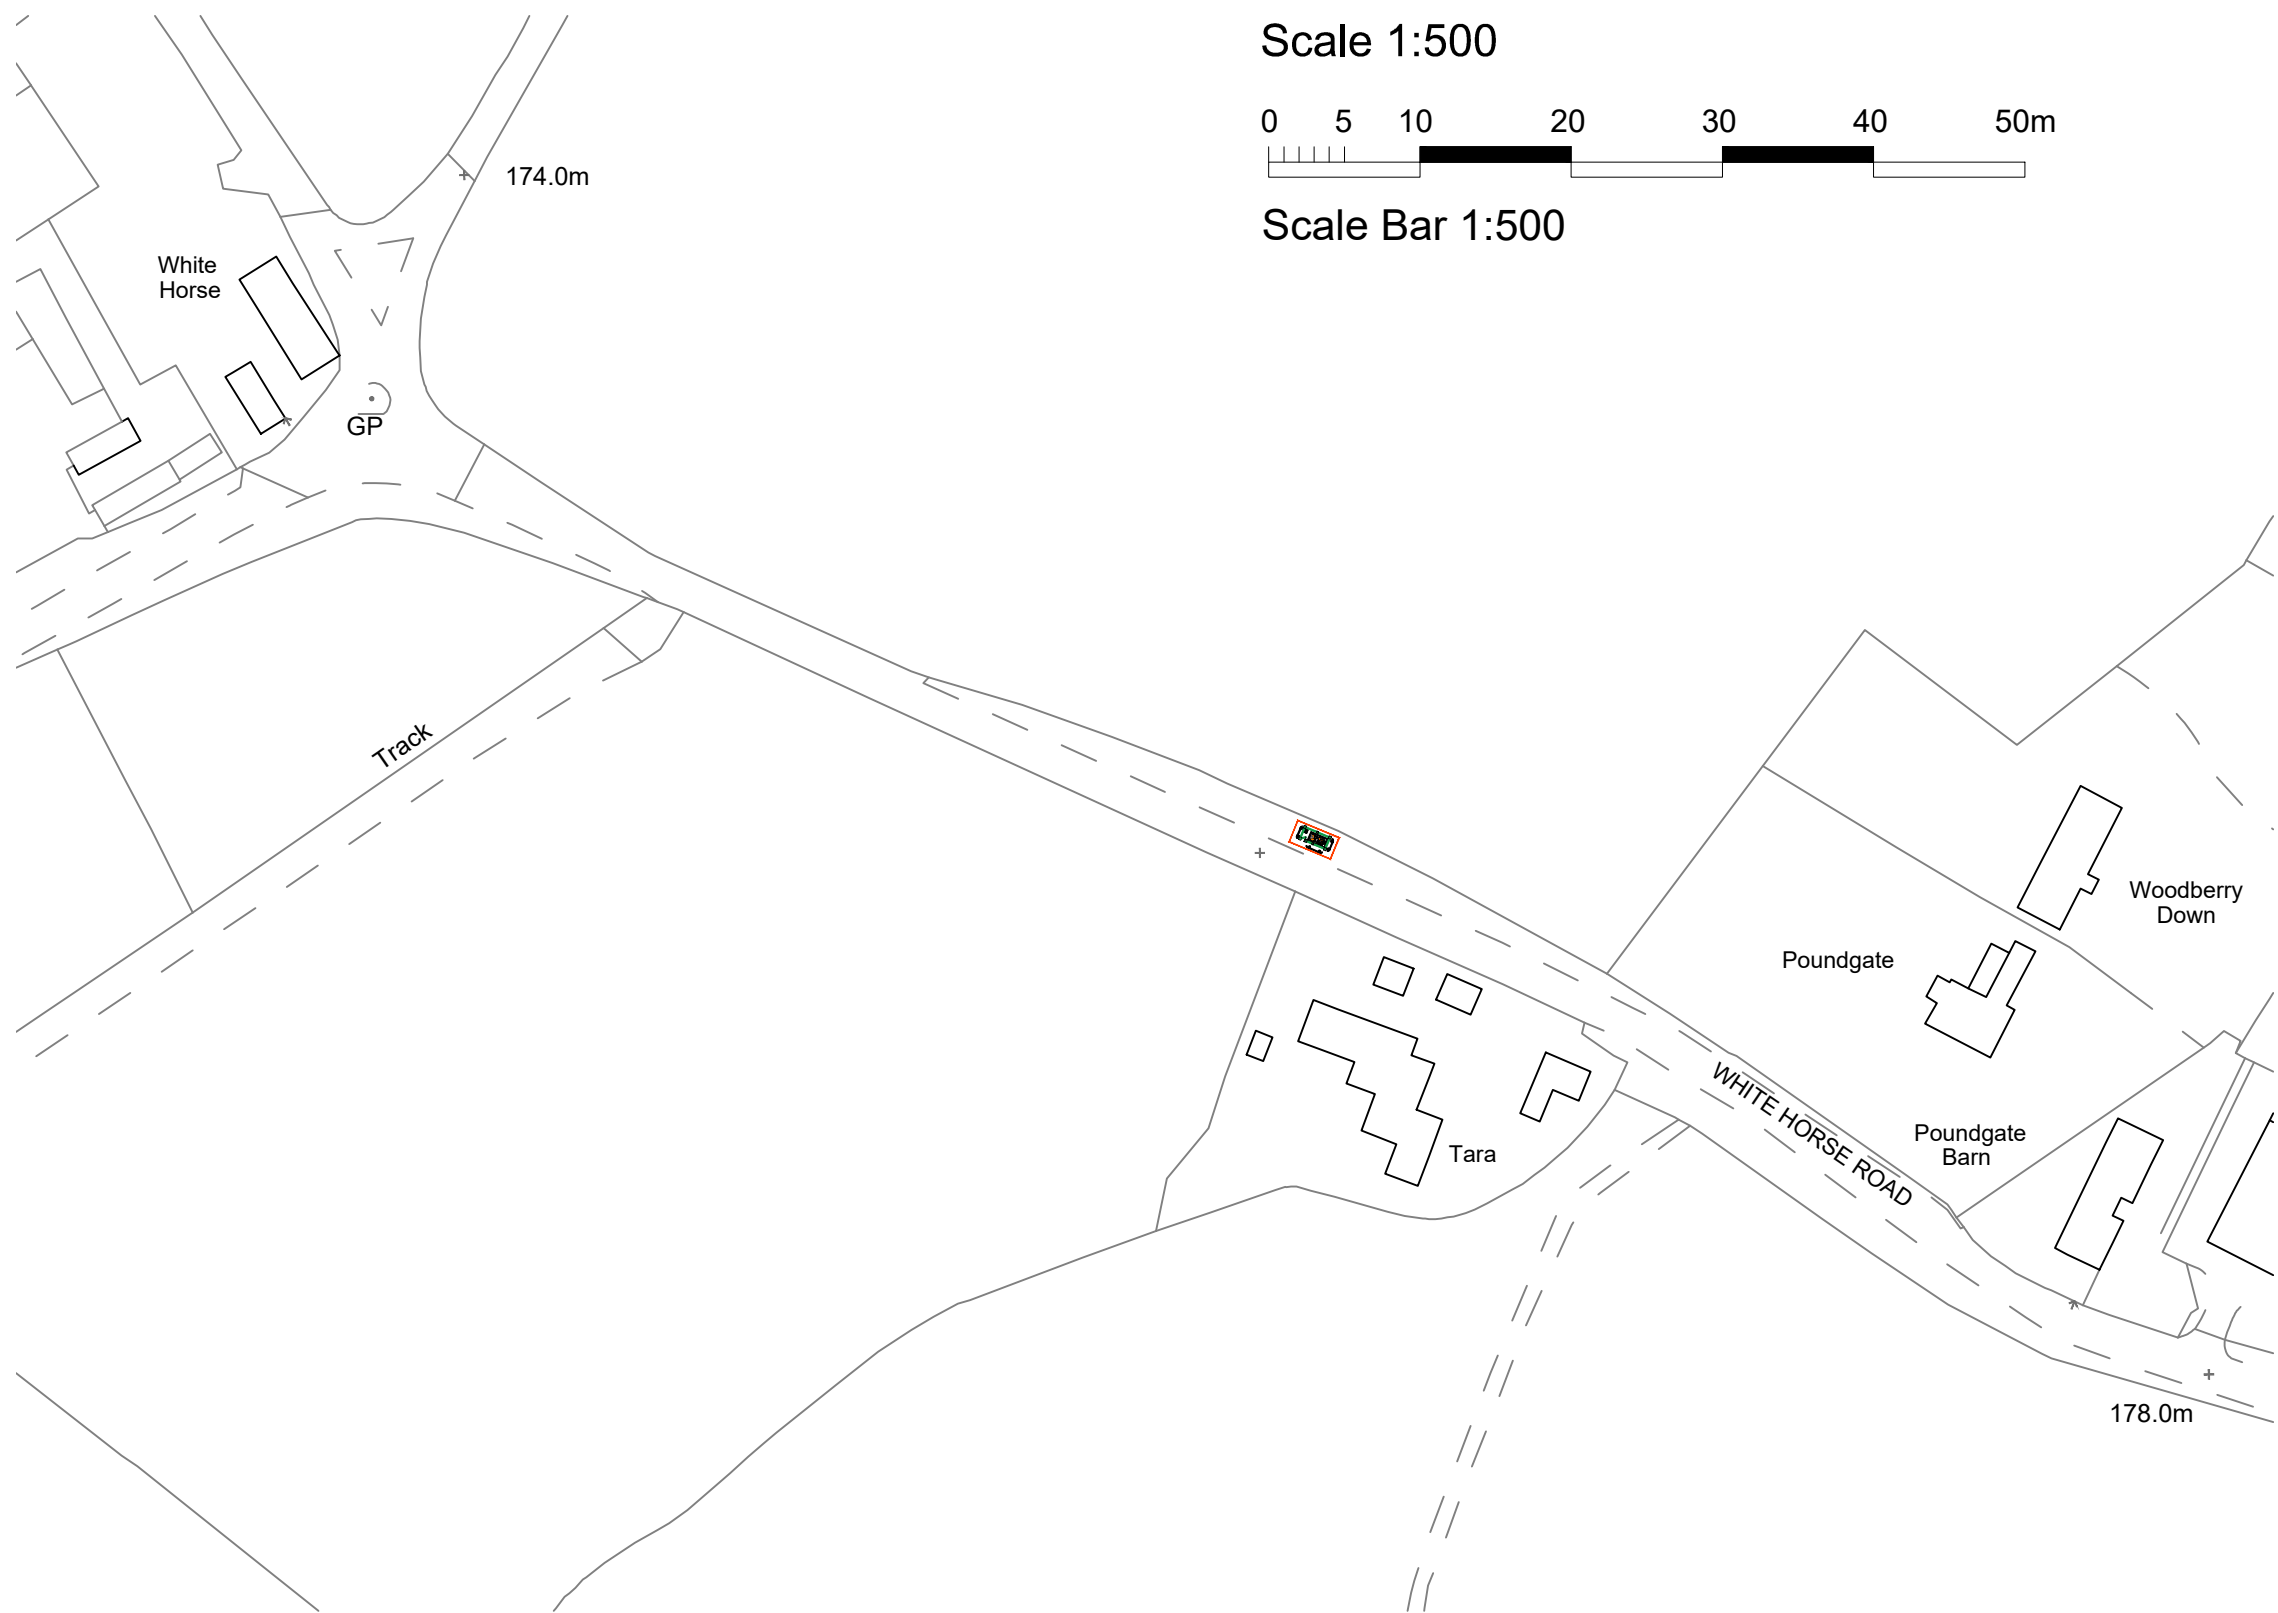

Site Plan

Scale 1:1250

 

Scale Bar 1:2500

Copyright. This drawing is the property of ArchVision Ltd. Its copyright and design content is reserved by them and the drawing is issued on the condition that it is not copied, reproduced, retained or disclosed to any other unauthorised person, either wholly or in part without the consent in writing of ArchVision Ltd. Scale for Planning purposes only.

Verify all dimensions on site before commencing any work or preparing any shop drawings. All dimensions are in mm unless otherwise stated. Report any alterations or omissions to the Company immediately on discovery. This drawing incorporates information from other professions. ArchVision Ltd cannot accept responsibility for the integrity and accuracy of such information. Any clarification and/or additions that are required appertaining to such information should be sought from the relevant profession or their appointed representative.

Rev	Details	Name	Date
.		.	



Sovereign House, 9a Beeching Road,
Bexhill-on-Sea, TN39 3LG
Tel : 01424 400333 07715831016
E-mail : richard@archivision.co.uk.co.uk

Client	SGN		
Project	White Horse Road Snodland Real Time Networks		
Drawing Name	Security Fencing and Alterations as Proposed		
Status	PLANNING		
Scale	1:50 & shown @ A1		
Drawn By	RKS	Date	Feb 2023
Drawing No	112/23/200	Revision	.