




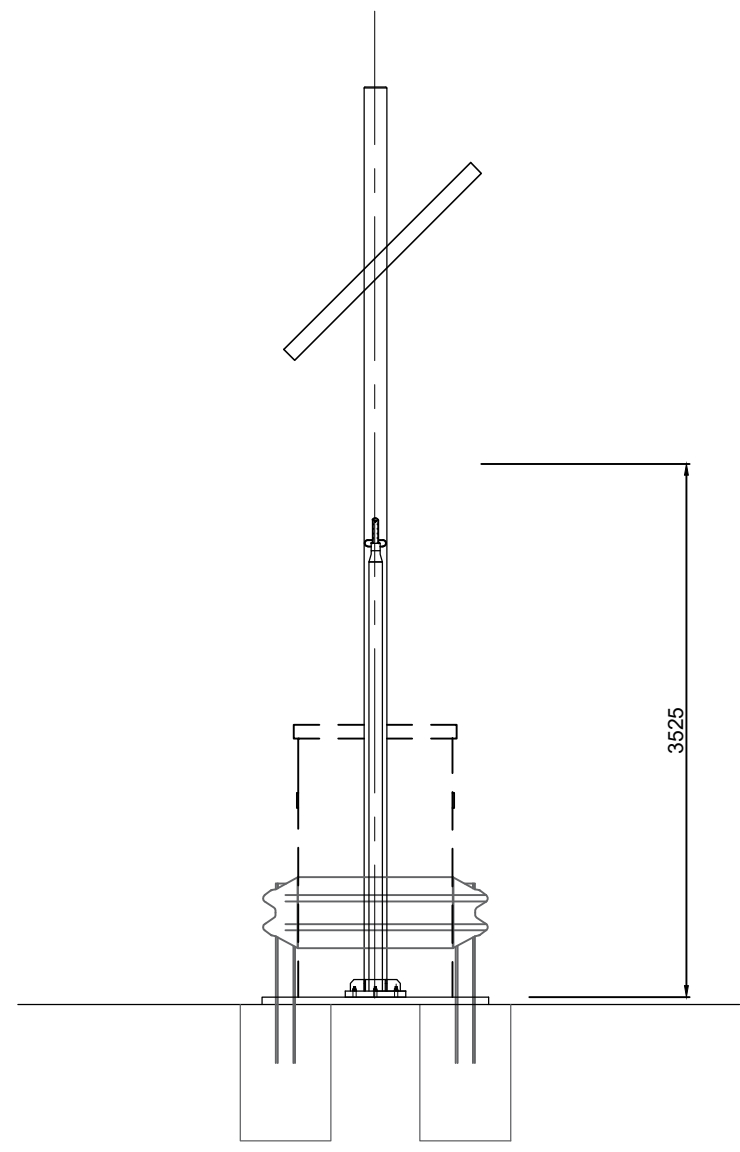


West Elevation

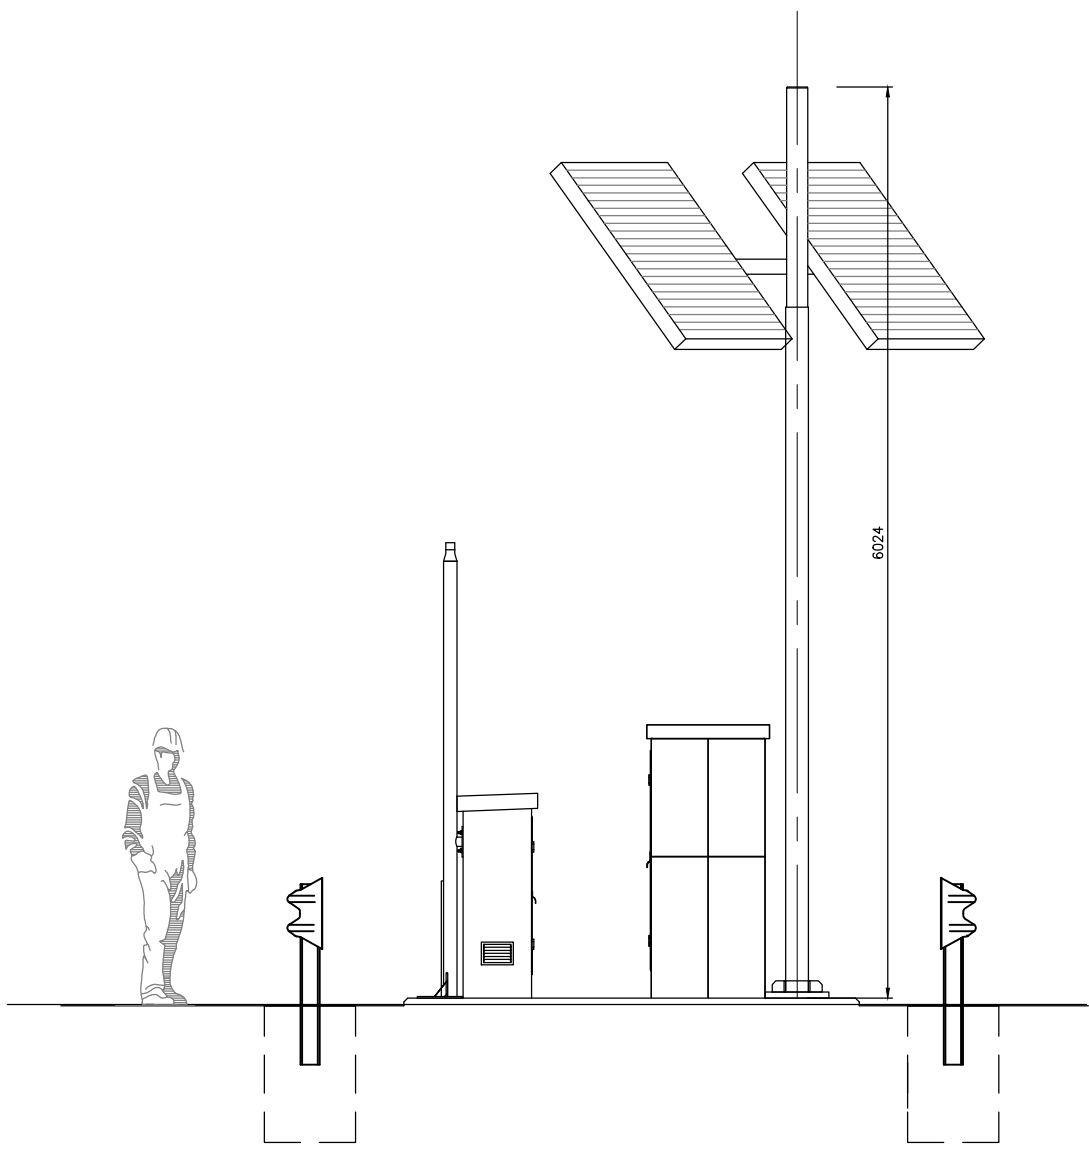

South Elevation

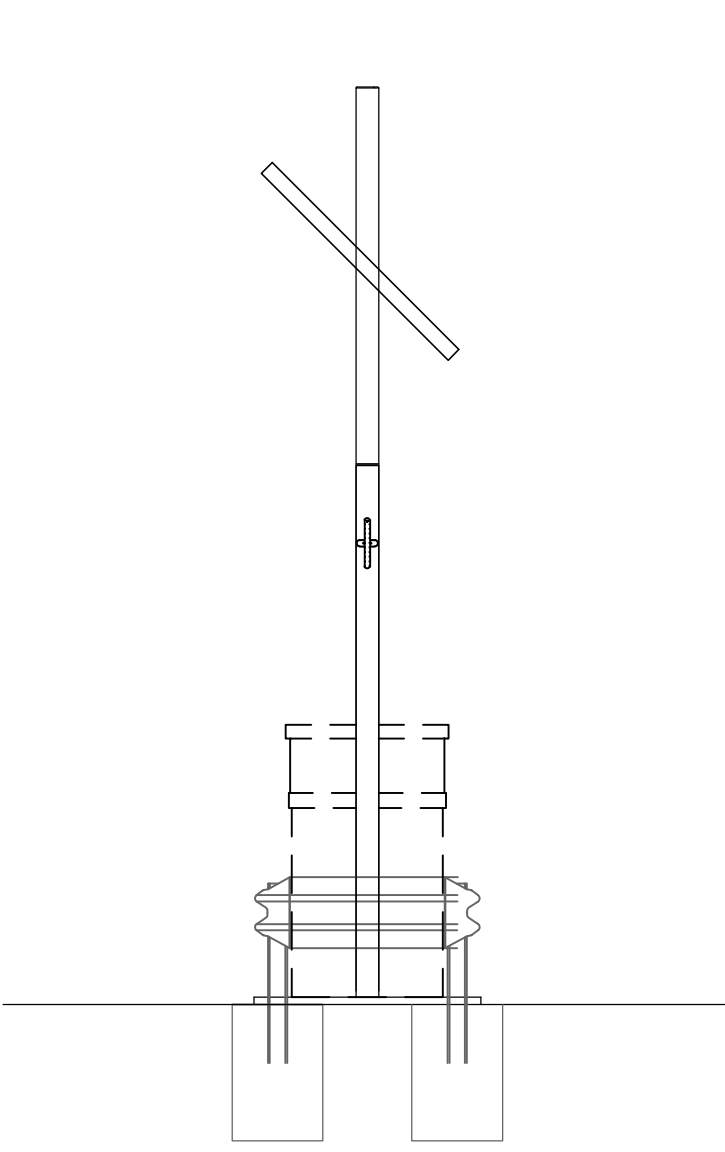


East Elevation


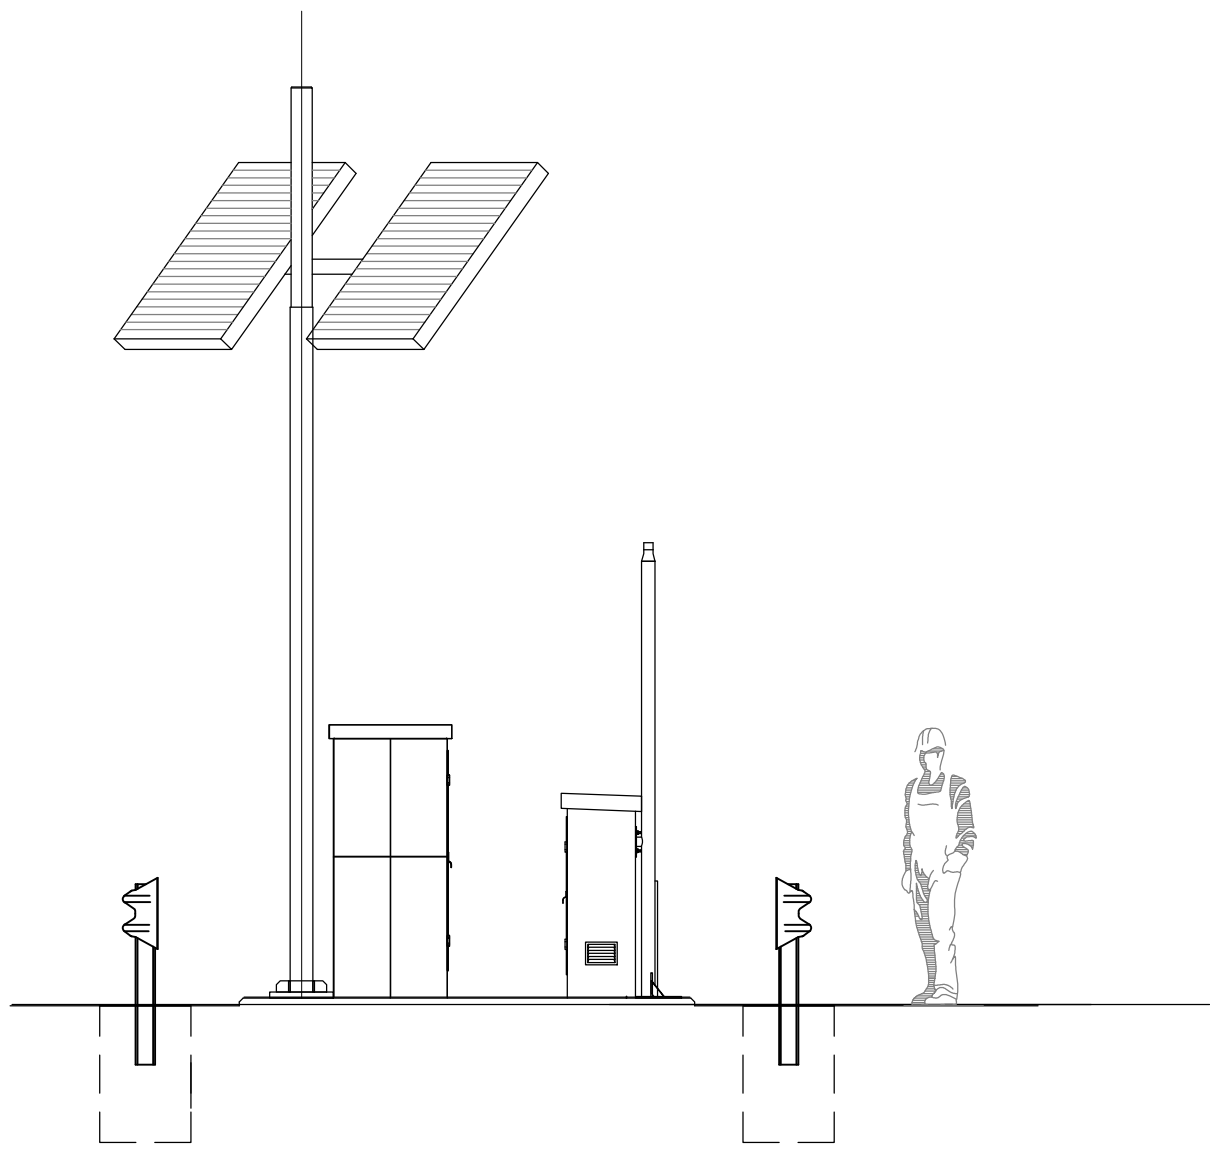


North Elevation



Copyright. This drawing is the property of ArchiVision Ltd. Its copyright and design content is reserved by them and the drawing is issued on the condition that it is not copied, reproduced, retained or disclosed to any other unauthorised person, either wholly or in part without the consent in writing of ArchiVision Ltd. Scale for Planning purposes only. Verify all dimensions on site before commencing any work or preparing any shop drawings. All dimensions are in mm unless otherwise stated. Report any alterations or omissions to the Company immediately on discovery. This drawing incorporates information from other professions. ArchiVision Ltd cannot accept responsibility for the integrity and accuracy of such information. Any clarification and/or additions that are required appertaining to such information should be sought from the relevant profession or their appointed representative.			
Rev	Details	Name	Date
.	.	.	.

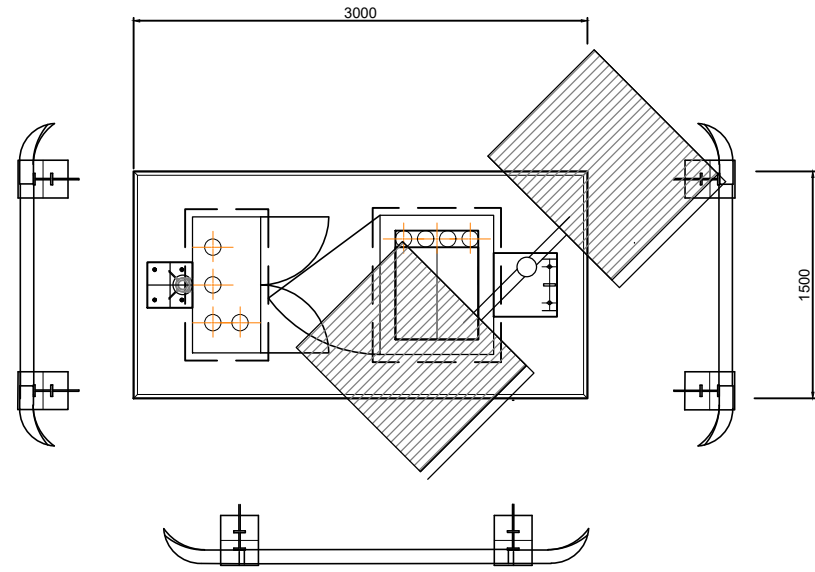


Plan as Existing

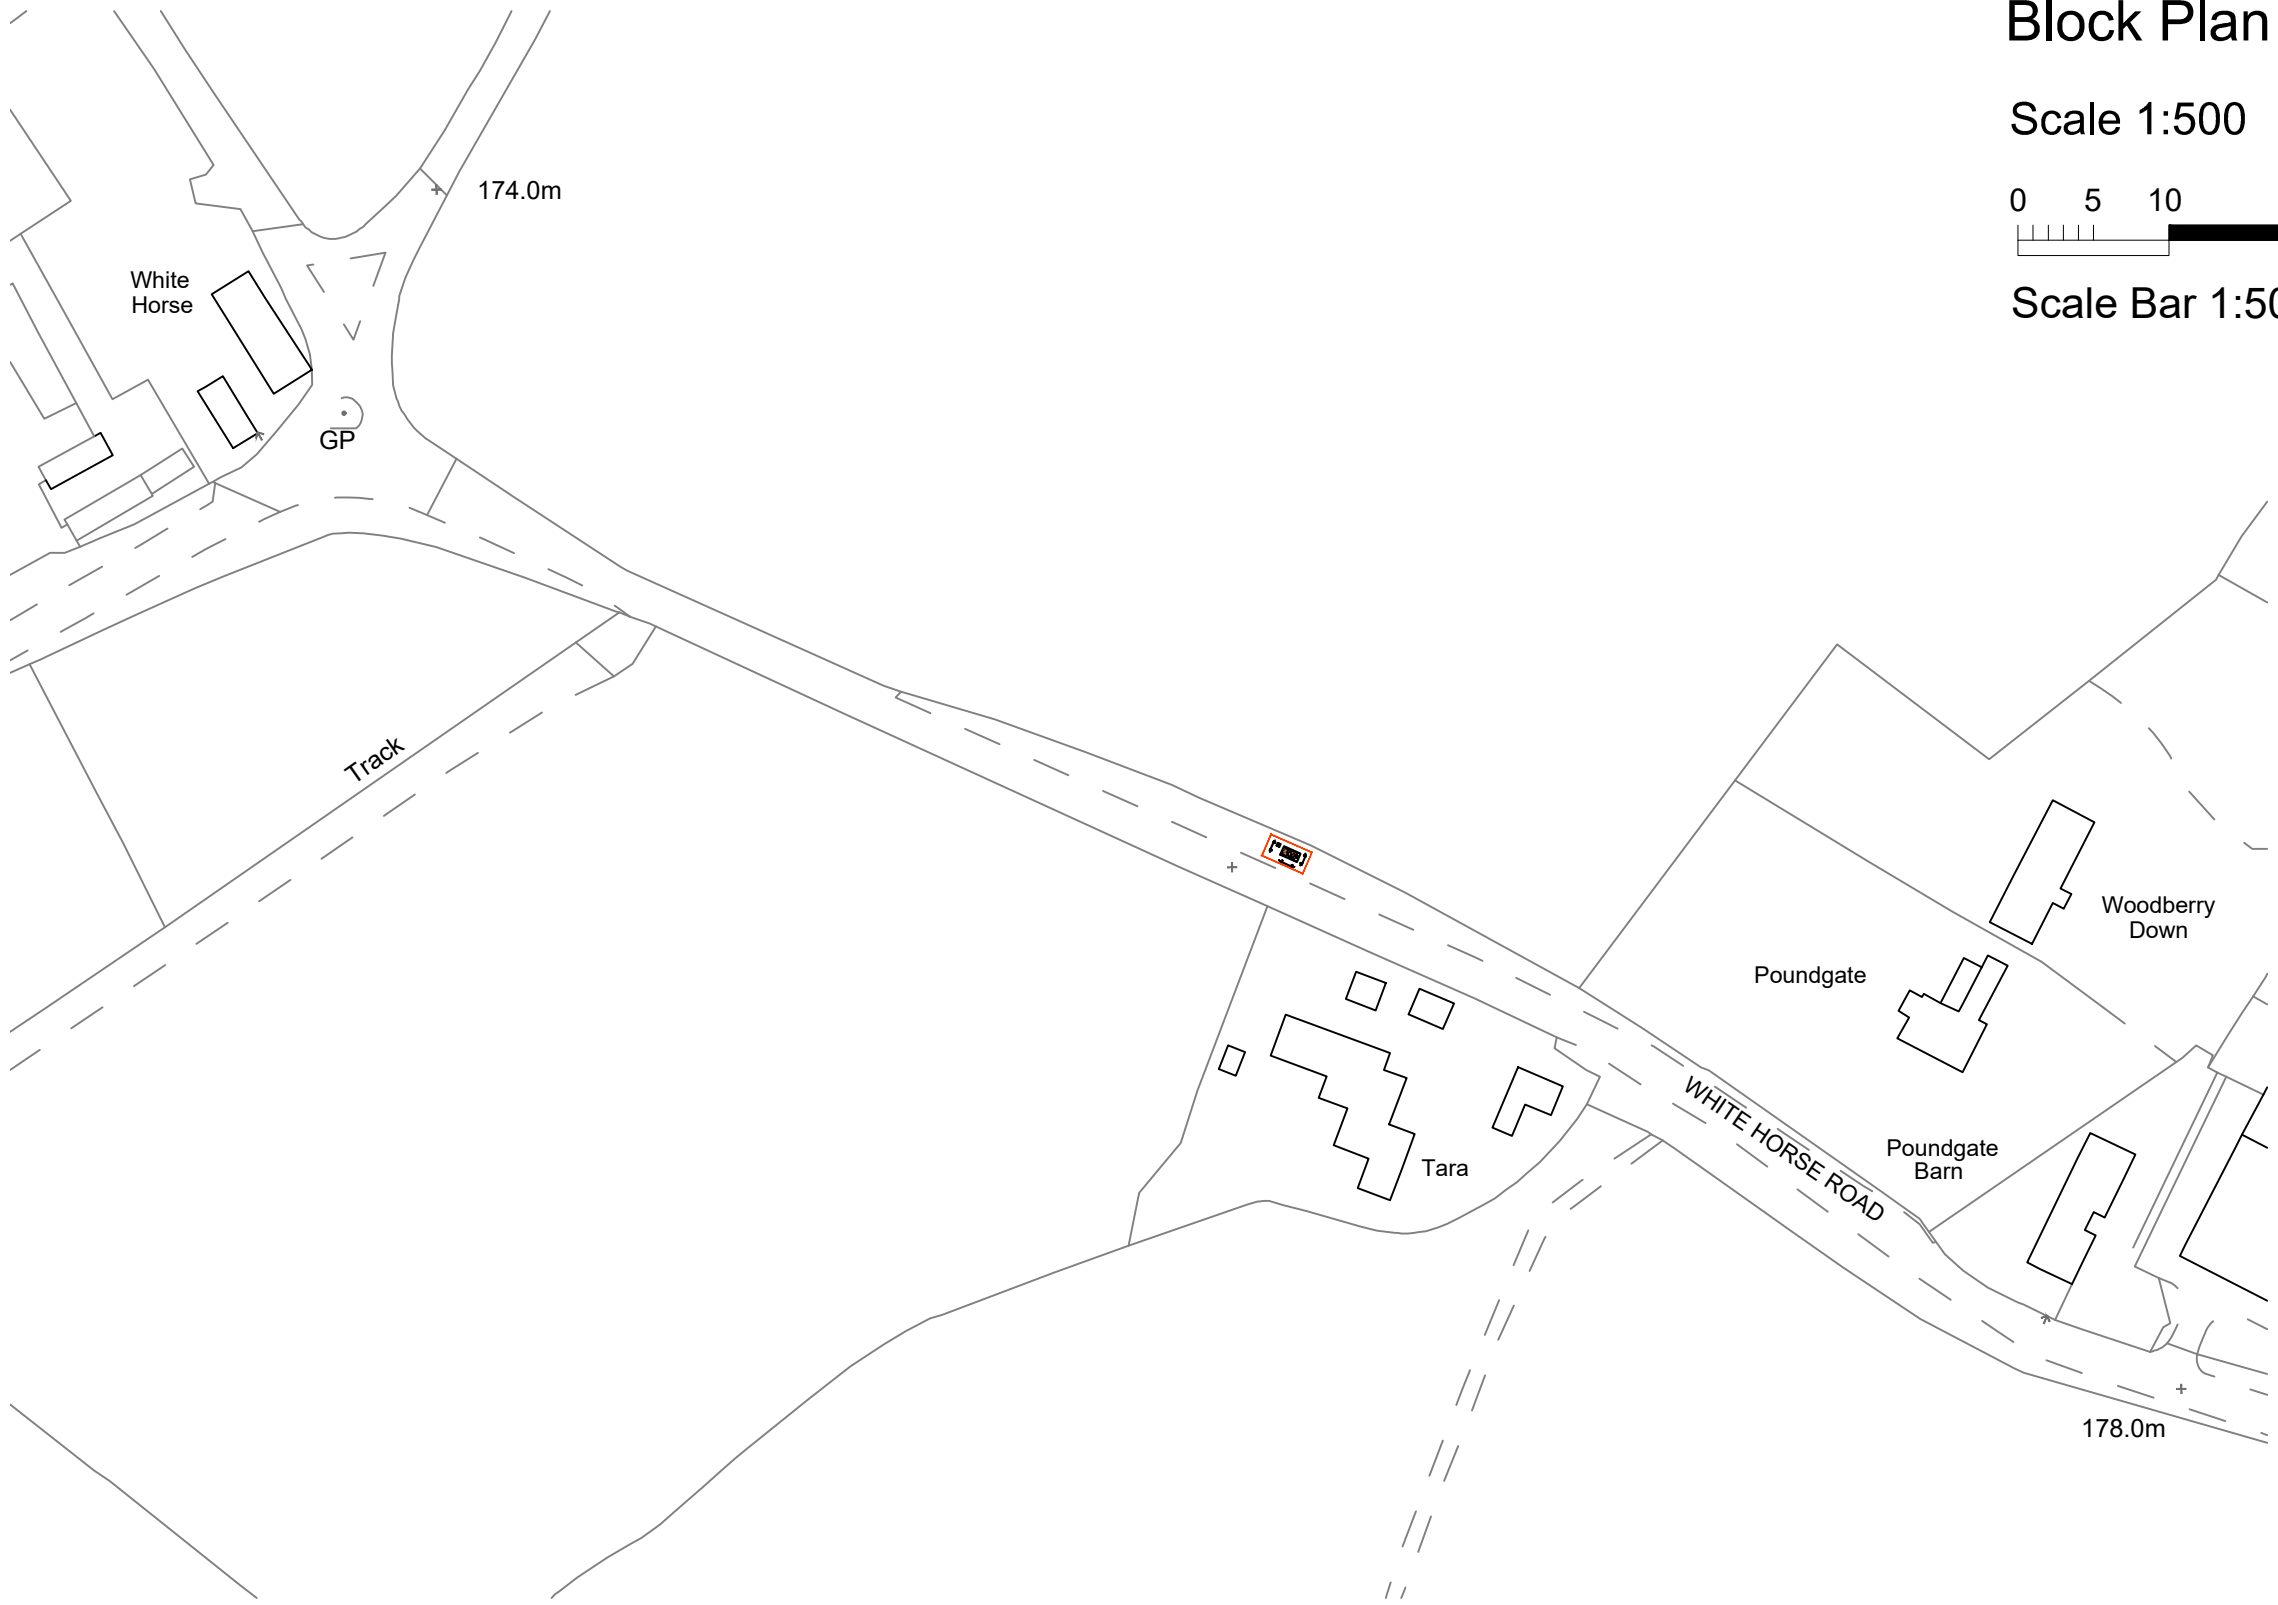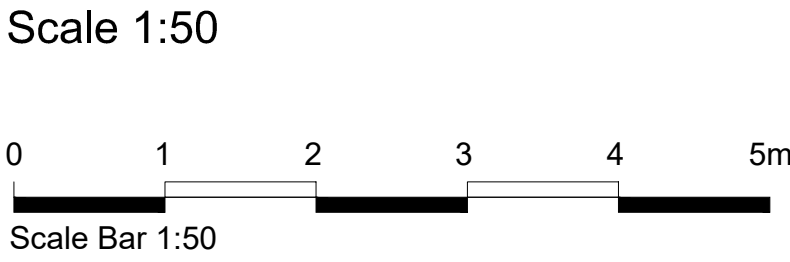

Site Plan

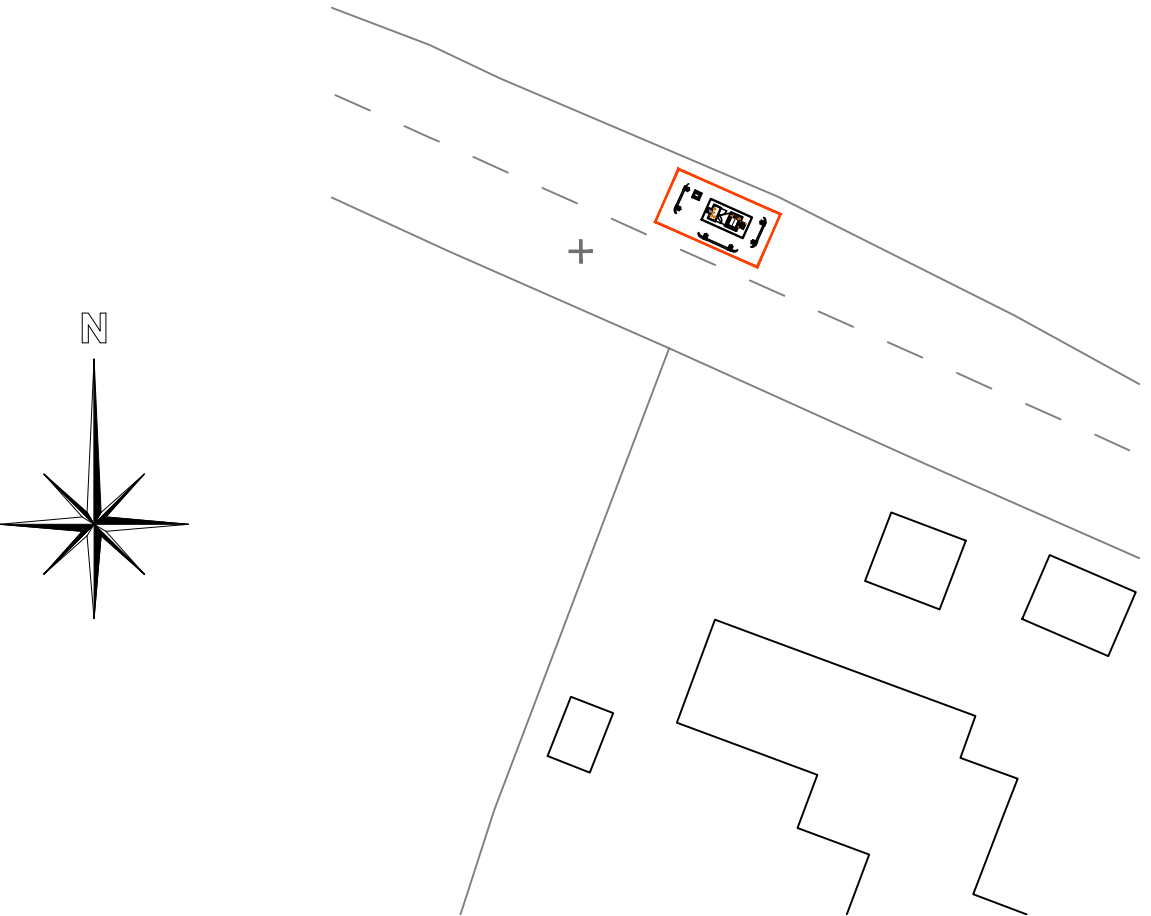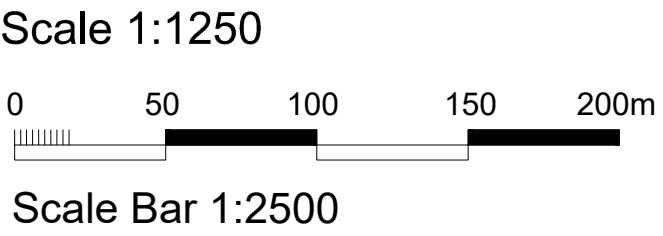

Block Plan

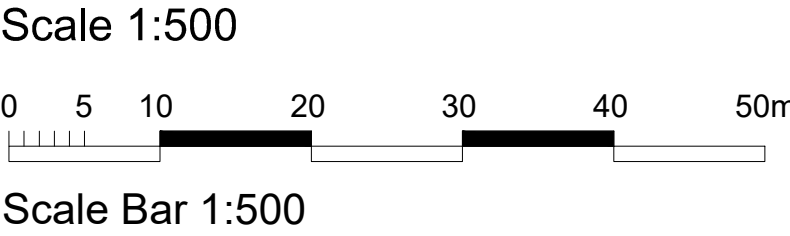

 Sovereign House, 9a Beeching Road, Bexhill-on-Sea, TN39 3LG Tel : 01424 400333 07715831016 E-mail : richard@archivision.co.uk.co.uk	
Client	SGN
Project	White Horse Road Snodland Real Time Networks
Drawing Name	Security Fencing and Alterations
Status	EXISTING
Scale	1:50 & shown @ A1
Drawn By	Date
RKS	Feb 2023
Drawing No	Revision
112/23/100	.