

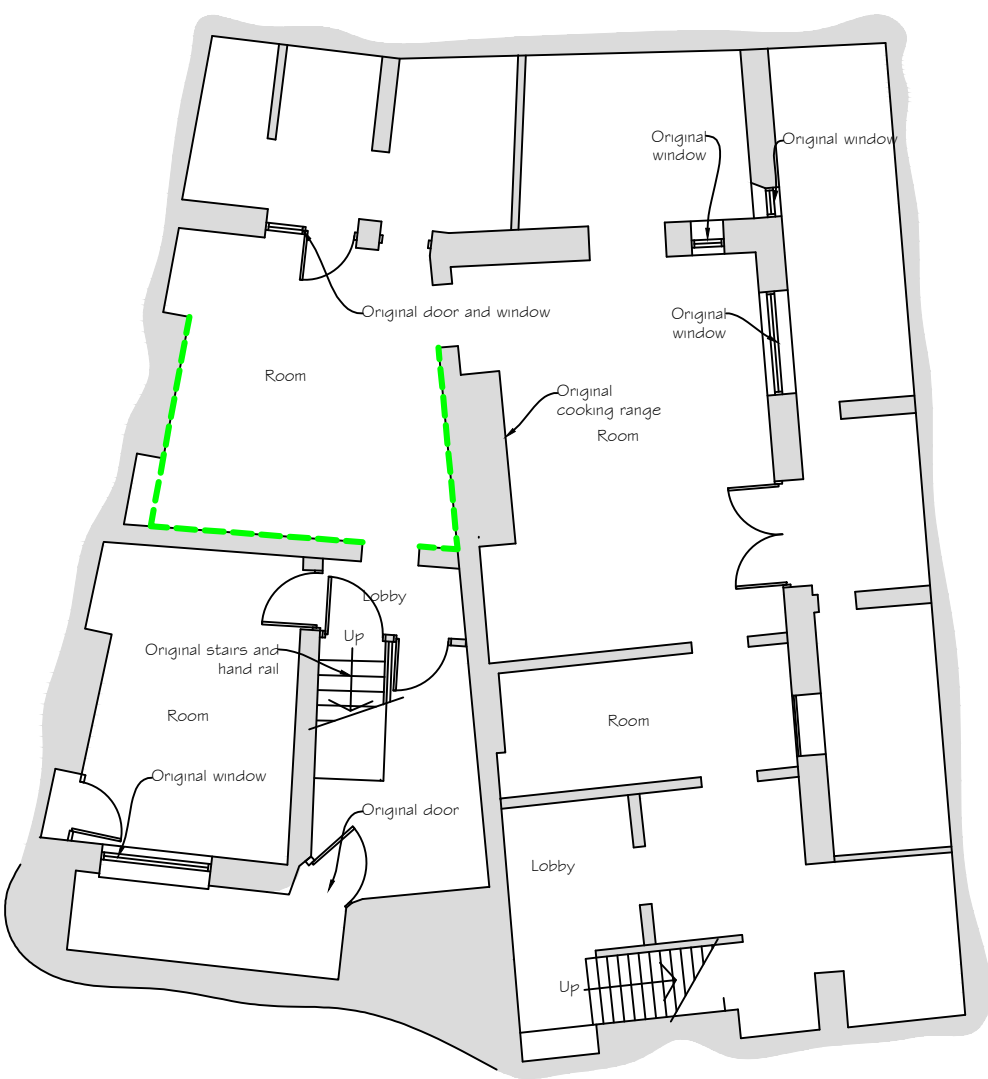


Existing coving

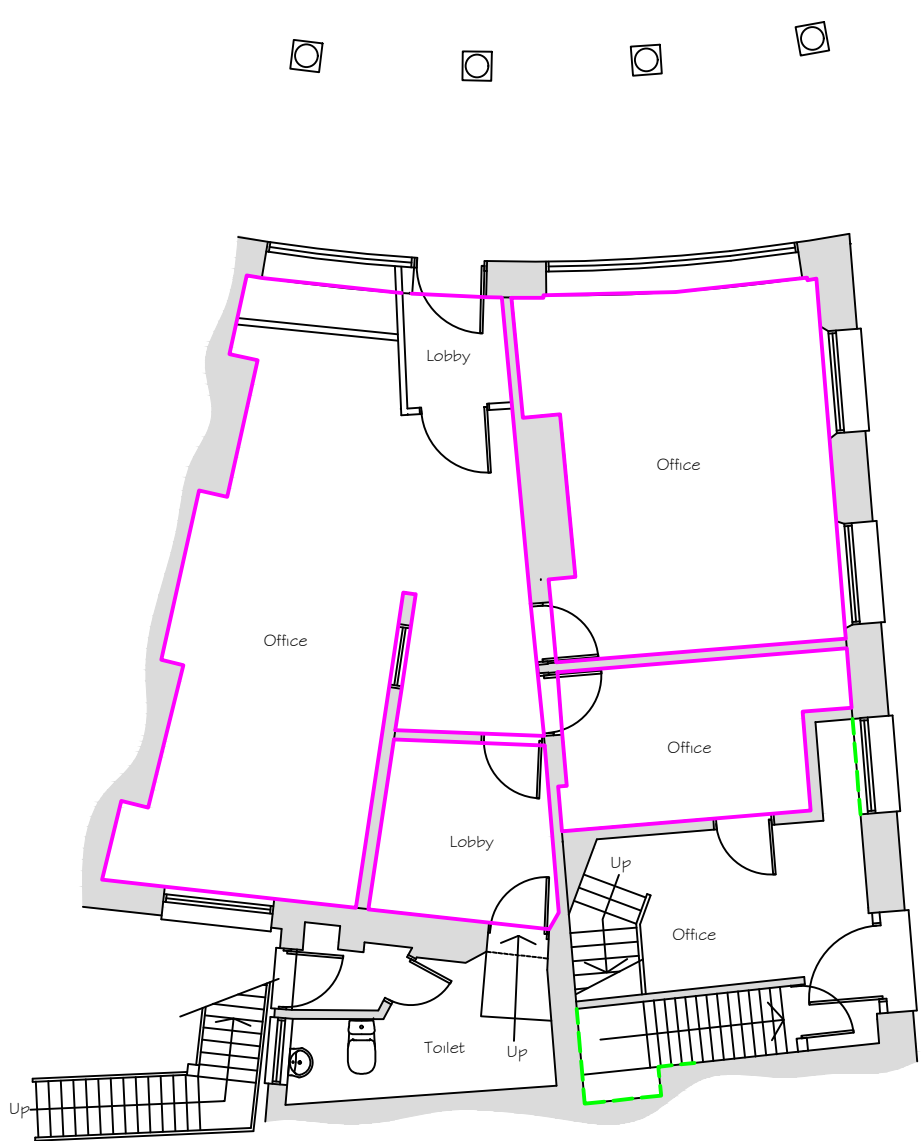


--- Original coving
--- Modern C coving


Basement Floor Plan
Scale 1:100

 

Ground Floor Plan

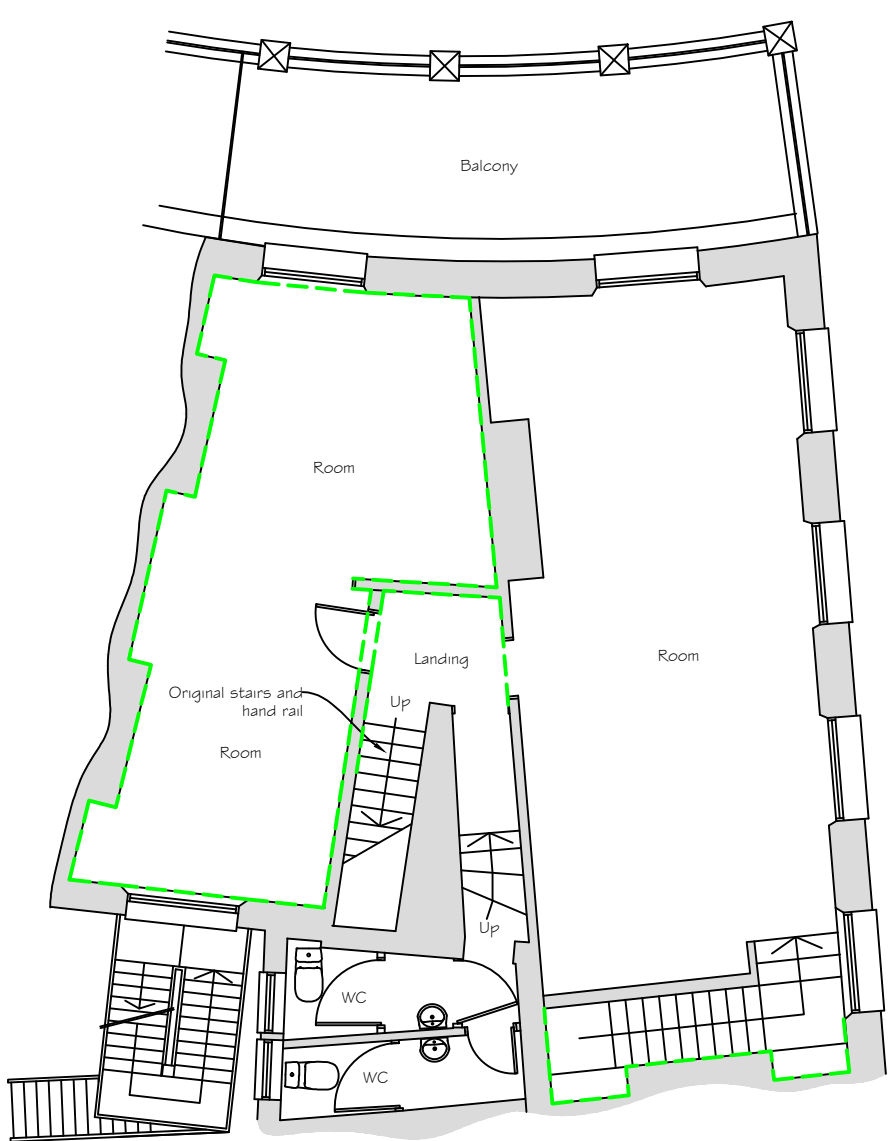


First Floor Plan

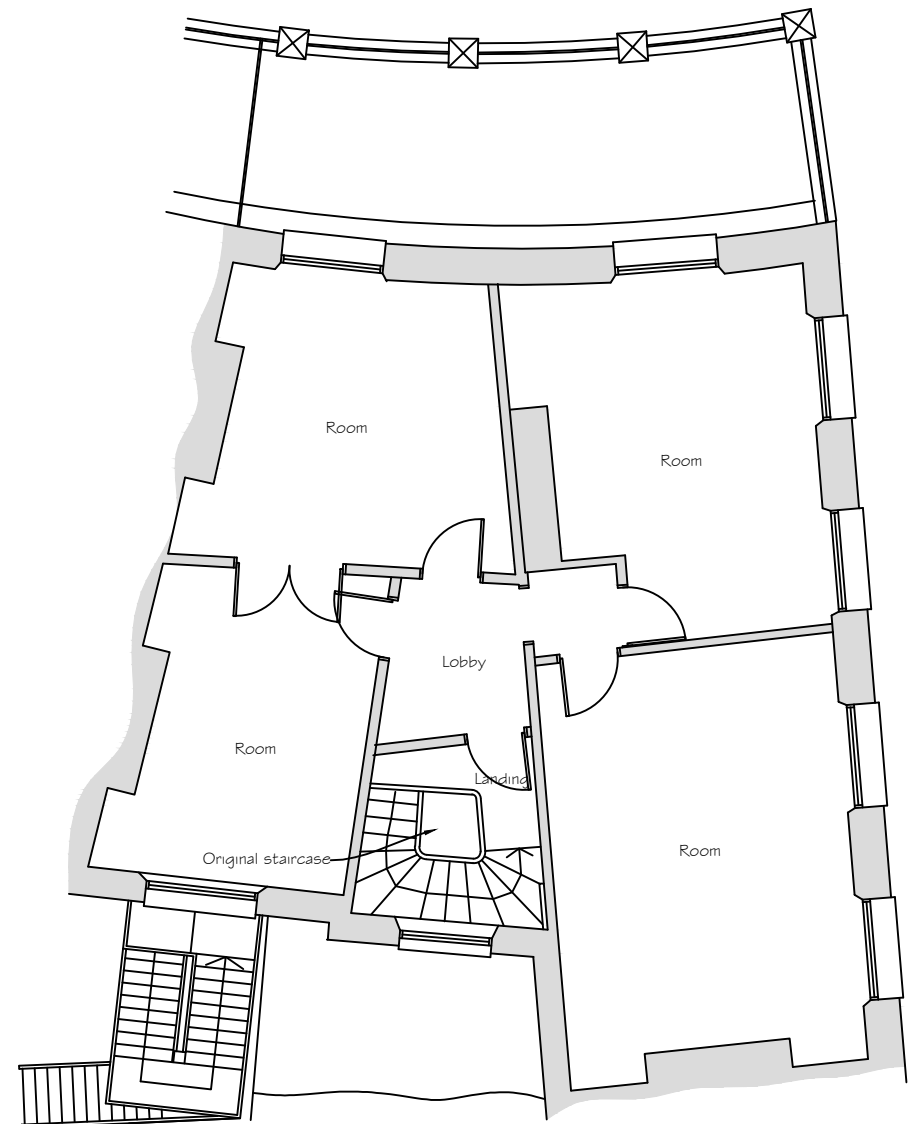


Second Floor Plan

No existing cornice to this floor

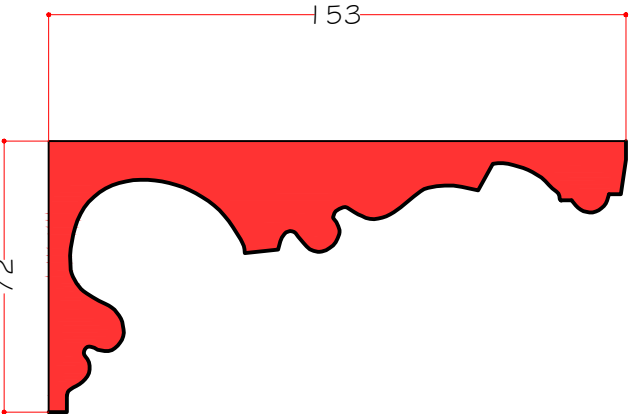


Replacement Victorian cornice to ground floor

Ground floor

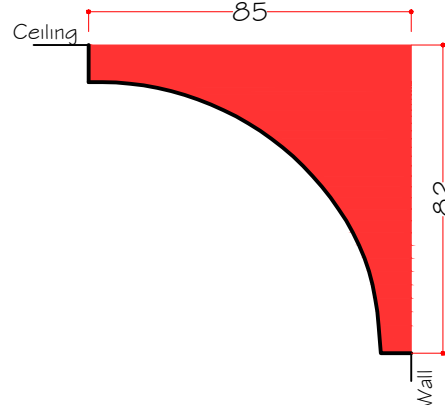


Existing modern C shaped plaster coving to be removed

Ground floor

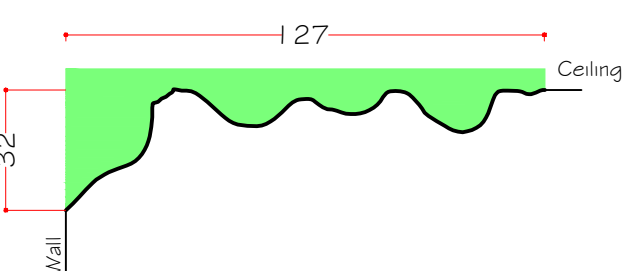


Existing cornice style Victorian coving

First floor right

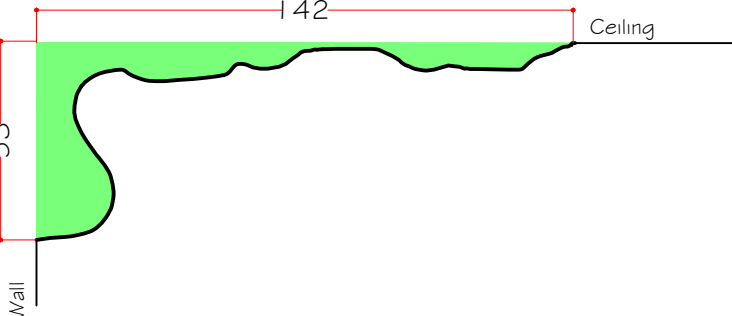


Existing cornice style Victorian coving

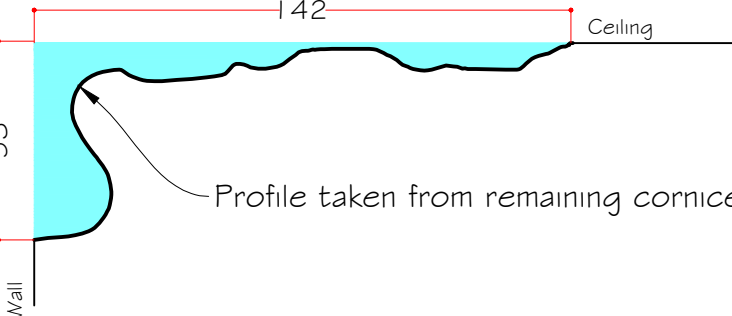


Proposed cornice for existing walls where no cornice currently exists on first floor. Not to be placed on new walling.


Proposed coving

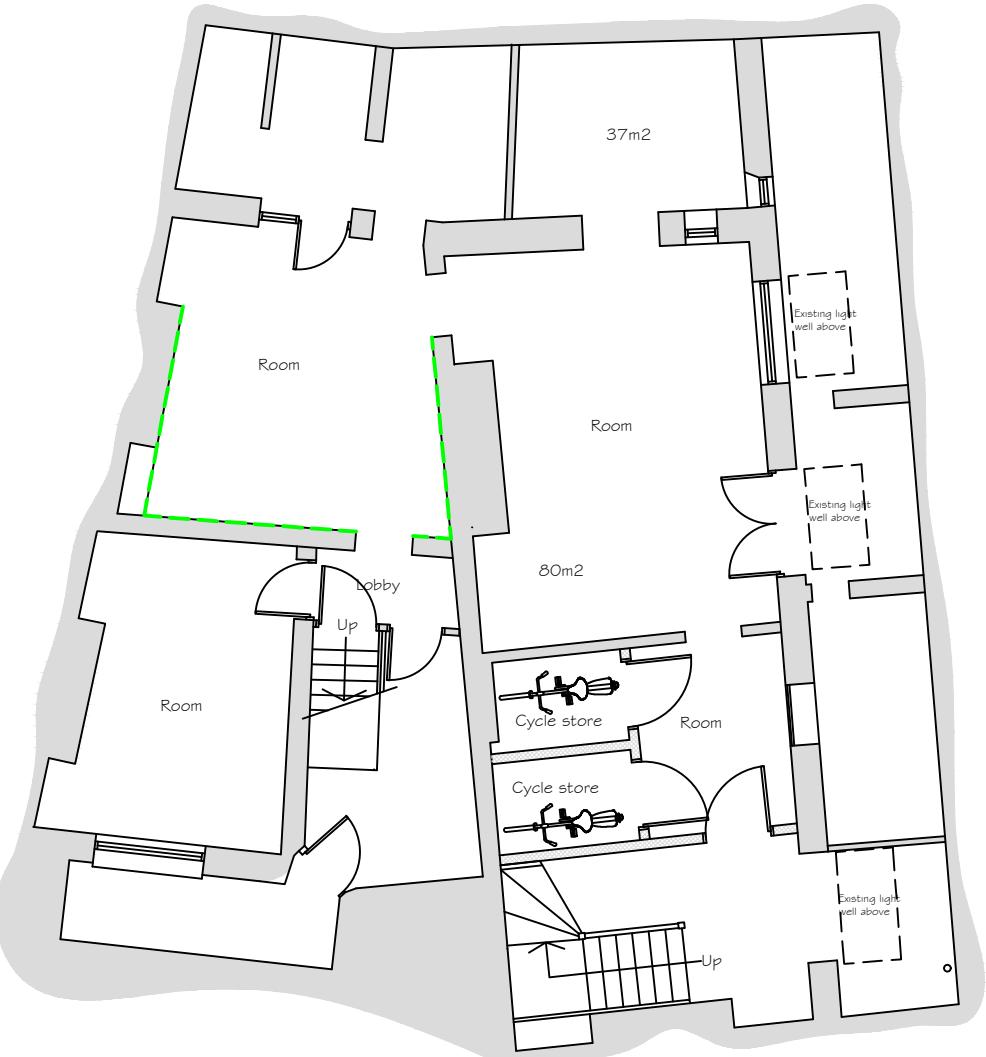


--- Original coving
--- Modern C shaped coving replaced
--- Matching replacement cornice

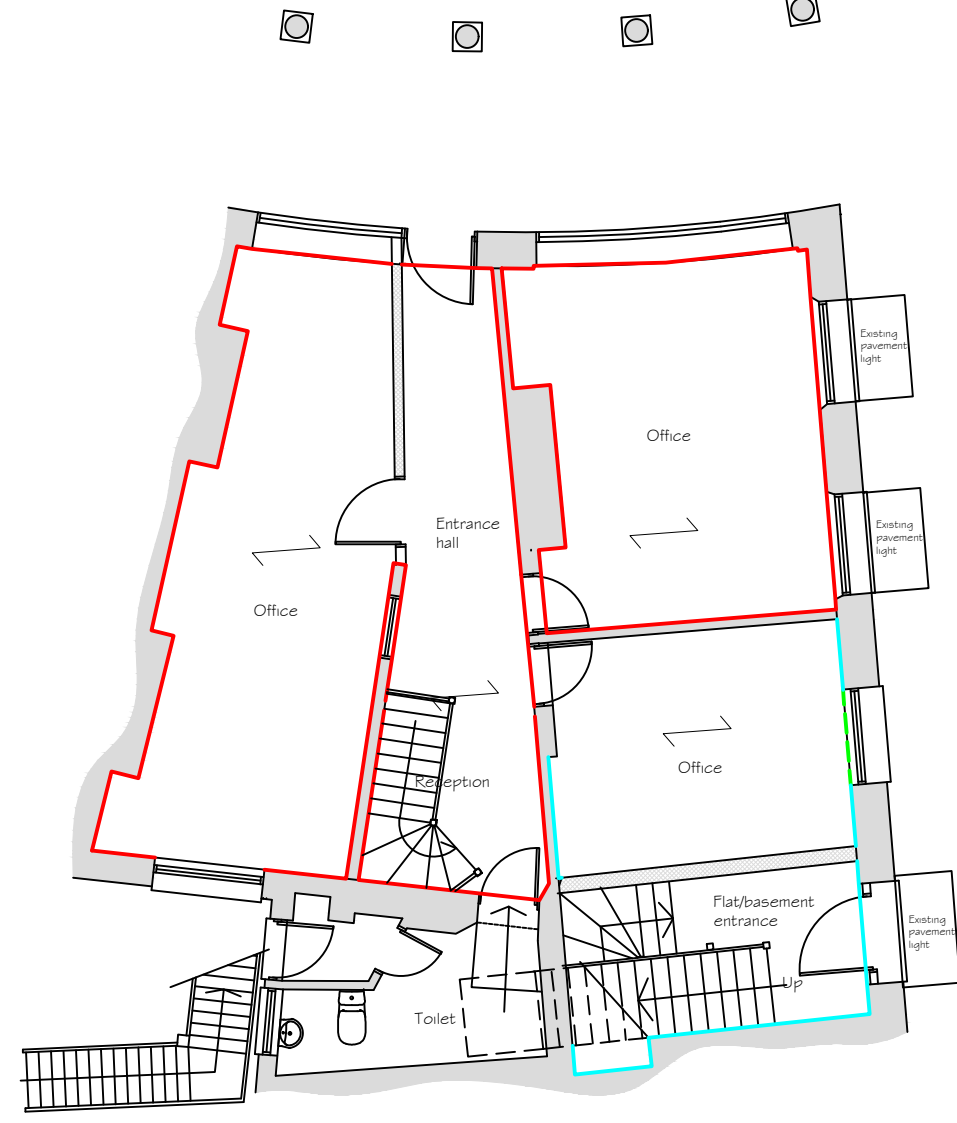

Ground Floor Plan

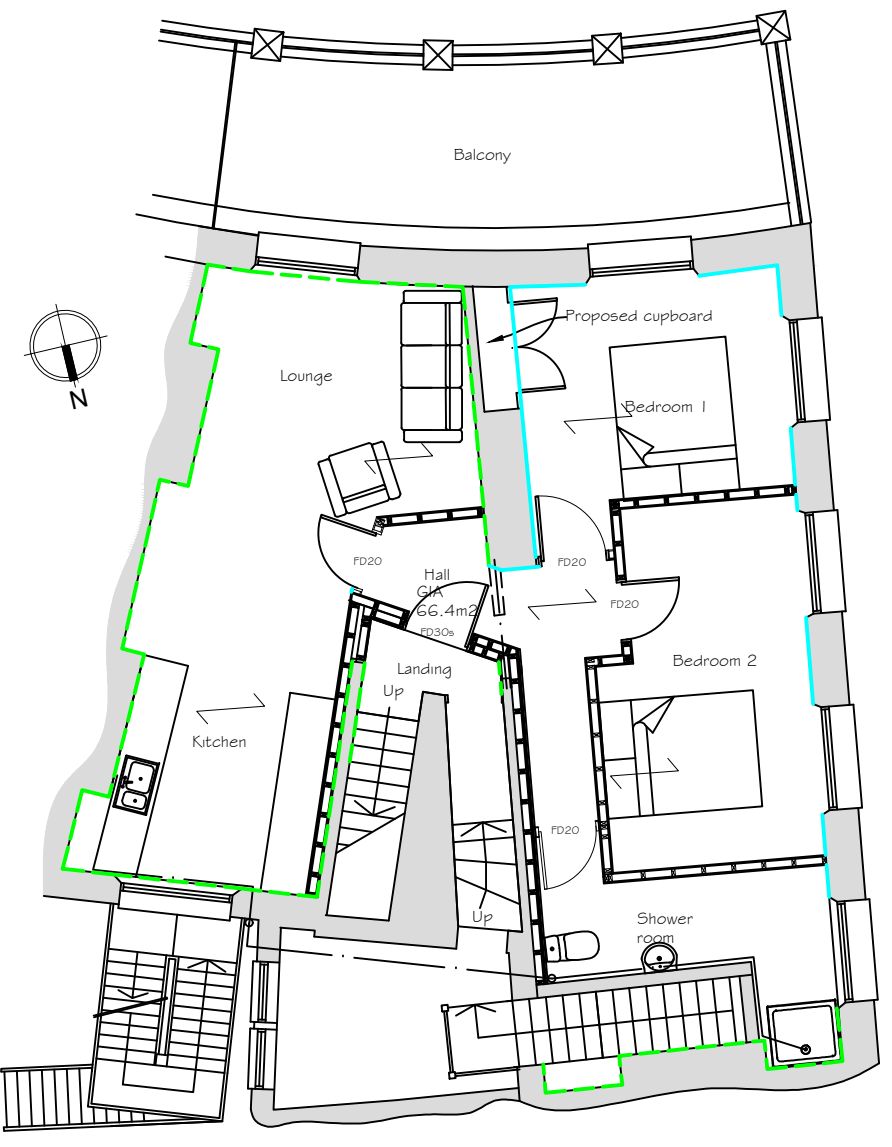

First Floor Plan

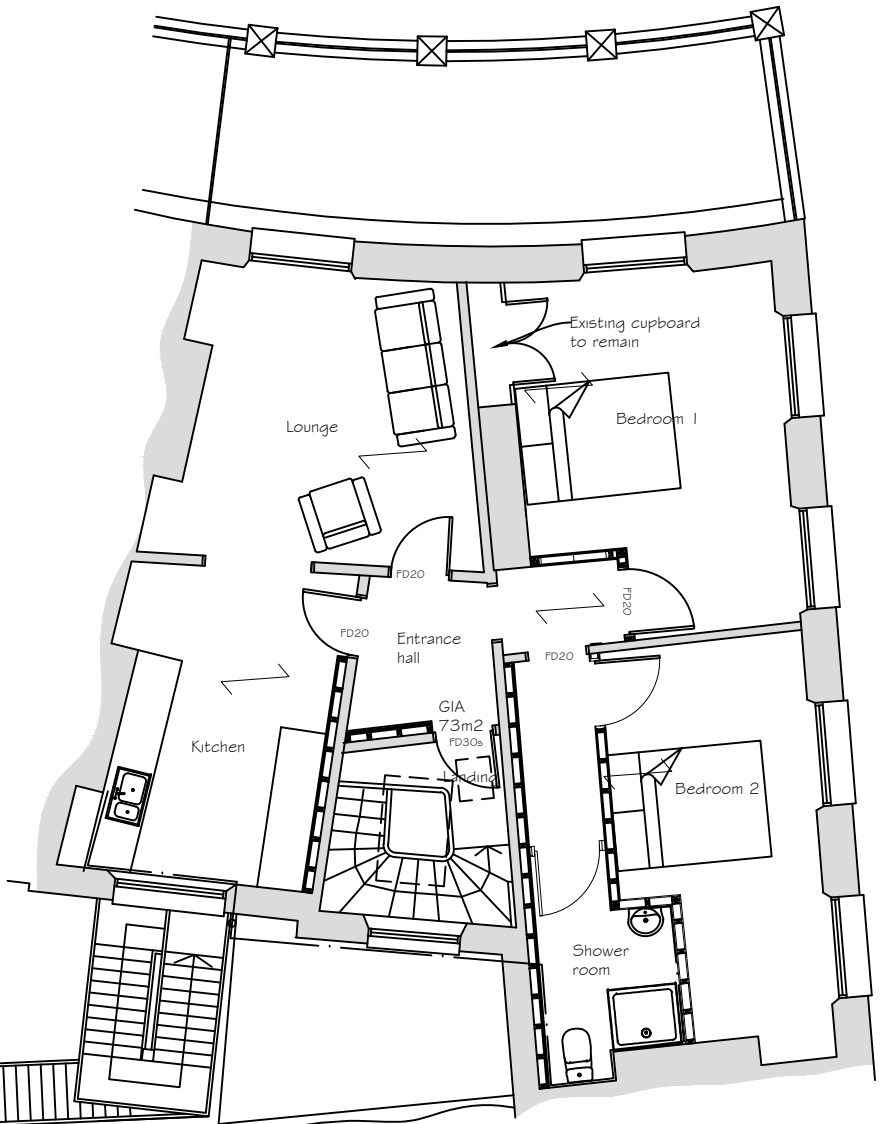

Second Floor Plan

No proposed cornice to this floor

Rev C- Cornice/coving amendment. 22 March 2023
Rev B- Cornice/coving amendment. 15 March 2023
Rev A- Coving/cornice amended. 7 February 2023

Synergy Planning & Property Consultants Ltd Suite 6 Laser Quay Mariner City Estate Rochester Kent ME2 4HU		
Client	S Rana & A Asghar	
Address	6 Berkley Crescent Gravesend Kent and 48 Harmer Street Gravesend Kent	
Drawing title	Coving	
Scale	1:100 at A1	
Date	26 September 2022	Drawn by
Drawing No	20/297/14	C