




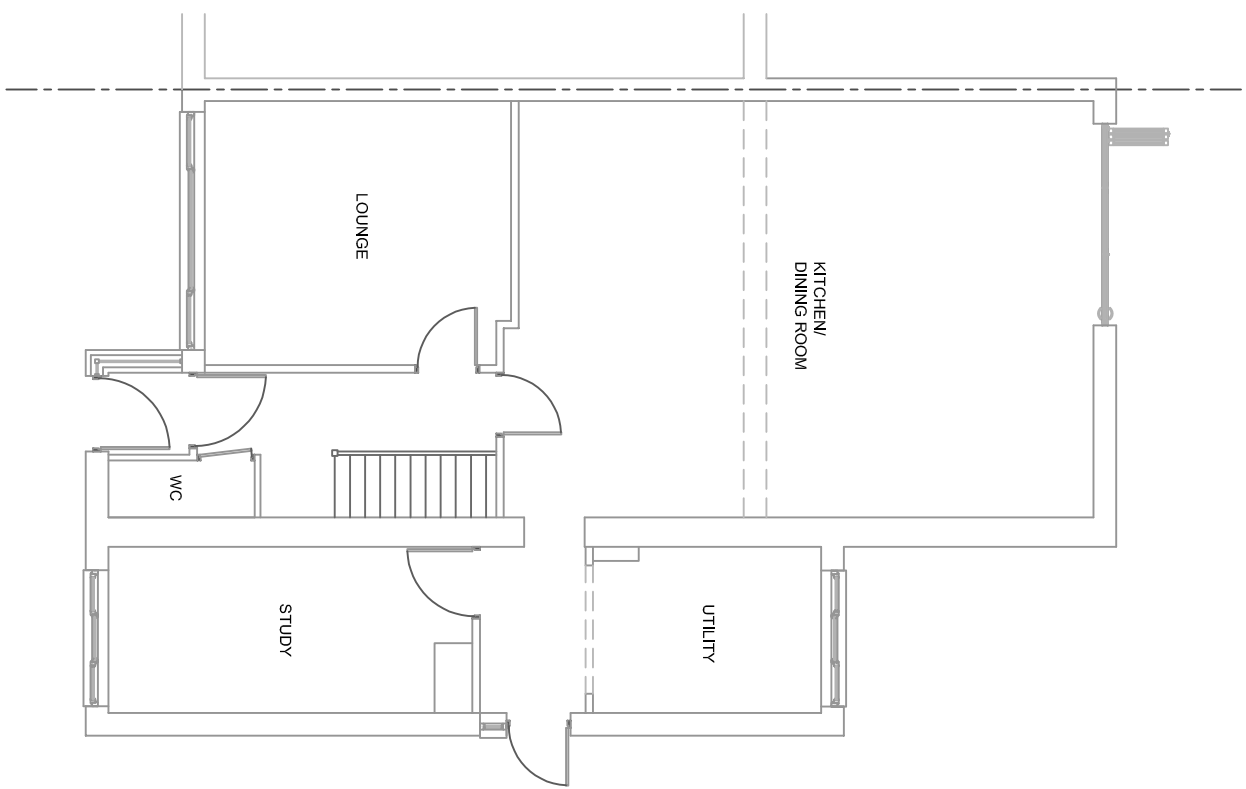


EXISTING GROUND FLOOR PLAN

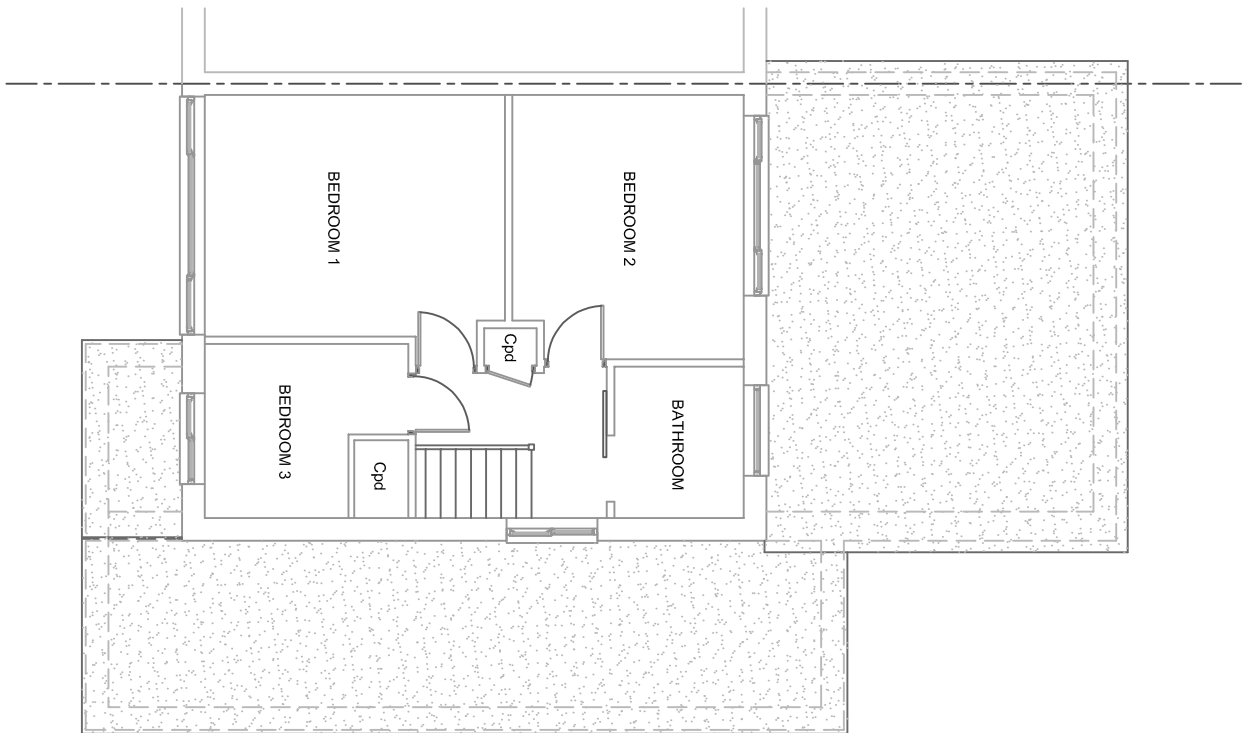

EXISTING FIRST FLOOR PLAN

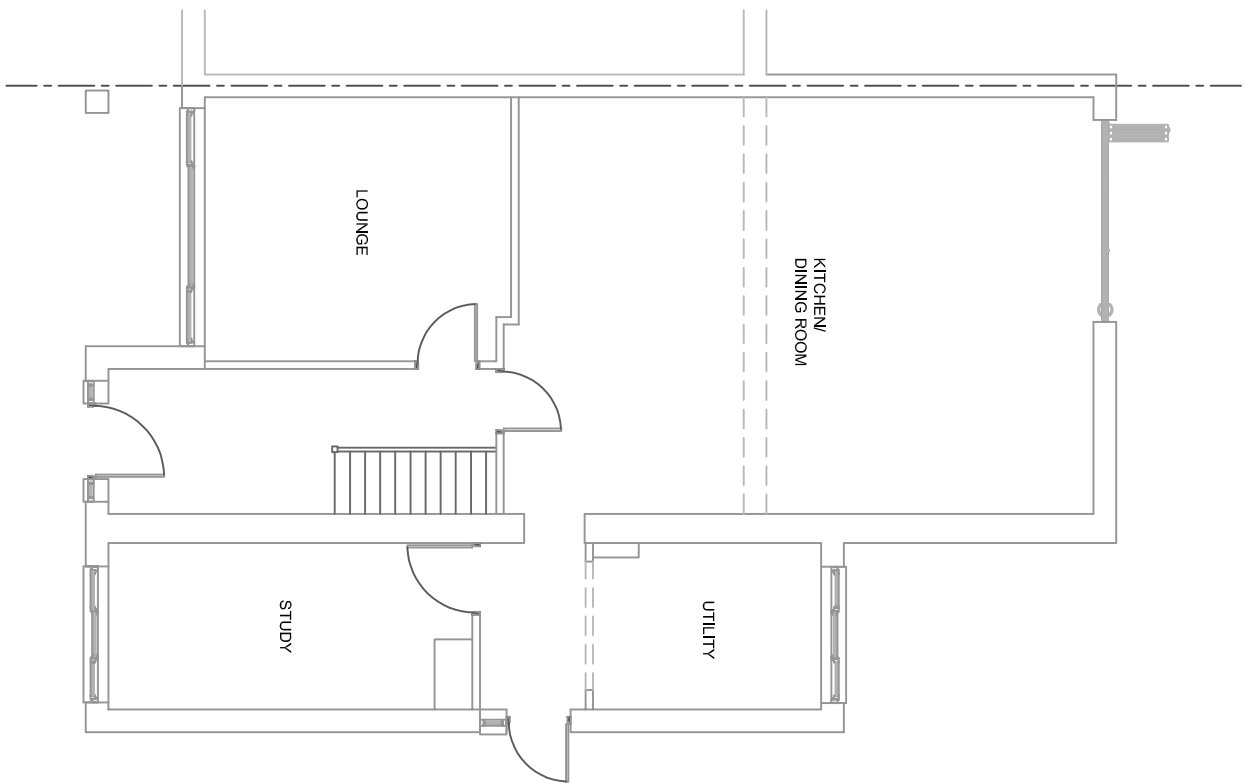


PROPOSED GROUND FLOOR PLAN

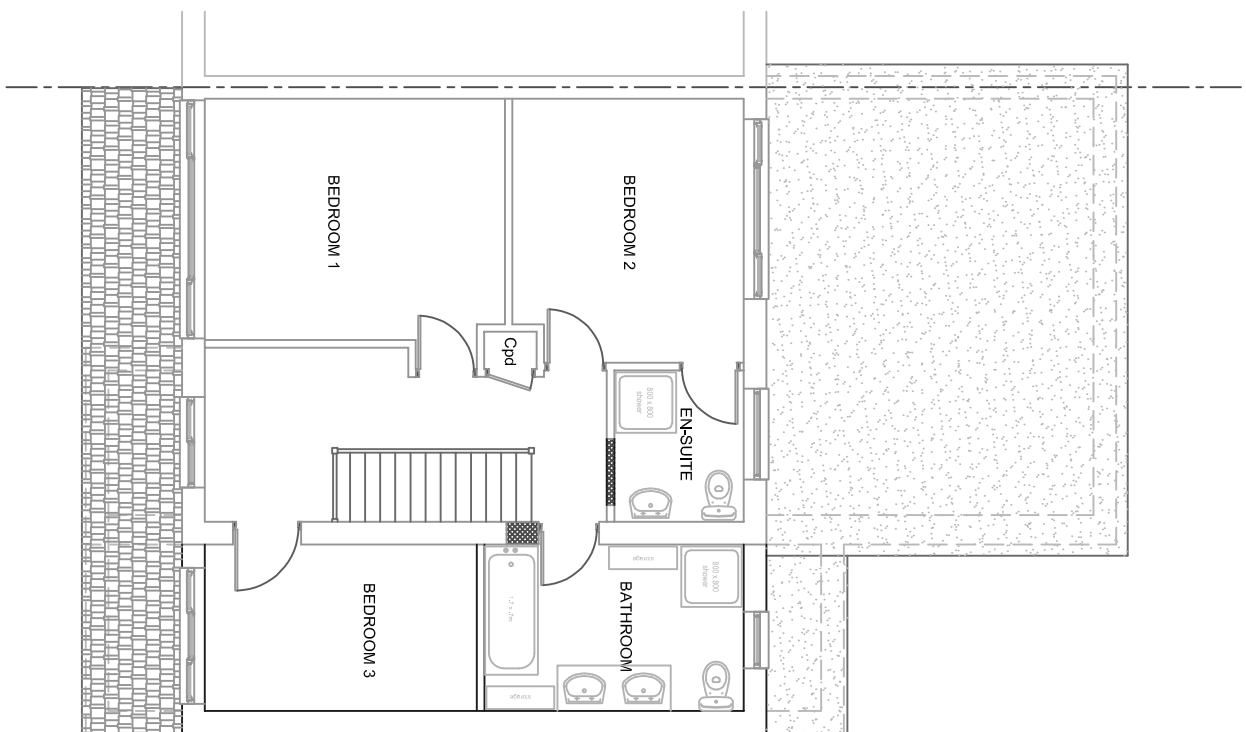


PROPOSED FIRST FLOOR PLAN




EXISTING/PROPOSED BLOCK PLAN
SCALE = 1:500

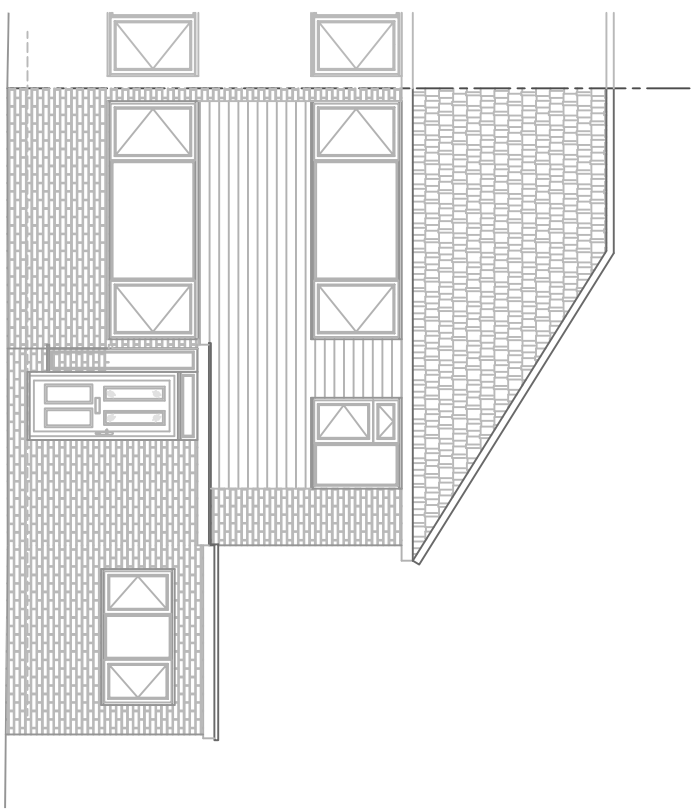


EXISTING FRONT ELEVATION

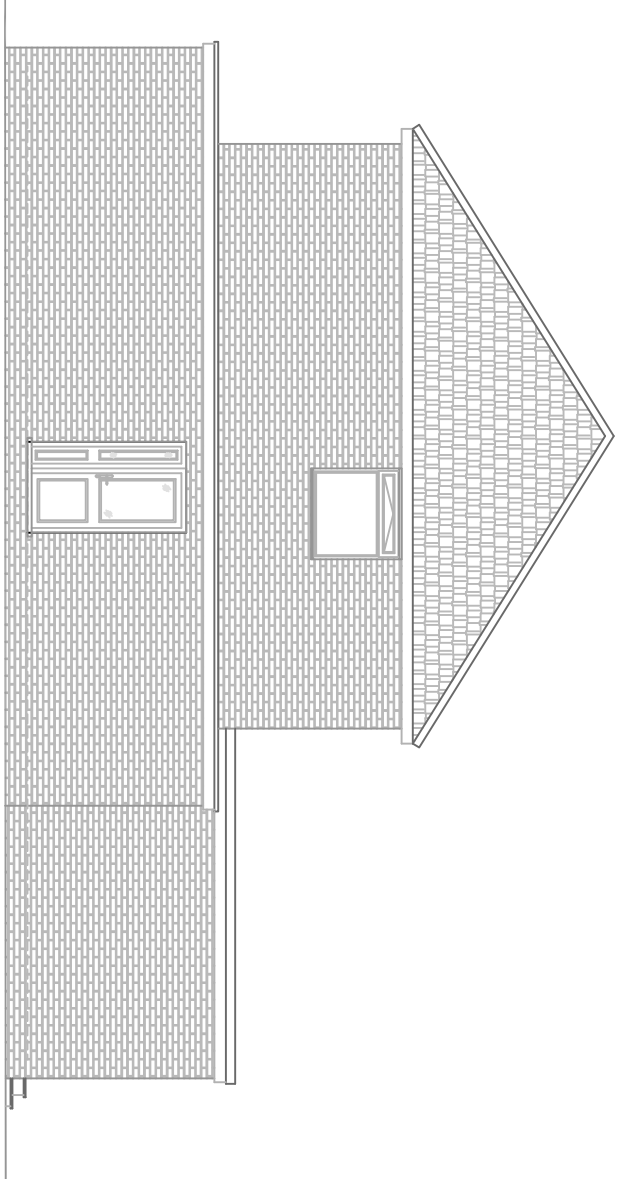


EXISTING SOUTH FACING
SIDE ELEVATION

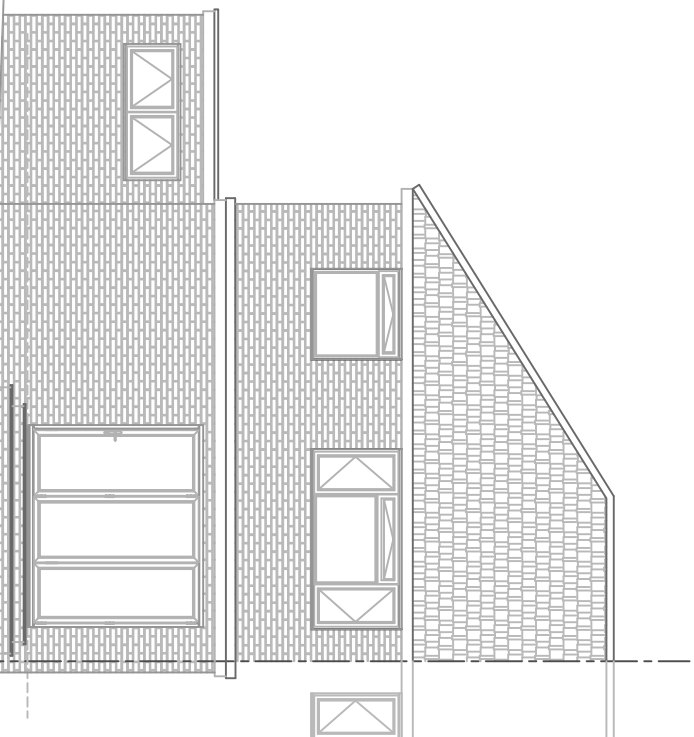


EXISTING REAR ELEVATION

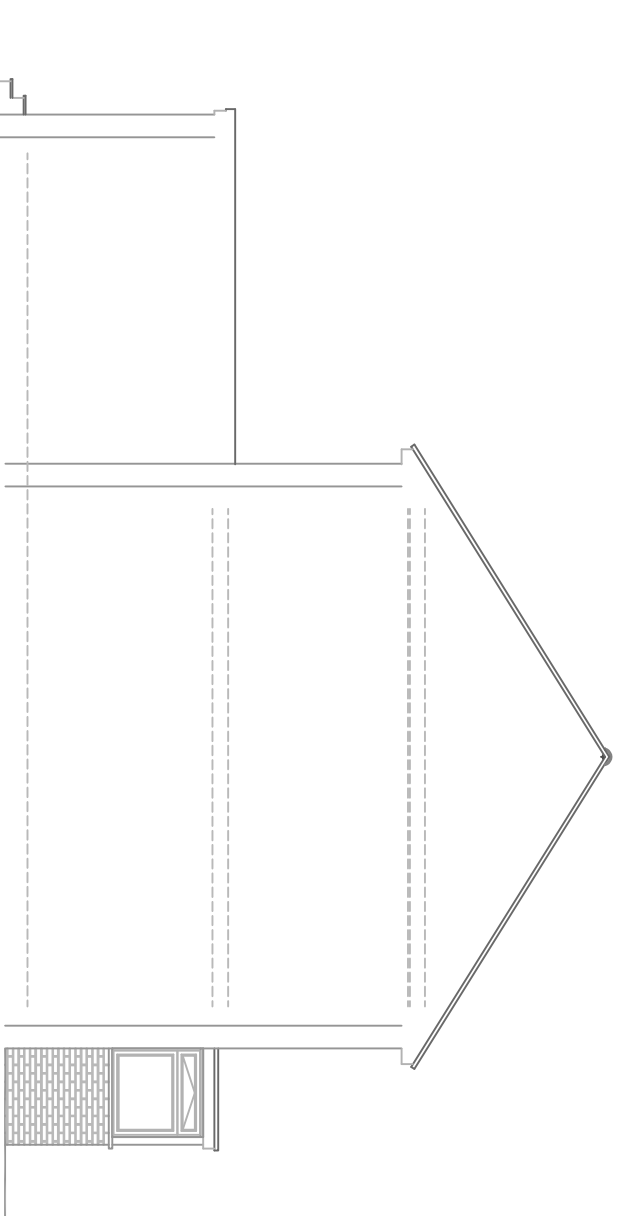


EXISTING NORTH FACING
SIDE ELEVATION

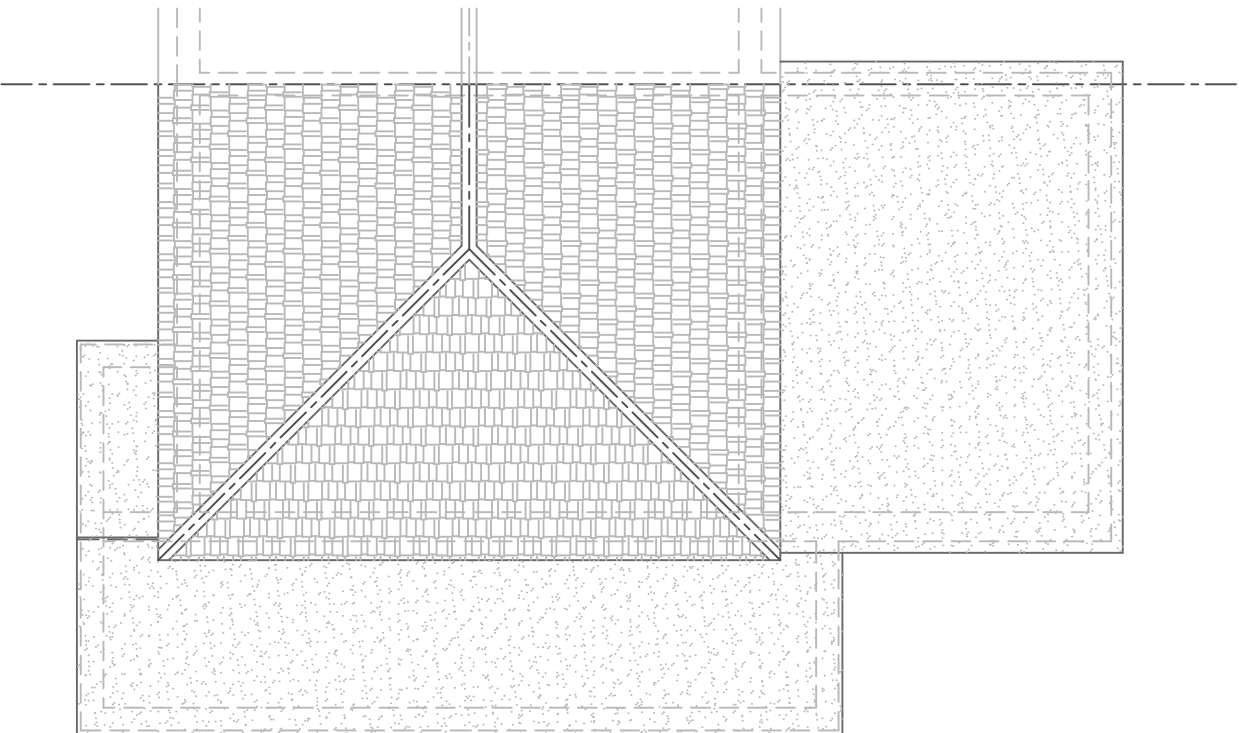


EXISTING ROOF PLAN

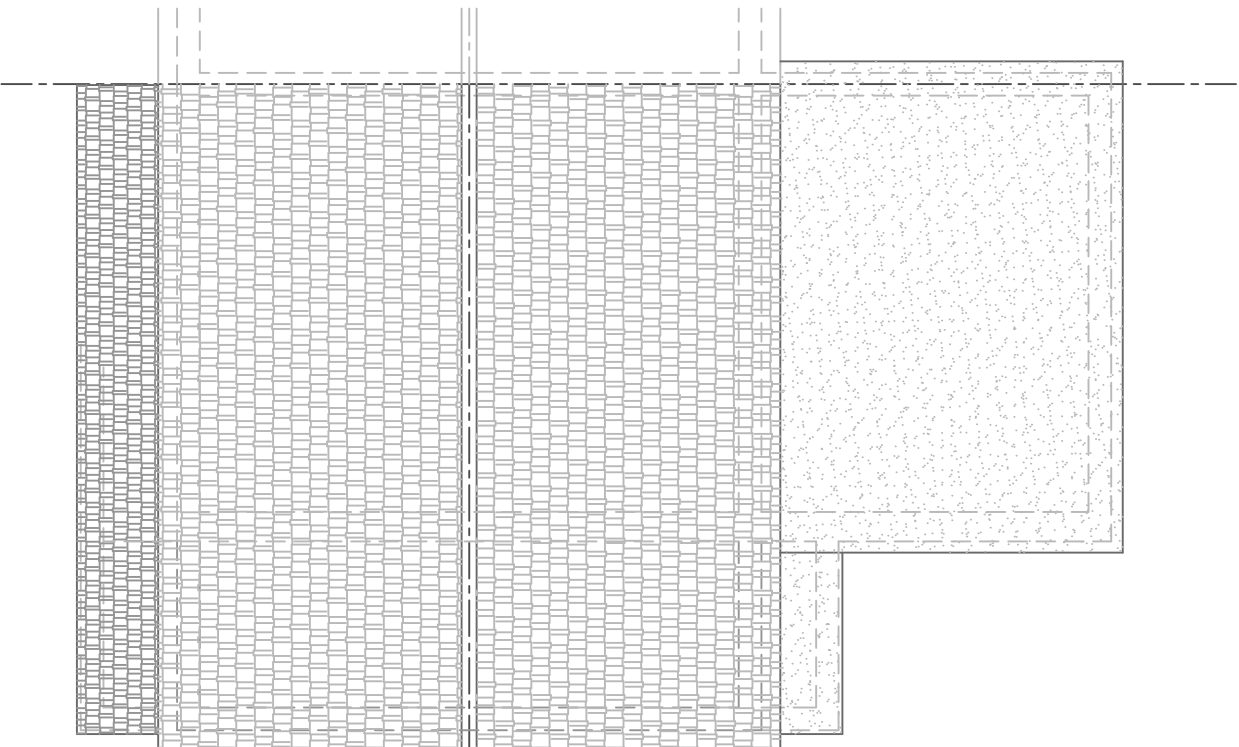

PROPOSED ROOF PLAN

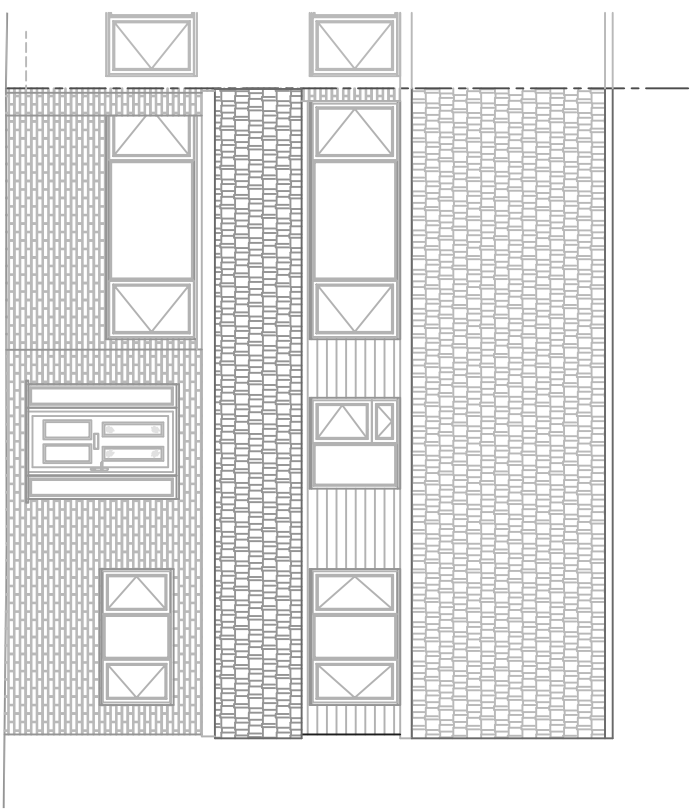


PROPOSED FRONT ELEVATION

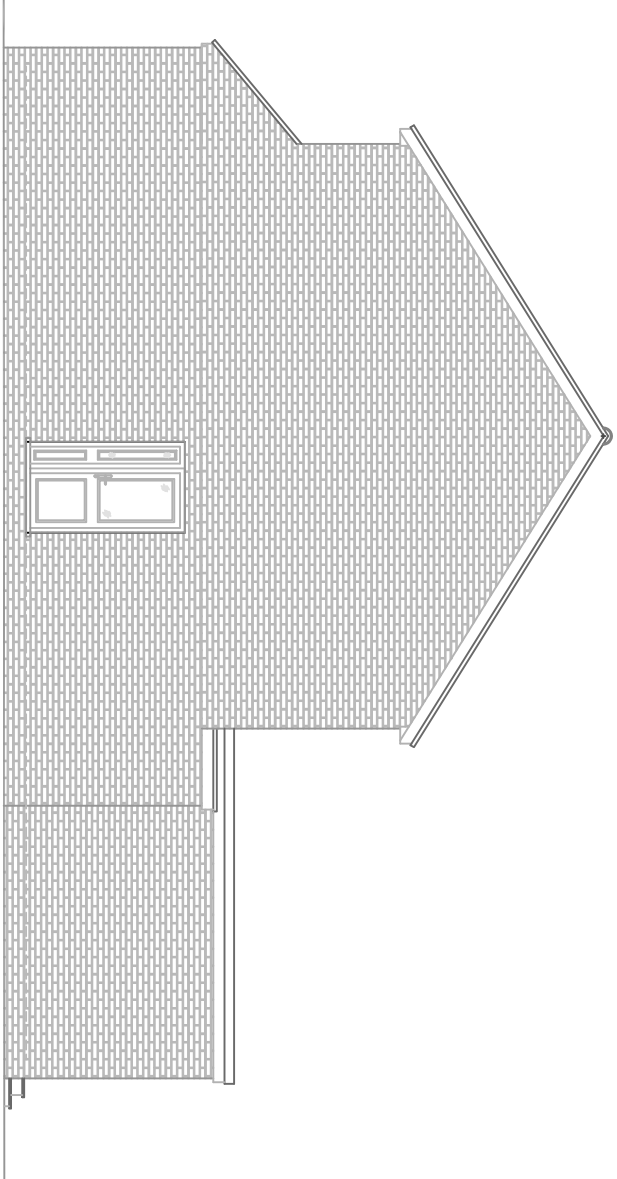

PROPOSED SOUTH FACING
SIDE ELEVATION



PROPOSED REAR ELEVATION

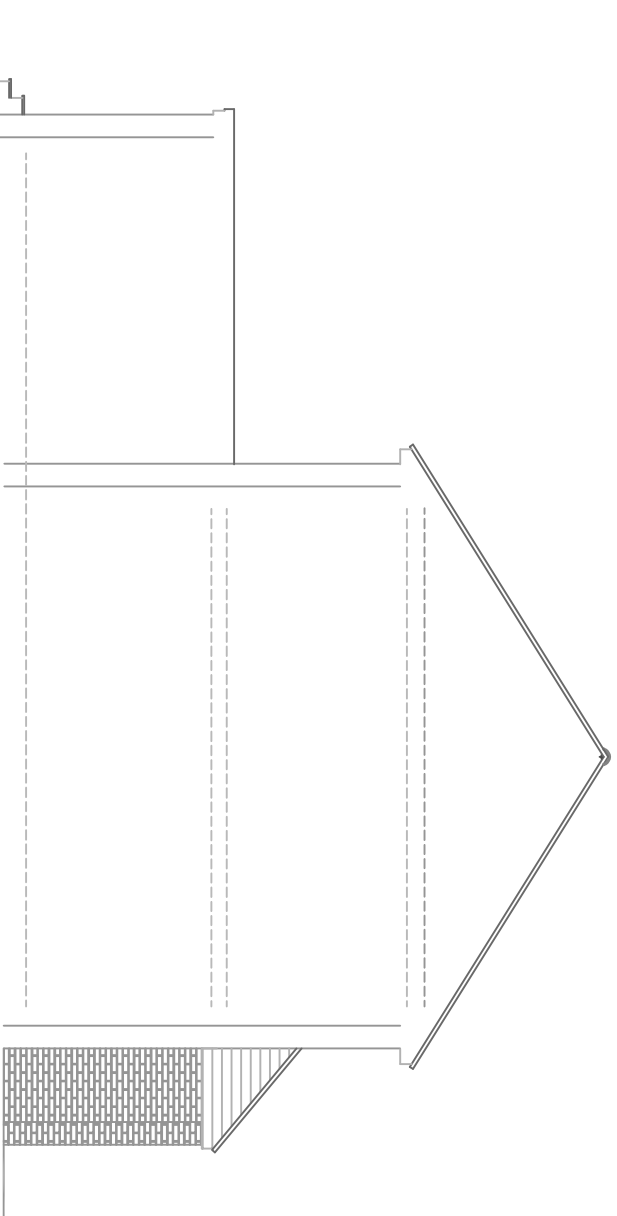

PROPOSED NORTH FACING
SIDE ELEVATION



DATE	REVISION	REVISED FOR DISCUSSION & APPROVAL BY CLIENT
Aug 2021	A	ISSUED FOR DISCUSSION & APPROVAL BY CLIENT
May 2021	B	CLIENT REVISIONS
Mar 2022	C	BASH HIP ADDED TO ROOF EXTENSION
Jun 2022	D	REAR DOWNER REDUCED IN SIZE AND HEIGHT
Feb 2023	E	REAR DOWNER REDUCED IN SIZE
Apr 2023	F	REAR DOWNER REDUCED IN SIZE AND HEIGHT
Apr 2023	G	REAR DOWNER REDUCED IN SIZE AND HEIGHT

CLIENT
Mr & Mrs Down
5 Brookside Road
Isle of Rye
Kent, DA13 9JU

TITLE
Proposed First Floor site extension and Loft Conversion at
Isle of Rye
Kent, DA13 9JU

EXISTING & PROPOSED PLANS AND ELEVATIONS

SCOPE OF DRAWING
This drawing is prepared for the purpose of making Planning & Building Control Applications only and is NOT intended to indicate complete constructional details.
It is the CLIENT'S RESPONSIBILITY for obtaining an agreement with the owners of any adjoining property under the PARTY WALL ACT 1996 (details available from your local authority)

SCOPE OF WORK
All dimensions, levels and construction details to be checked and clarified on site by the builder before commencement of work.
No responsibility is accepted for any errors or omissions in this drawing.

Kemp & Partners
ARCHITECTURAL DIVISION

LABC
LABORATORY FOR ARCHITECTURAL BUILDING CONTROL

DRAWN: JYD

CHECKED: -

SHEET SIZE: A1

SCALE: 1:100 at A1

DATE: August 2021

© Copyright of this drawing is owned by Kemp & Partners. No part of this drawing may be reproduced without the written permission of Kemp & Partners.

SHOWN 1 OF 1 ISSUE

7356-P-01

H

PLAN APPROVED
Planning Ref:
Building Regulations Ref: