




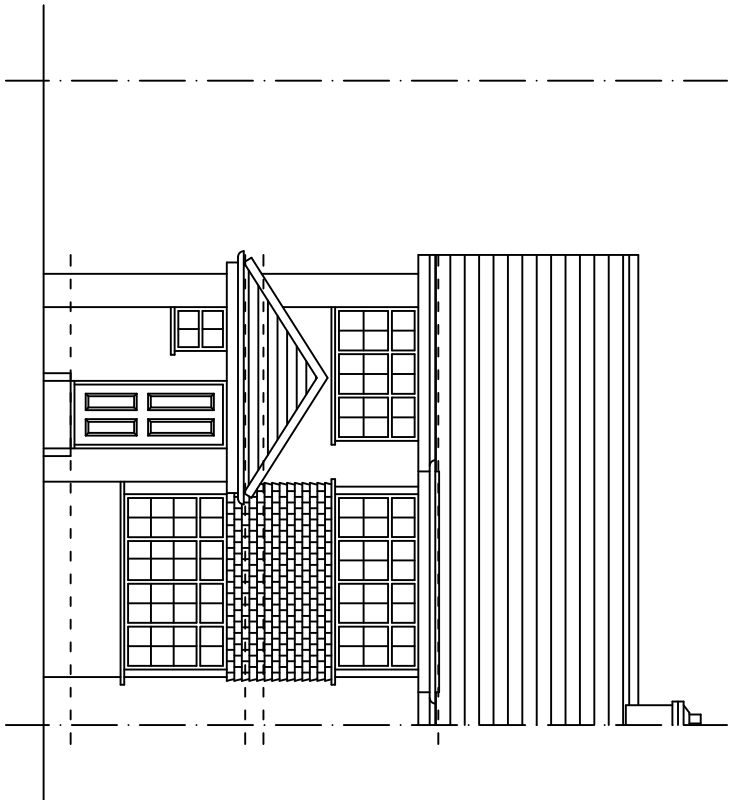


EXISTING FRONT
ELEVATION

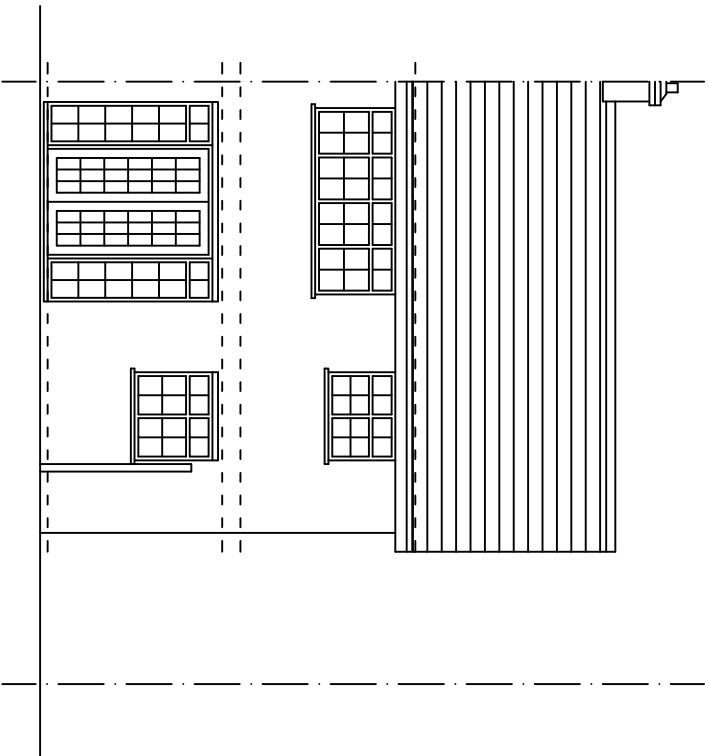


EXISTING REAR
ELEVATION

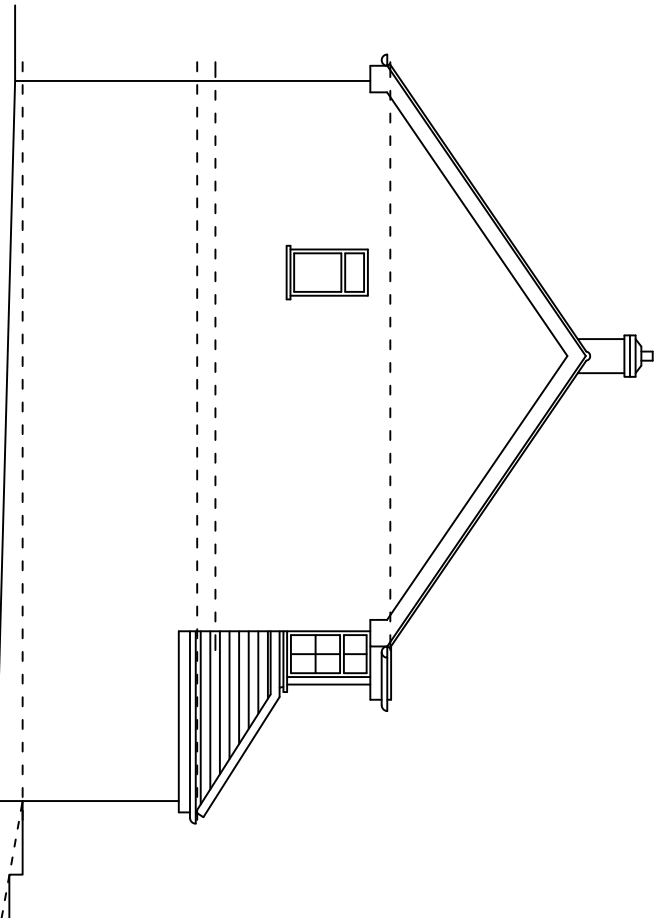


EXISTING SIDE ELEVATION

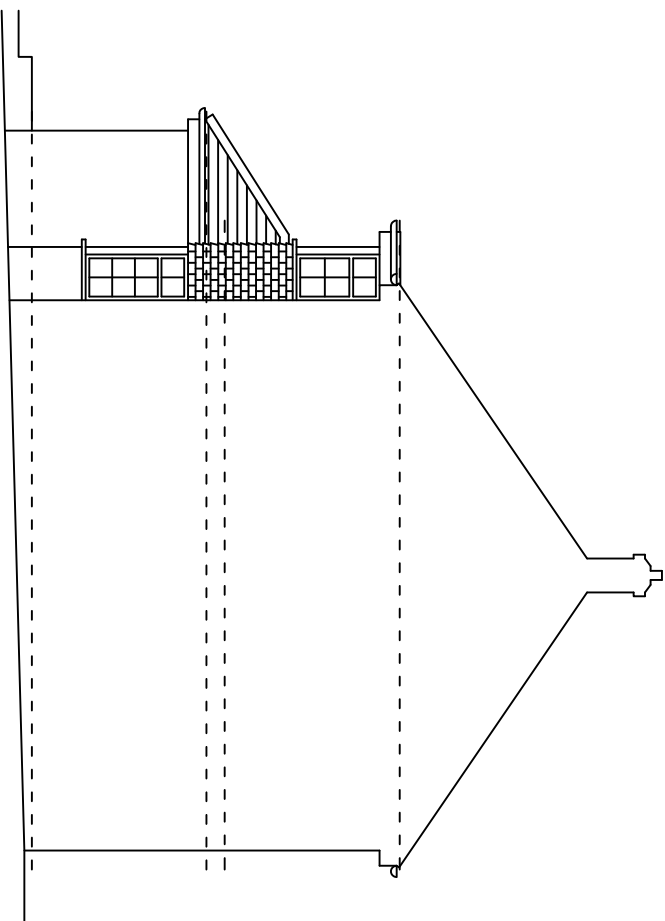


EXISTING SIDE ELEVATION

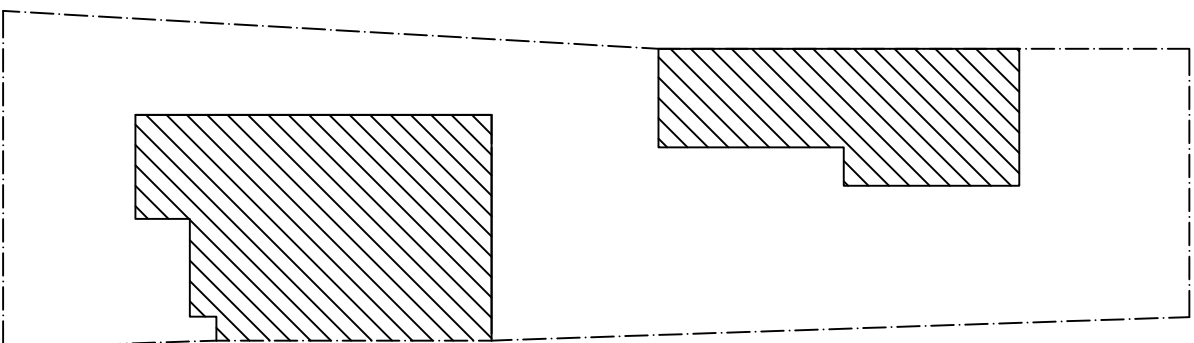


EXISTING BLOCK PLAN
SCALE 1:200

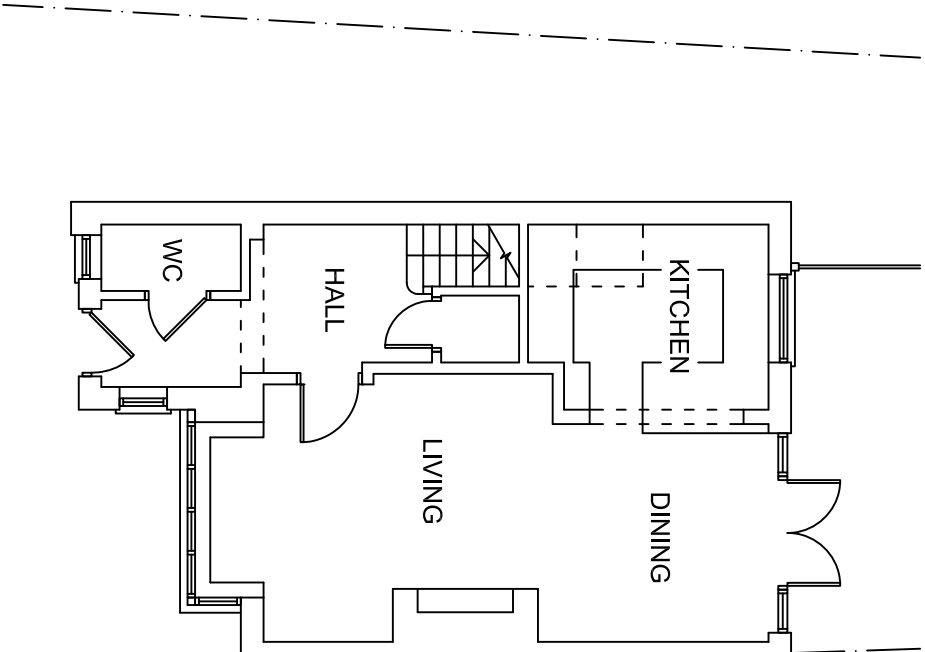



EXISTING GROUND
FLOOR PLAN

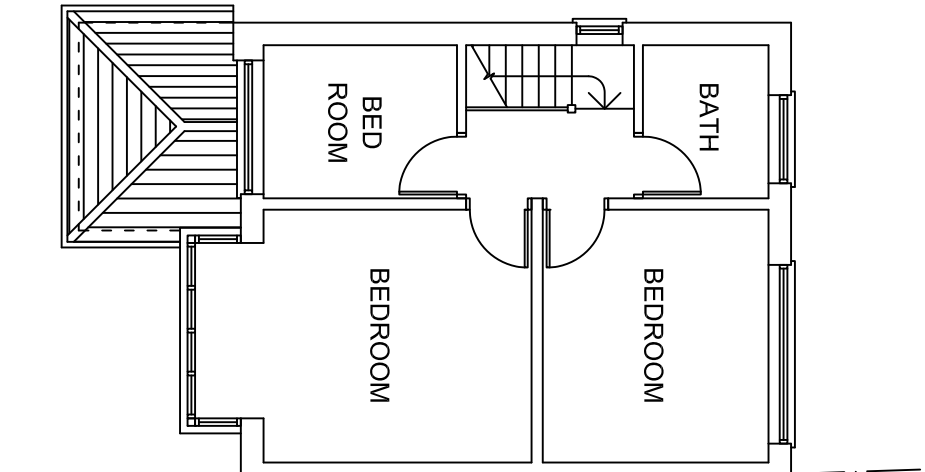

EXISTING FIRST
FLOOR PLAN

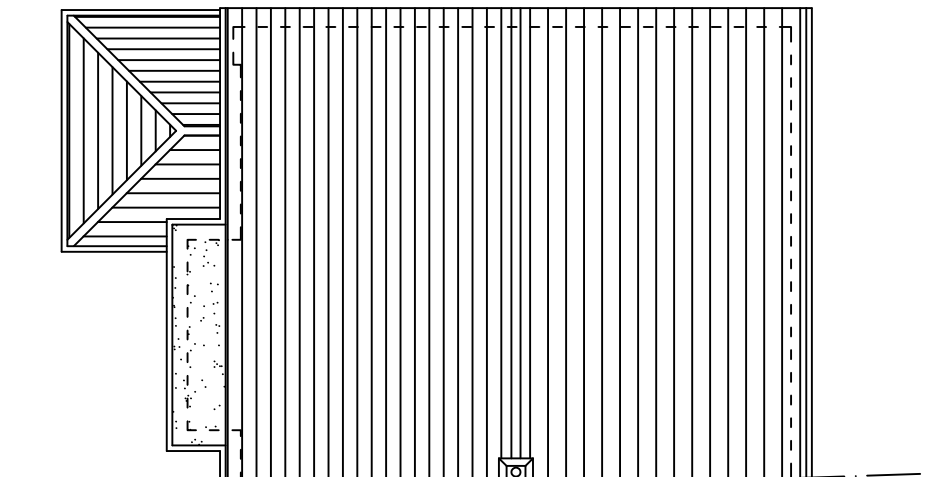

EXISTING ROOF PLAN

 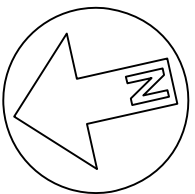

REV A: PLANNING APPLICATION 25.04.25	
WHITE PAGE DESIGNS PLANNING & BUILDING REGULATIONS	
EXISTING PLANS & ELEVATIONS	
43 CAMBRIA CRESCENT GRAVESEND DA12 4NU	
PAGE SIZE : A2 SCALE : 1:100 / 200 DATE : 21/04/25 DRAWN BY : TW	Dwg. No: 172102