




Scale Bar - 1:50 @ A1

 


Scale Bar - 1:100 @ A1

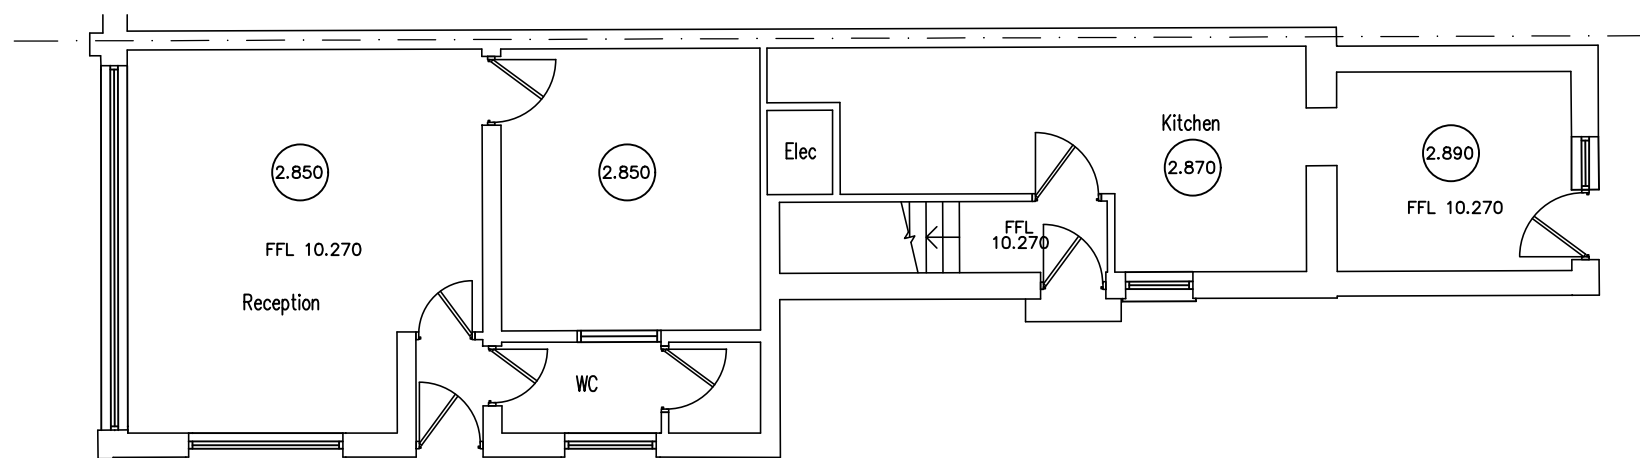





Existing Ground Floor Plan - 1:100

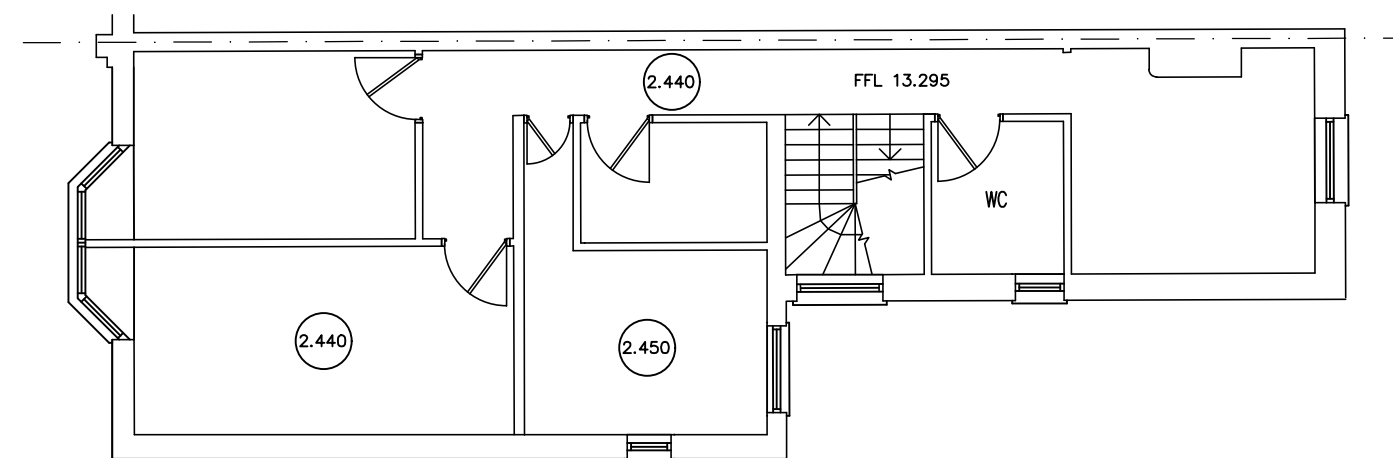

Existing First Floor Plan - 1:100

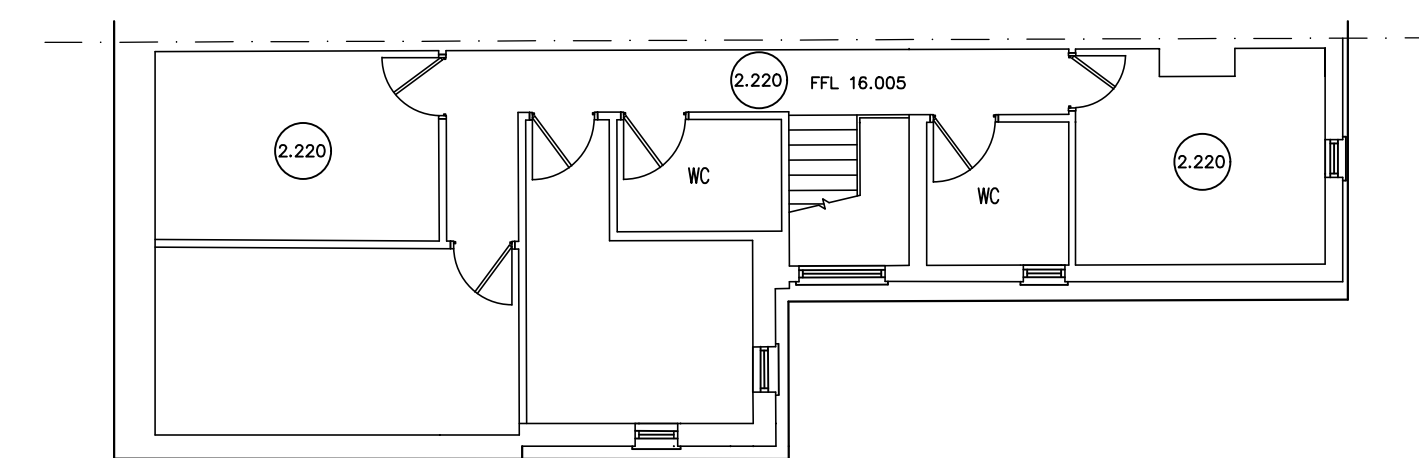

Existing Second Floor Plan - 1:100

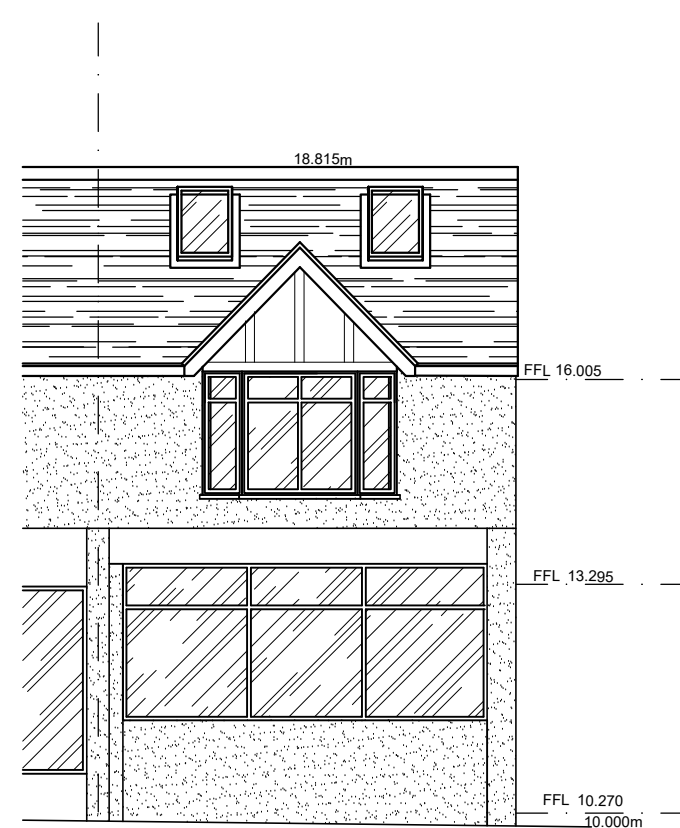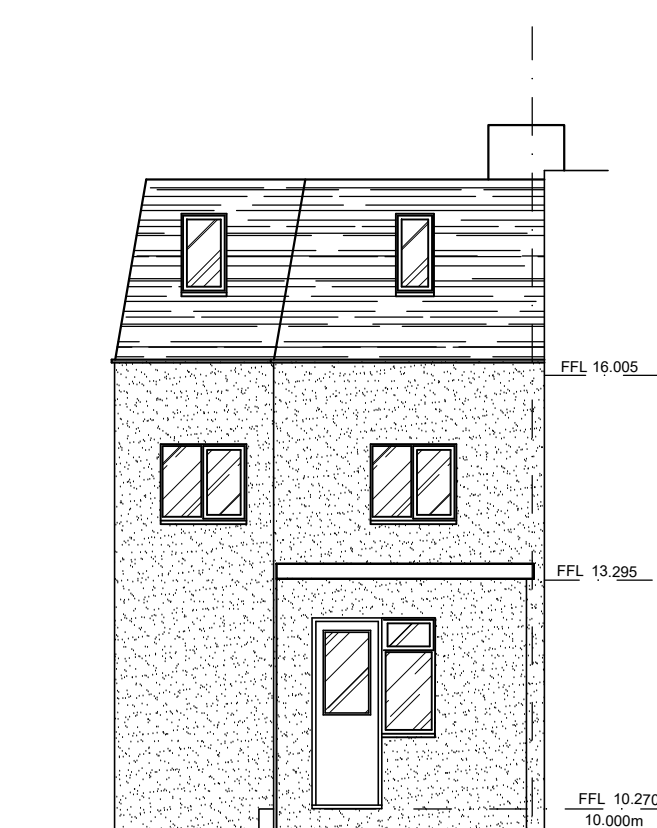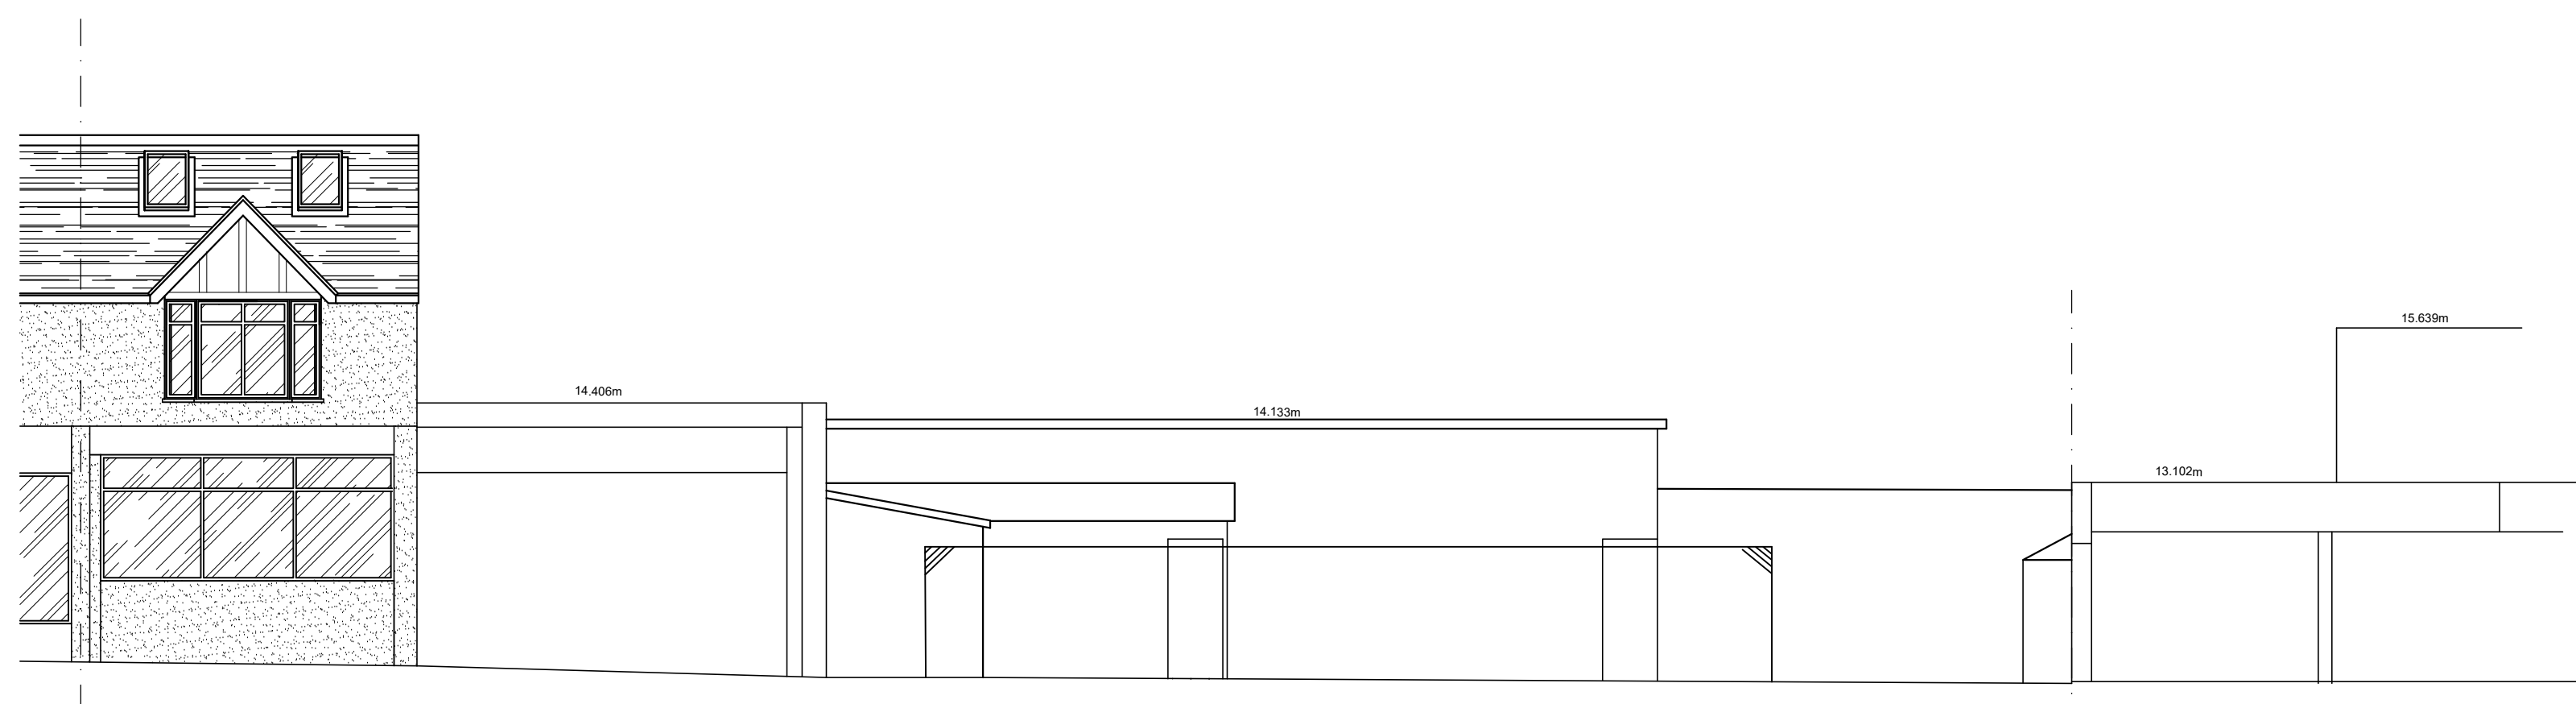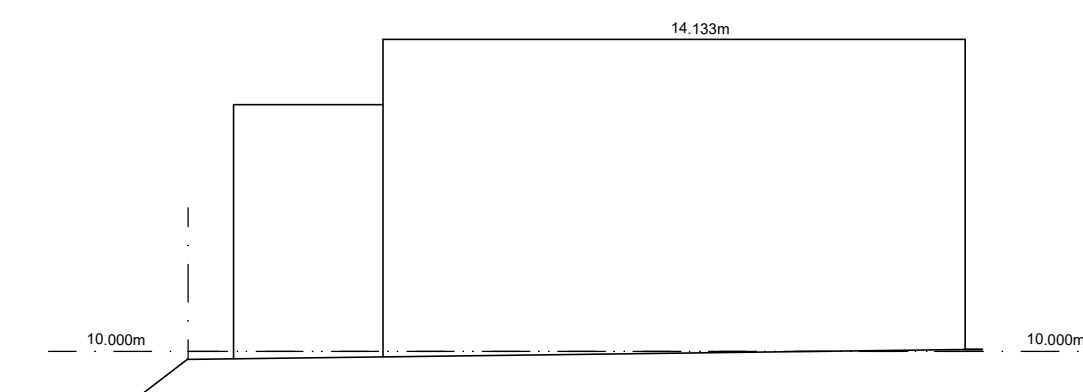Front Elevation (North)
Scale 1:100 @ A1Side Elevation (West)
Scale 1:100 @ A1Rear Elevation (South)
Scale 1:100 @ A1Street Scene
Scale 1:100 @ A1East Elevation of Tyre Bay
Scale 1:100 @ A1

PROJECT: 67-77 High Street Northfleet Gravesend, Kent, DA11 9HJ		 BRELEY DESIGN LTD Breley Design Ltd, Harrier House Aviation Way, Southend on Sea Essex SS2 6UN, England. Telephone: +44 (0)1702 541300 Facsimile: +44 (0)1702 543123 Email: info@breleydesign.com
TITLE: Existing Plans and Elevations		
SCALE: 1:100 @ A1	DATE: April 25	
Drawing No. 1586-03	REV.	
Copyright of this drawing shall remain the property of Breley Design Limited. It may not be used in whole or part by any other parties for any other purpose without prior consent. All dimensions to be checked on site and any discrepancies reported to Breley Design Limited before work commences.		