




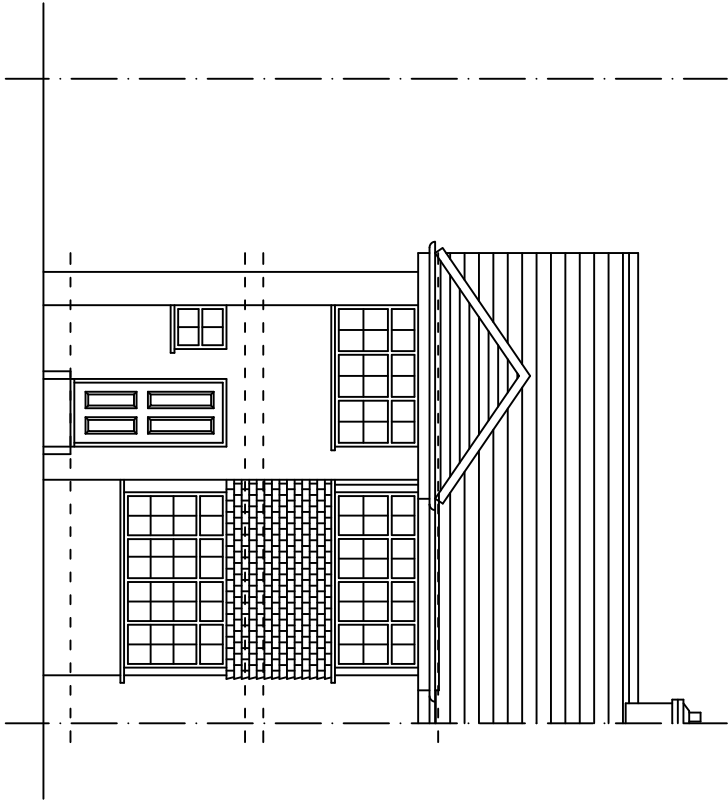


PROPOSED FRONT
ELEVATION

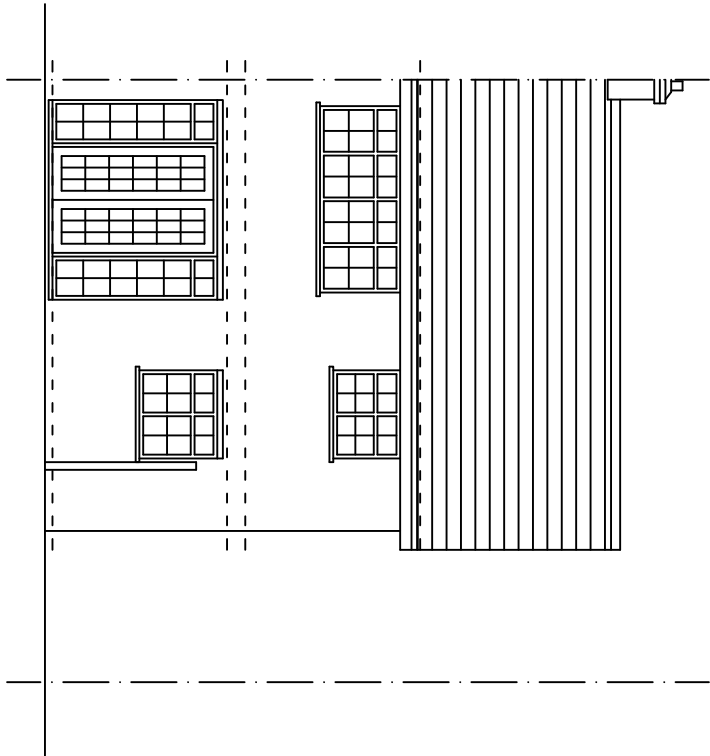


PROPOSED REAR
ELEVATION
(NO CHANGE)

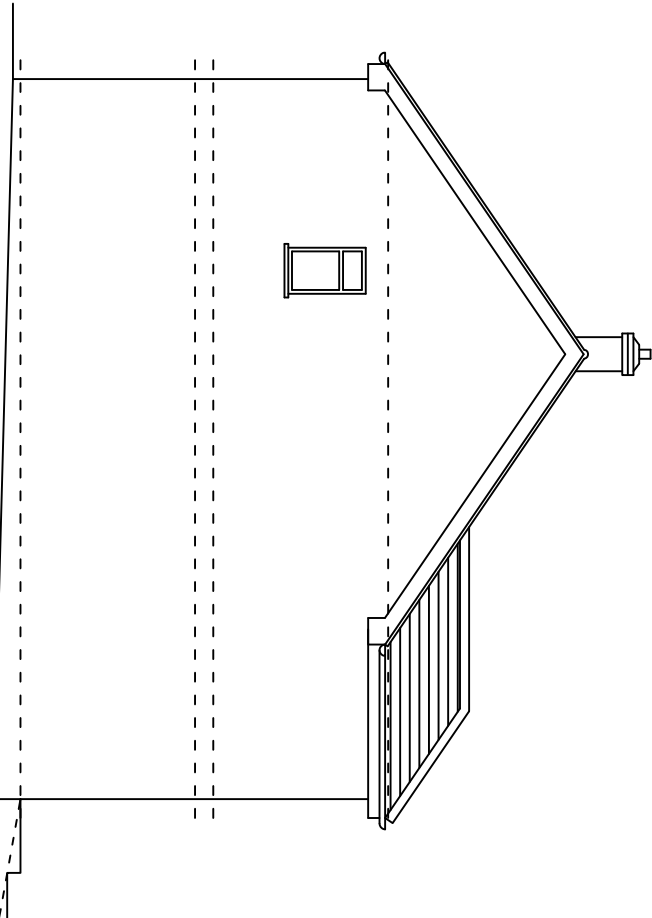



PROPOSED SIDE ELEVATION

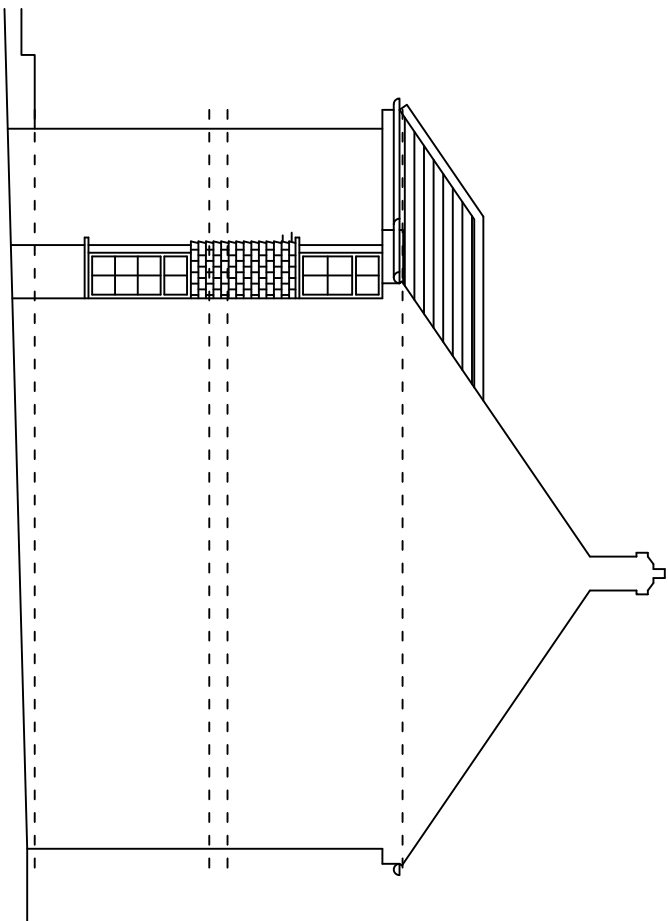


PROPOSED SIDE ELEVATION

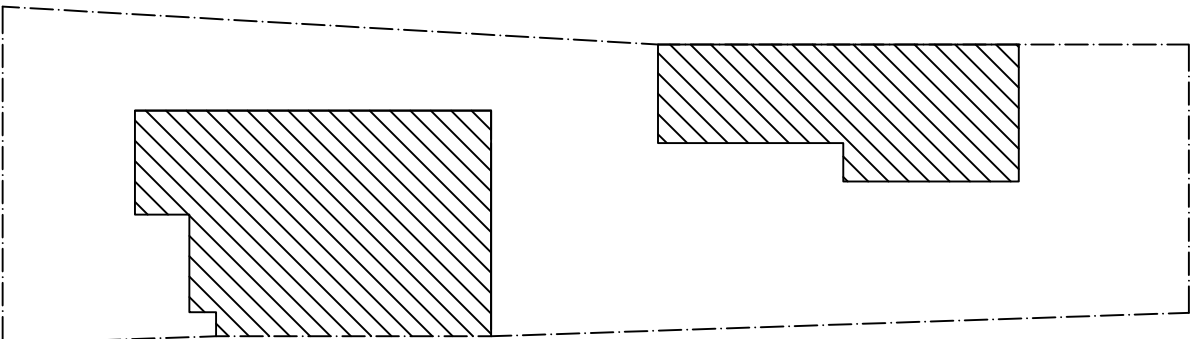


PROPOSED BLOCK PLAN
SCALE 1:200

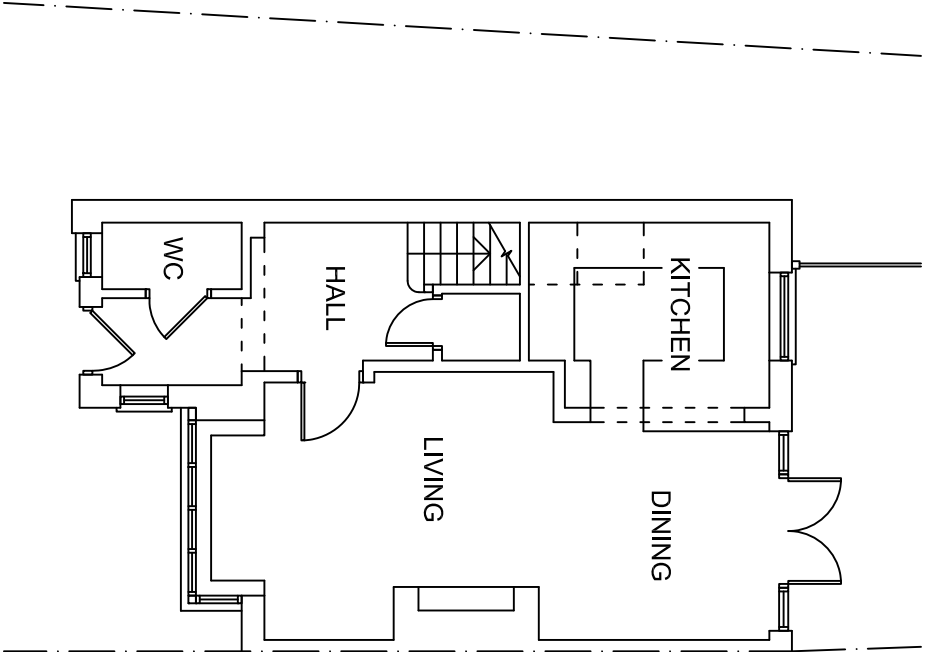 



PROPOSED GROUND
FLOOR PLAN
(NO CHANGE)

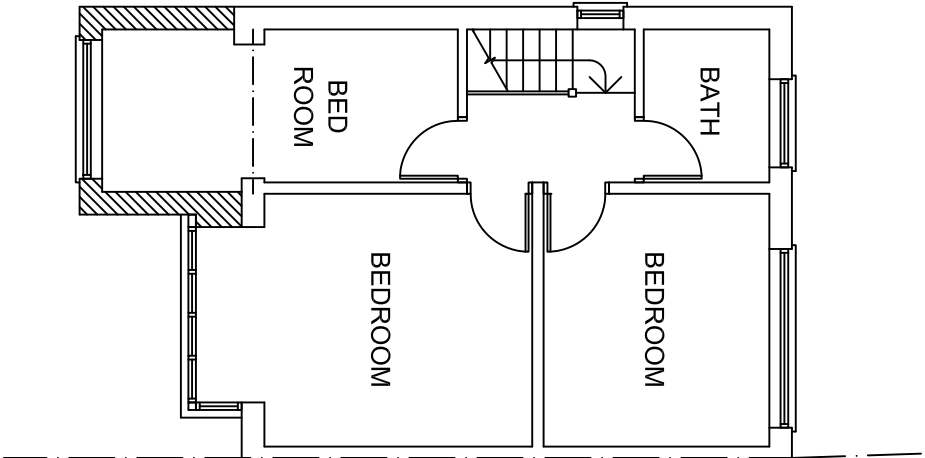

PROPOSED FIRST
FLOOR PLAN

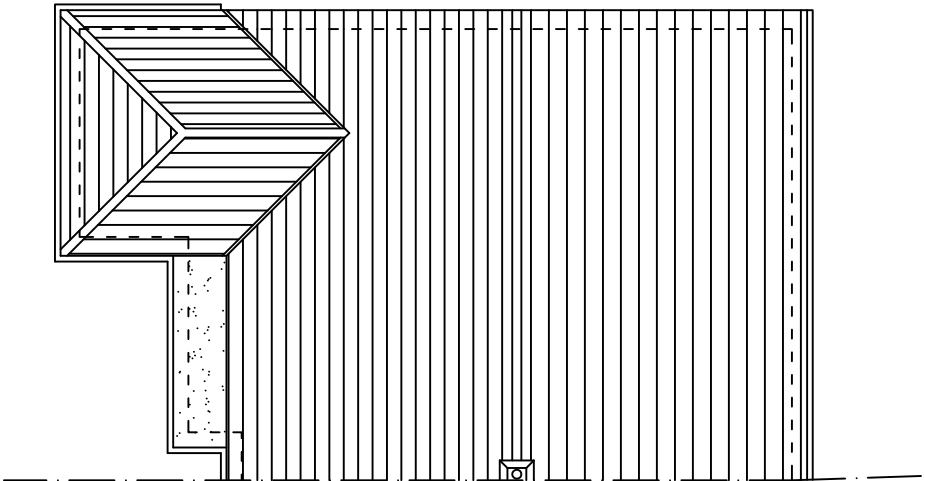

PROPOSED ROOF PLAN

 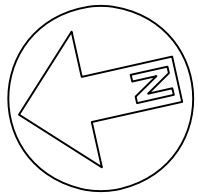

REV A: PLANNING APPLICATION 25.04.25	
WHITE PAGE DESIGNS PLANNING & BUILDING REGULATIONS	
PROPOSED PLANS & ELEVATIONS	
43 CAMBRIA CRESCENT GRAVESEND DA12 4NU	
PAGE SIZE : A2 SCALE : 1:100 / 200 DATE : 21/04/25 DRAWN BY : TW	Dwg. No: 172/10