





Existing Front Elevation




Existing Front Elevation

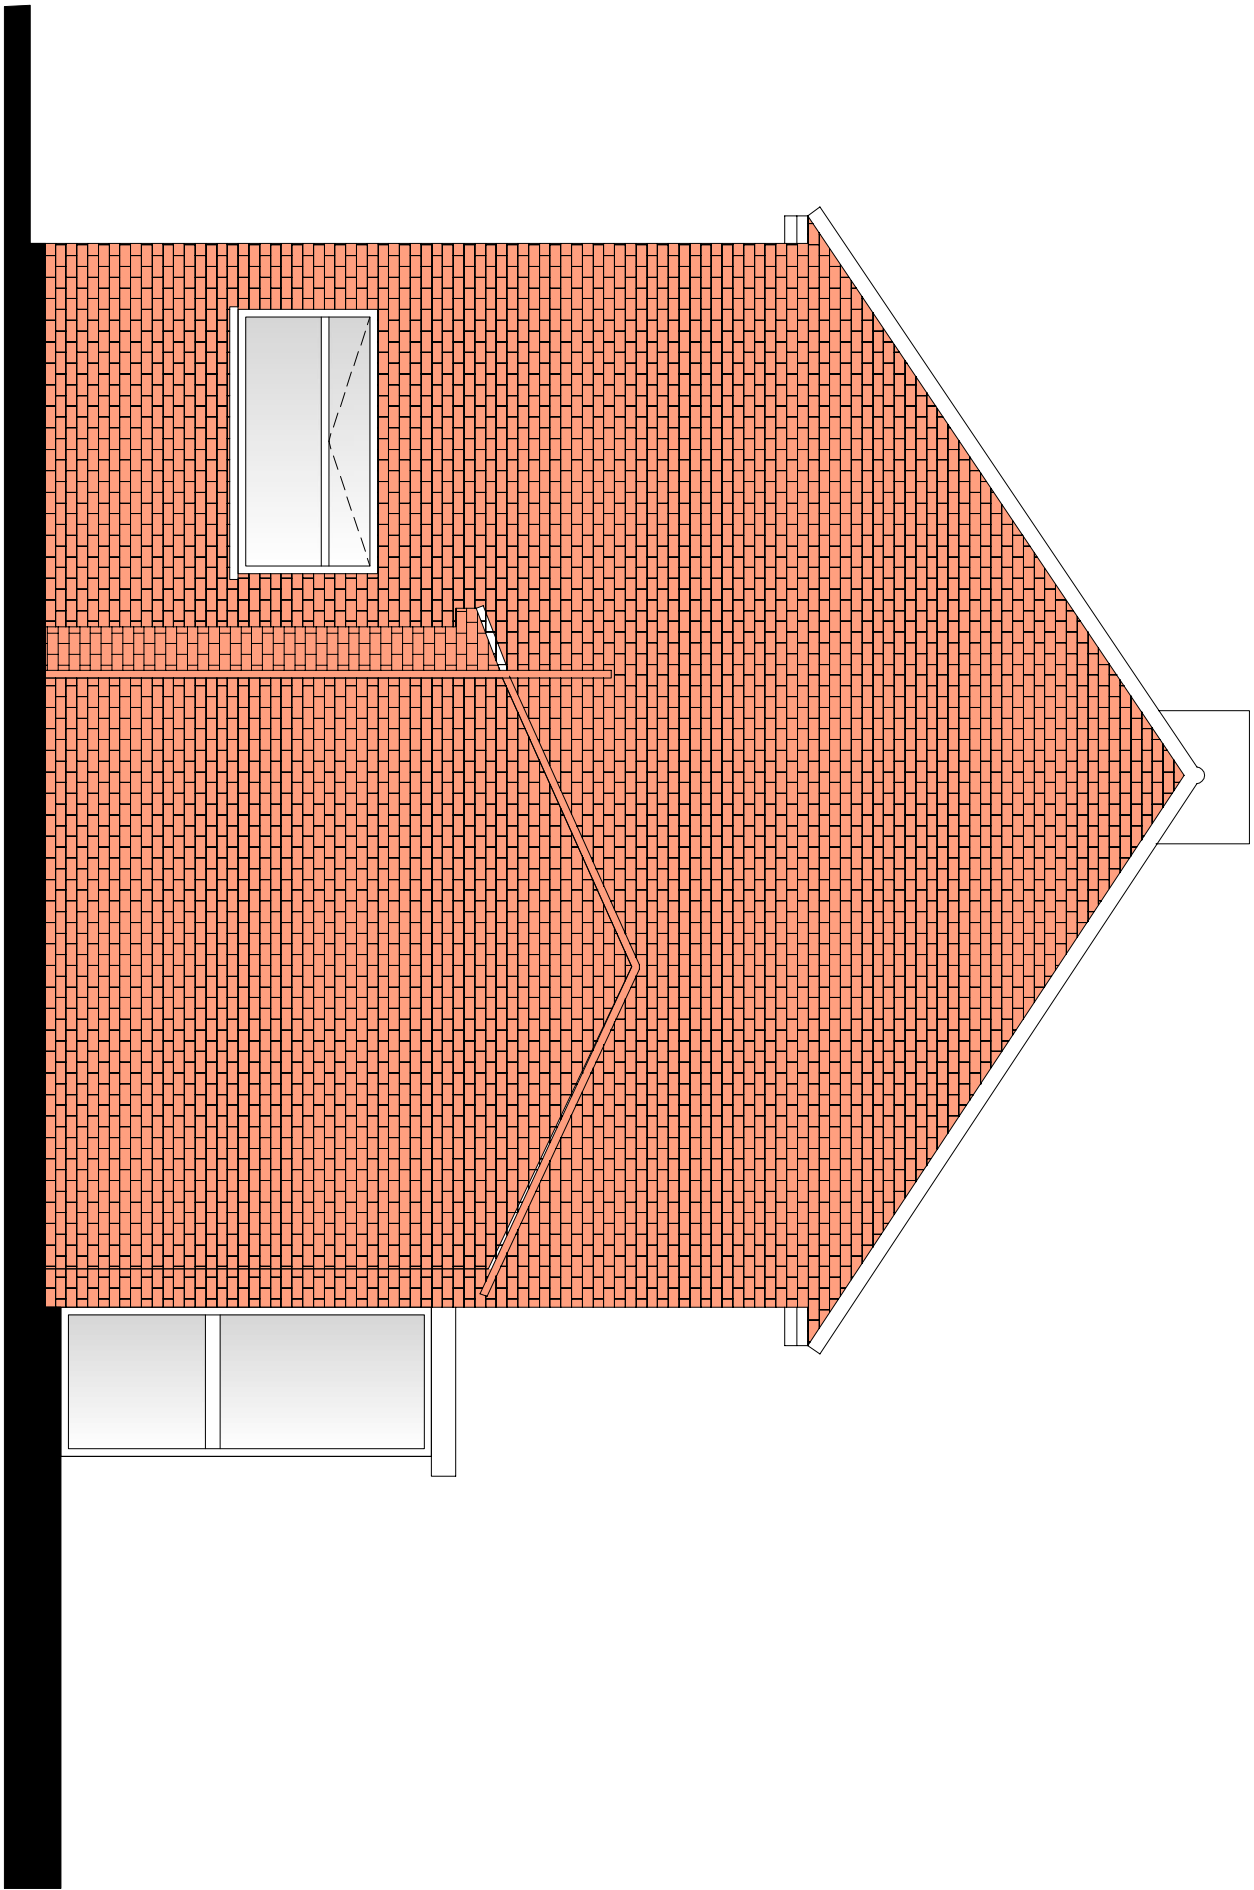

Existing Side Elevation

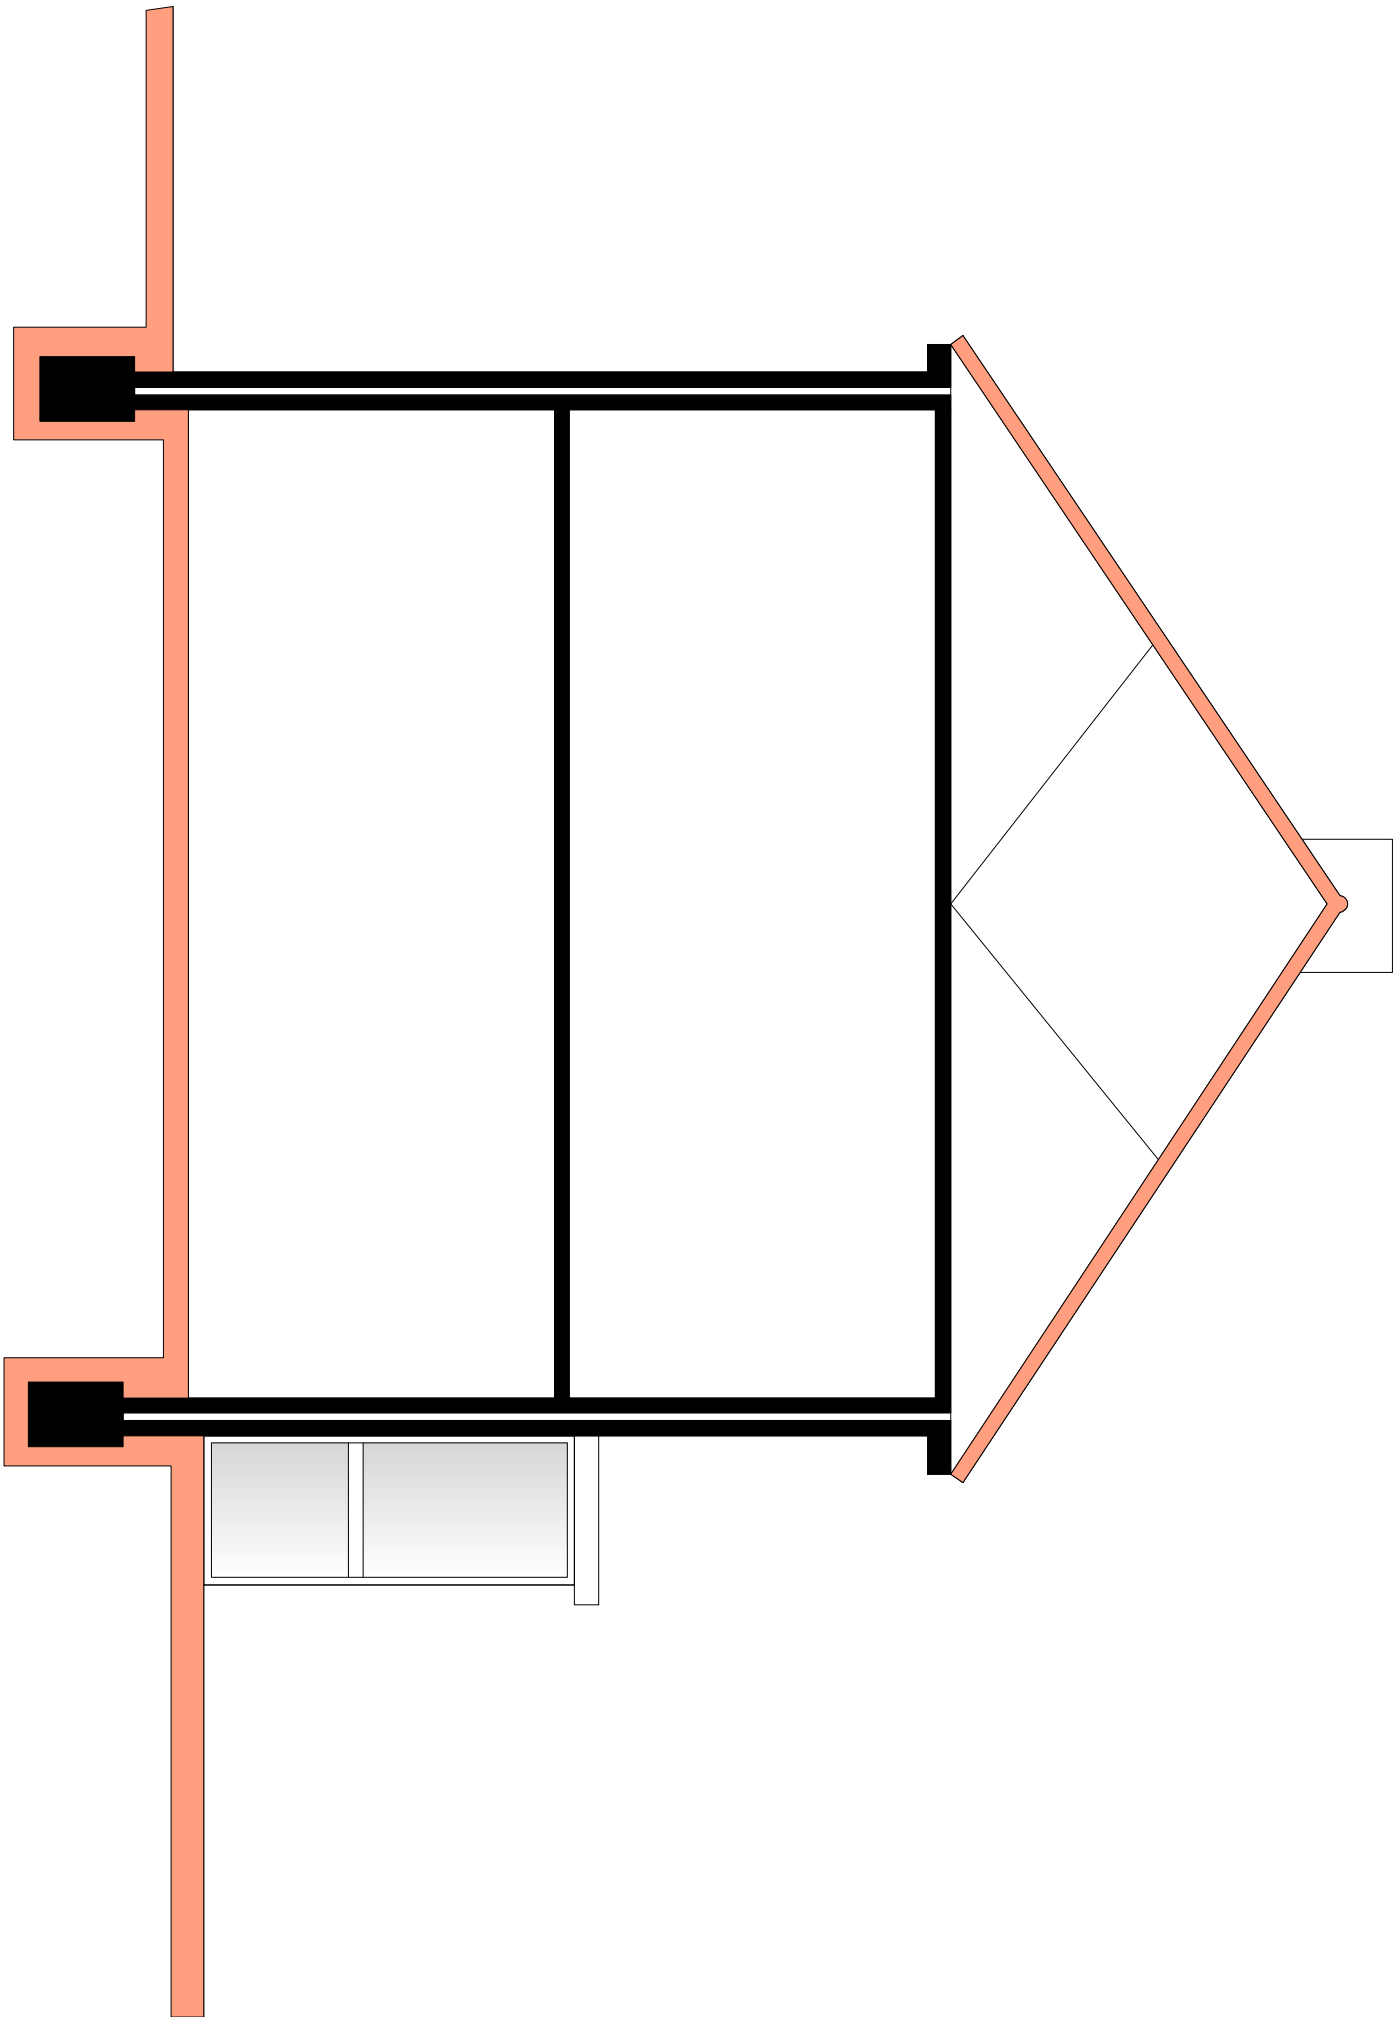

Existing Section A-A

 

Householder  
Application



9A THE PINNACLE - 180 HIGH ROAD, CHADWELL HEATH - ROMFORD - RM8 6RN  
07340121222  
www.ispl.uk

Job Title  
47 St Francis Avenue Gravesend  
DA12 4SY

Drawing Title  
Existing Elevations

| Scale       |        | Date    |  | Rev |  |
|-------------|--------|---------|--|-----|--|
| 1:50 @ A1   | Dec 24 |         |  |     |  |
| Job No.     |        | Dwg No. |  | Rev |  |
| 51-1000-989 |        | S04     |  | P1  |  |