

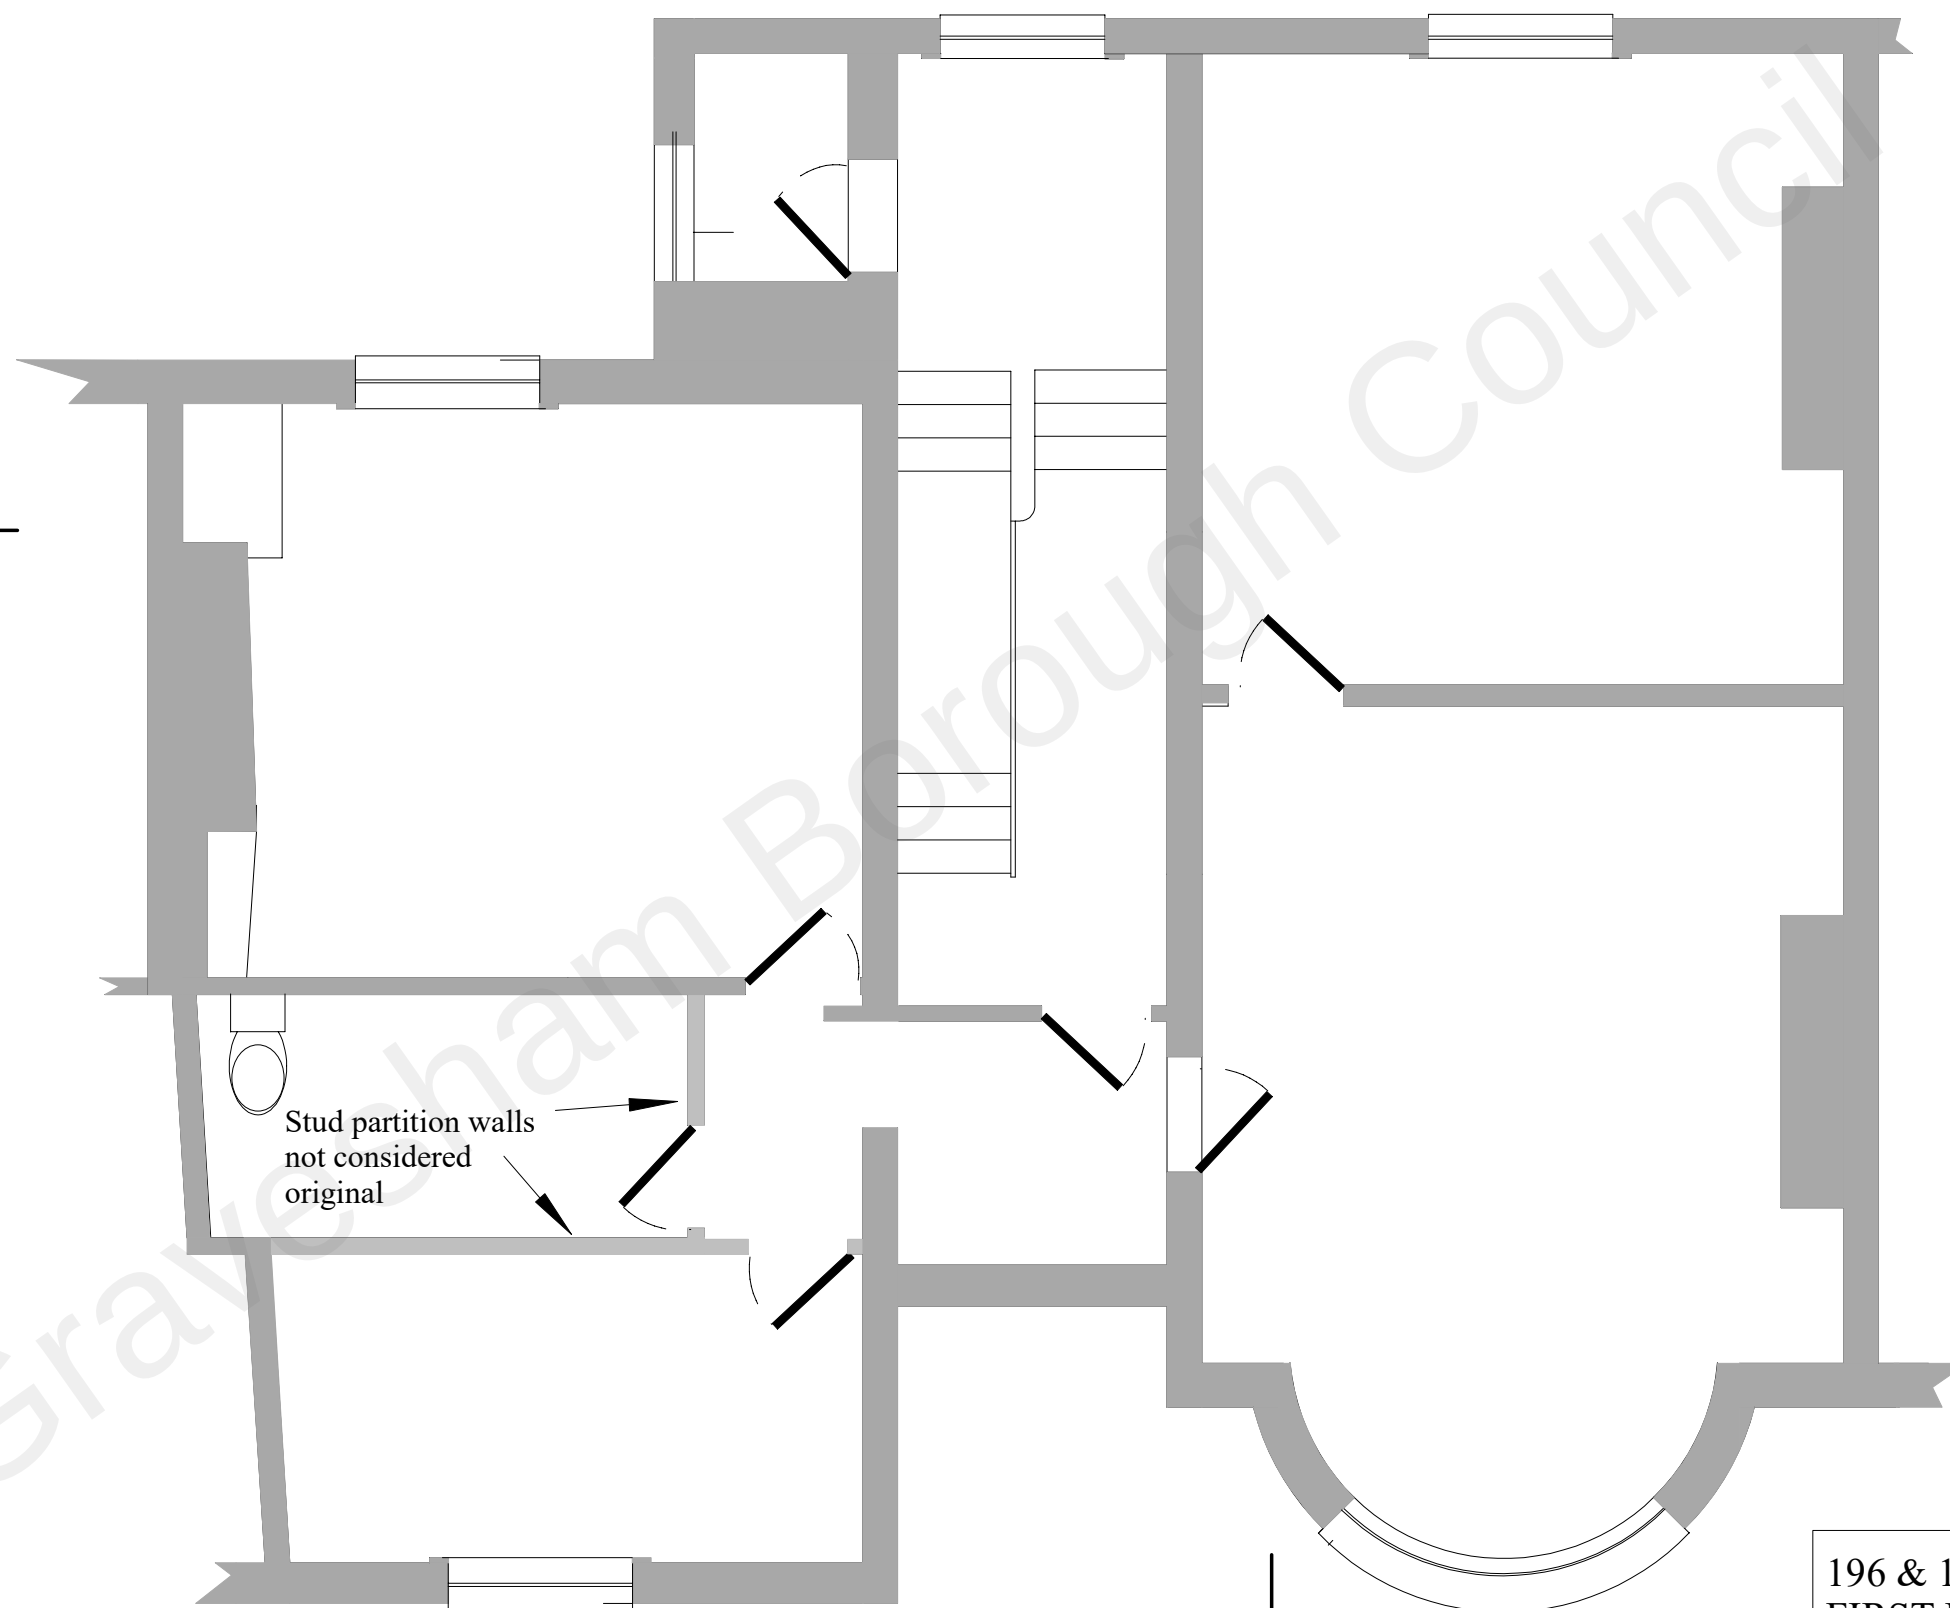


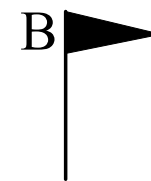

5m

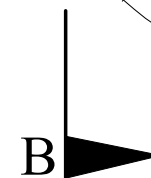

196 & 197 PARROCK STREET
FIRST FLOOR PLAN
EXISTING

Scale 1:50@A3

Drawing Number
PS 013

Revision
1

Date
20/04/2022