


ADJOINING PROPERTY PROFILES SHOWN IN DOTTED LINE AS PER 'STREET SCENE' DRAWING PLANNING CONSENT REF. 2012073

EXSTG CLEAR GLAZED FIRST FLOOR SECONDARY ONLY
WINDOWS TO TO BEDROOMS TO ADJOINING PROPERTY


EXSTG OBSCURE GLAZED FIRST FLOOR WINDOWS TO
STAIRCASE AND BATHROOM ONLY TO ADJOINING PROPERTY

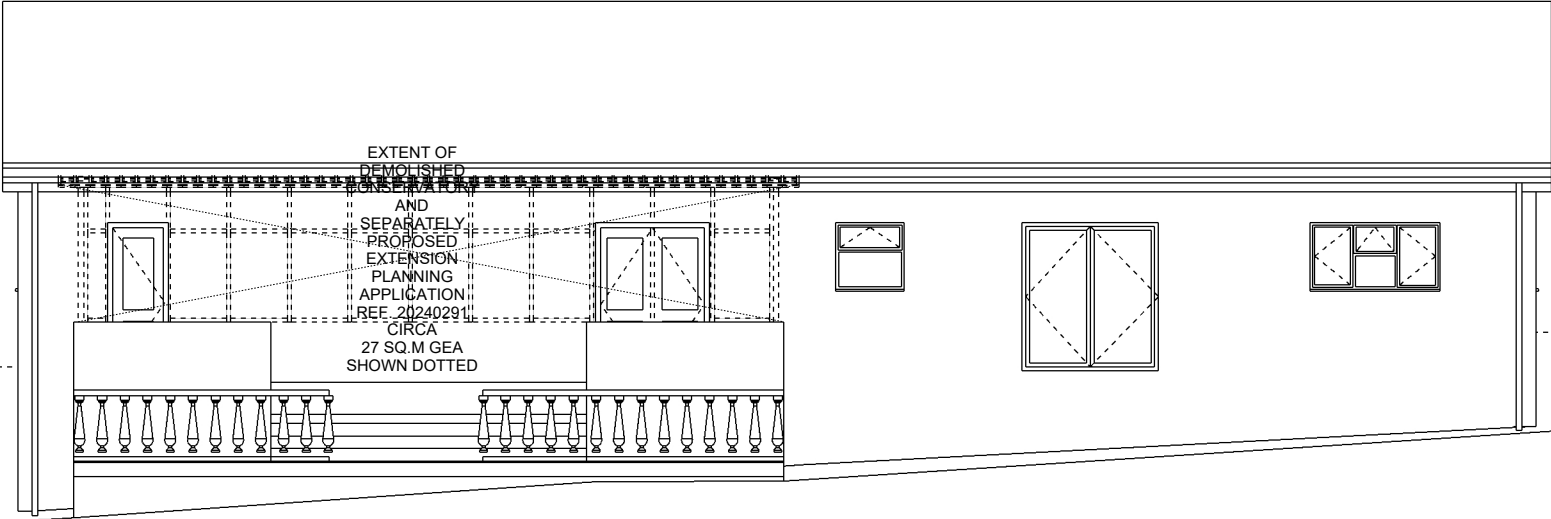

EAST ELEVATION

EXSTG OBSCURE GLAZED FIRST FLOOR WINDOWS TO
STAIRCASE AND BATHROOM ONLY TO ADJOINING PROPERTY

EXSTG CLEAR GLAZED FIRST FLOOR SECONDARY ONLY
WINDOWS TO TO BEDROOMS TO ADJOINING PROPERTY

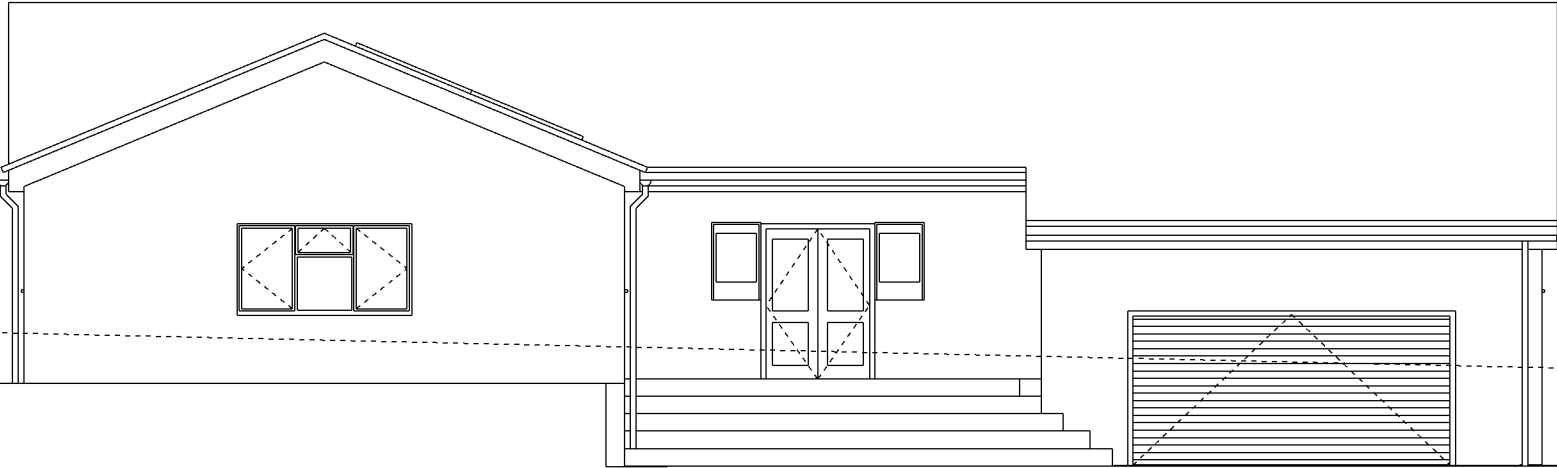

WEST ELEVATION


Steve Baker **Architect**
78 Pound Road East Peckham Tonbridge Kent TN12 5BJ
18 Hatton Place London EC1M 8RU
T: +44 (0)1622 870275
E: contact@stevebakerarchitect.com
W: www.stevebakerarchitect.com

S	R	Date	Description
Note - Do not scale from this drawing except for planning application purposes. All dimensions must be checked on site by the contractor and any discrepancies reported immediately.			
© COPYRIGHT 2023 STEVE BAKER ARCHITECT Ordnance Survey. © Crown Copyright 2023. All rights reserved. Supplied by UK Map Centre Licence number 100046957.			



RIBA
Chartered Practice

MR and MRS M. CANTWELL

 

Client:
MR and MRS M. CANTWELL
Project Title:
BLUEBELLS, WILLOW WALK, CULVERSTONE
Status: **PLANNING** Stage: **P** Scale: **1:50/100** Sheet: **A1/A3**

Drawing Title:
EXISTING EAST AND WEST ELEVATIONS
Project No: **A24080** Disc: **A** Building: **-** Package: **-** Drawing No: **1032** Revision: **C**