






FRONT ELEVATION

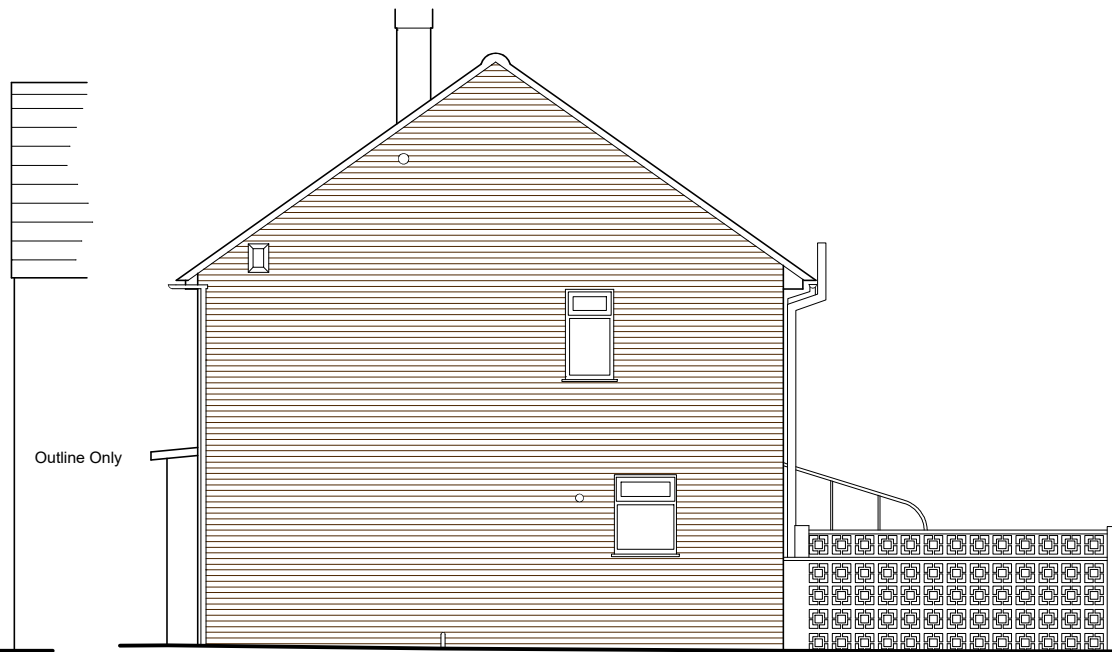


SIDE ELEVATION

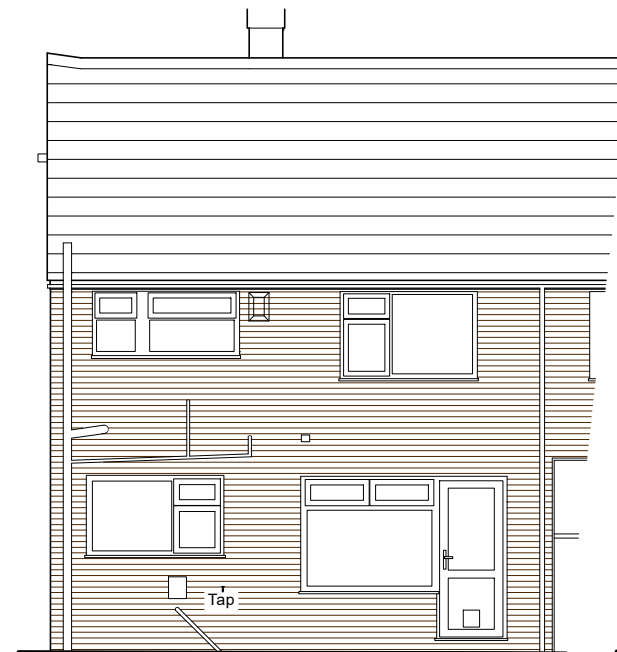


REAR ELEVATION

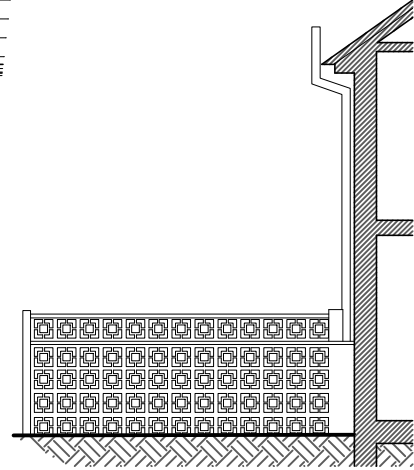


SIDE ELEVATION

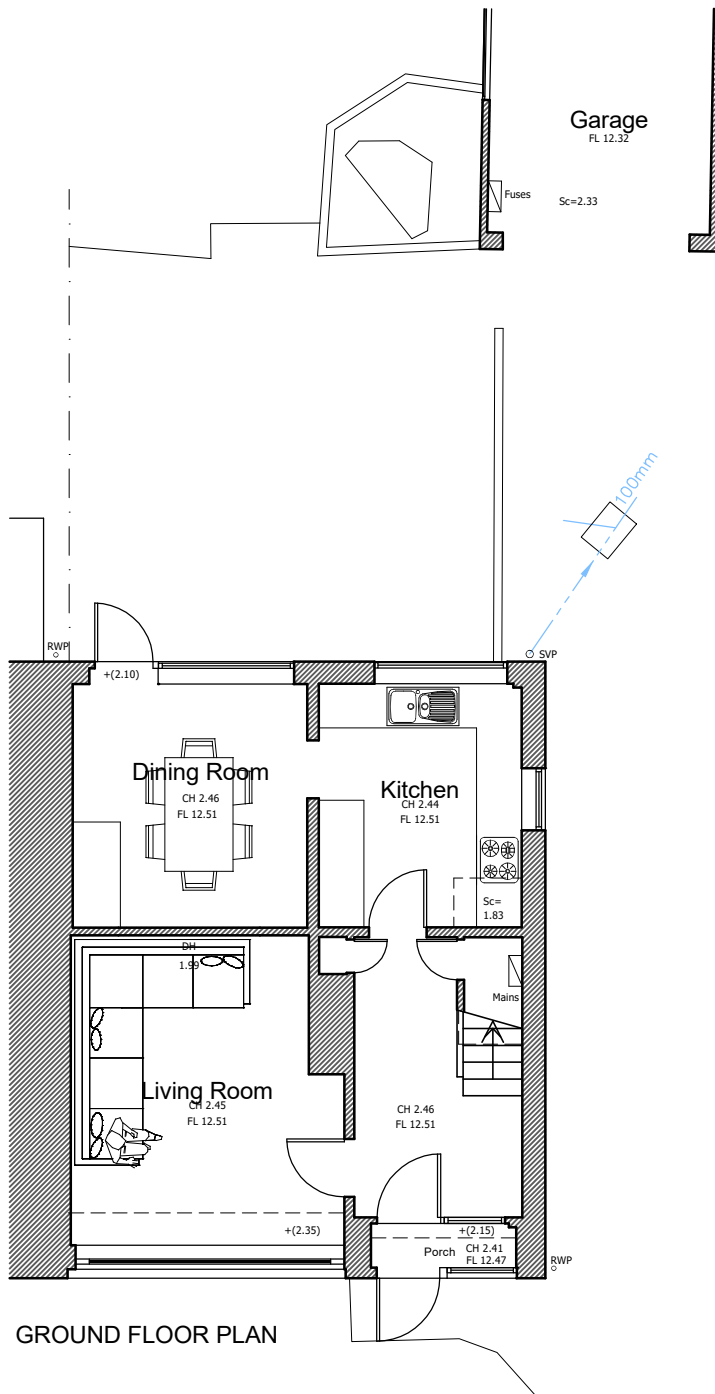

GROUND FLOOR PLAN

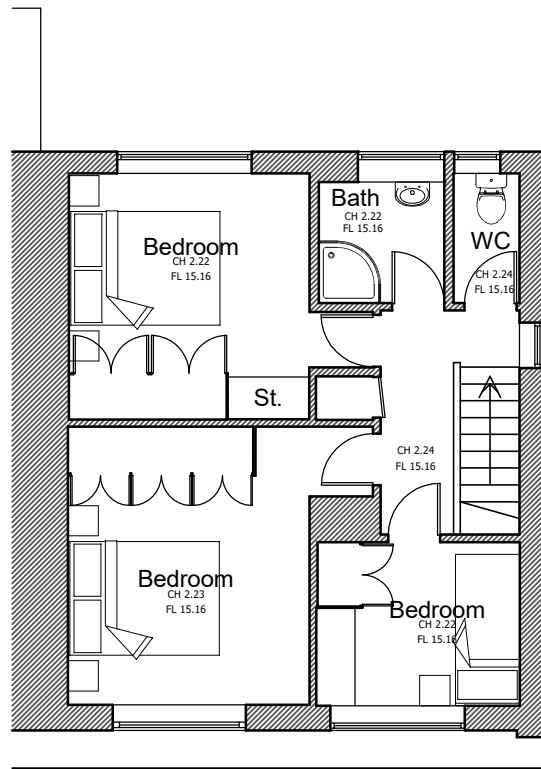


FIRST FLOOR PLAN

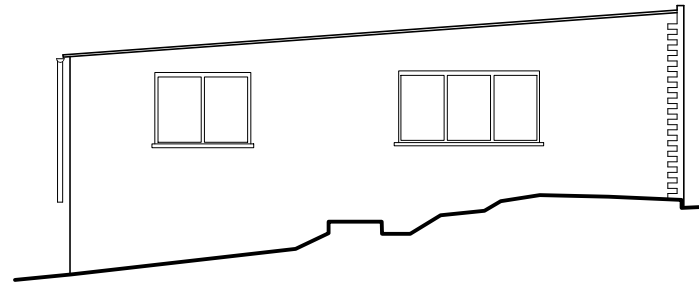


GARAGE SIDE ELEVATION



GARAGE SIDE ELEVATION

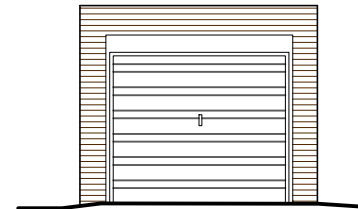

GARAGE FRONT ELEVATION

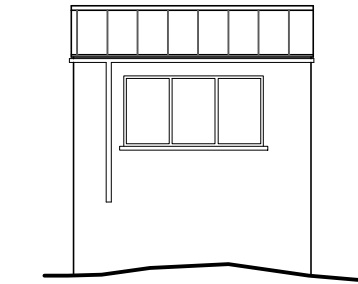

GARAGE REAR ELEVATION


- KEY TO HATCHING / LINE TYPES:
- EXISTING BUILDING
 - PROPOSED BUILDING
 - Ex.IC EXISTING INSPECTION CHAMBER
 - Ex.MH EXISTING MANHOLE
 - NFIC PROPOSED FOUL INSPECTION CHAMBER
 - NSIC PROPOSED STORM INSPECTION CHAMBER
 - NFMH PROPOSED FOUL MANHOLE
 - EXISTING DRAINAGE
 - PROPOSED FOUL DRAIN
 - PROPOSED STORM DRAIN

Please note:
Drawings can be scaled for planning purposes only.
All dimensions to be checked on site. Drainage and services are to be checked and located prior to commencement of work


All work to be carried out in accordance with the building Regs. 2000 or any subsequent amendments and to the satisfaction of the local building control inspector

Proprietary components must be installed in strict accordance with the manufacturers instructions and details. Contractors are responsible for verifying component suitability for intended purpose.

Proposals are subject to structural engineers designs and approval.

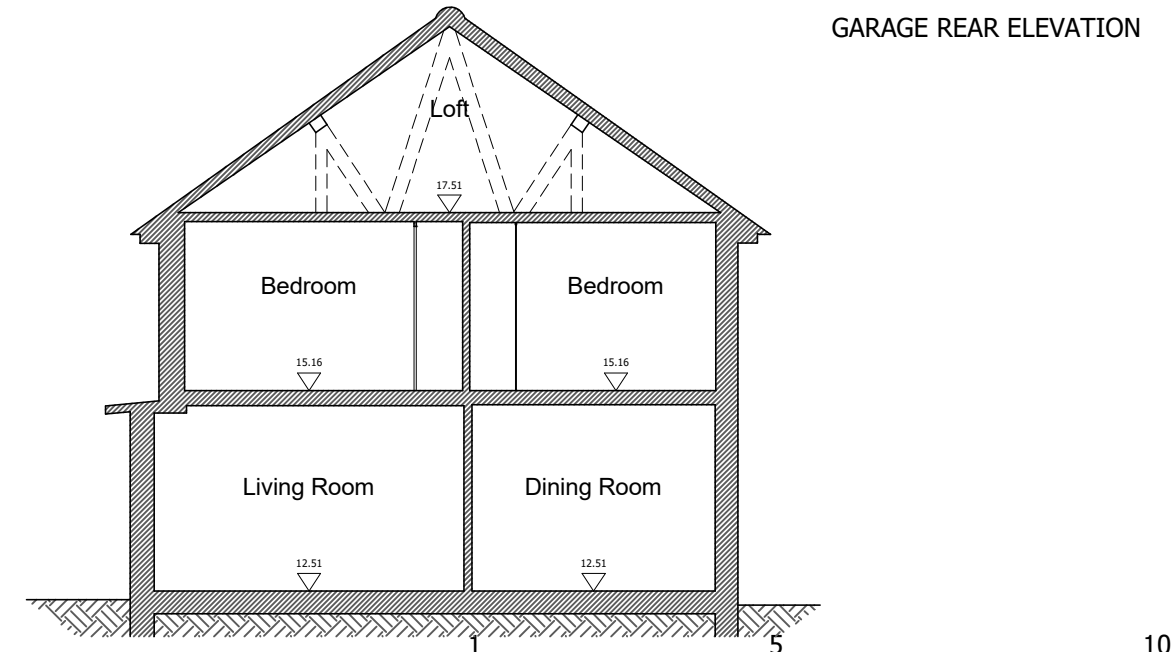

SECTION

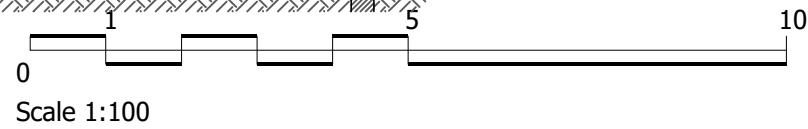

client Mr & Mrs Lucas	Job No. 2022_12
project Alterations at 147 Lower Higham Road Gravesend, Kent, DA12 2NW	
drawing title Existing Plans & Elevations PLANNING DRAWINGS	Revision -
scale 1:100 @ A3	dwg No. 2212-PL01
	date April 2022
MRW Design Ltd The Ridge Golf Club, Chartway Street Maidstone, Kent. ME17 3JB 07763463754 matthew@mrw-design.co.uk	

