




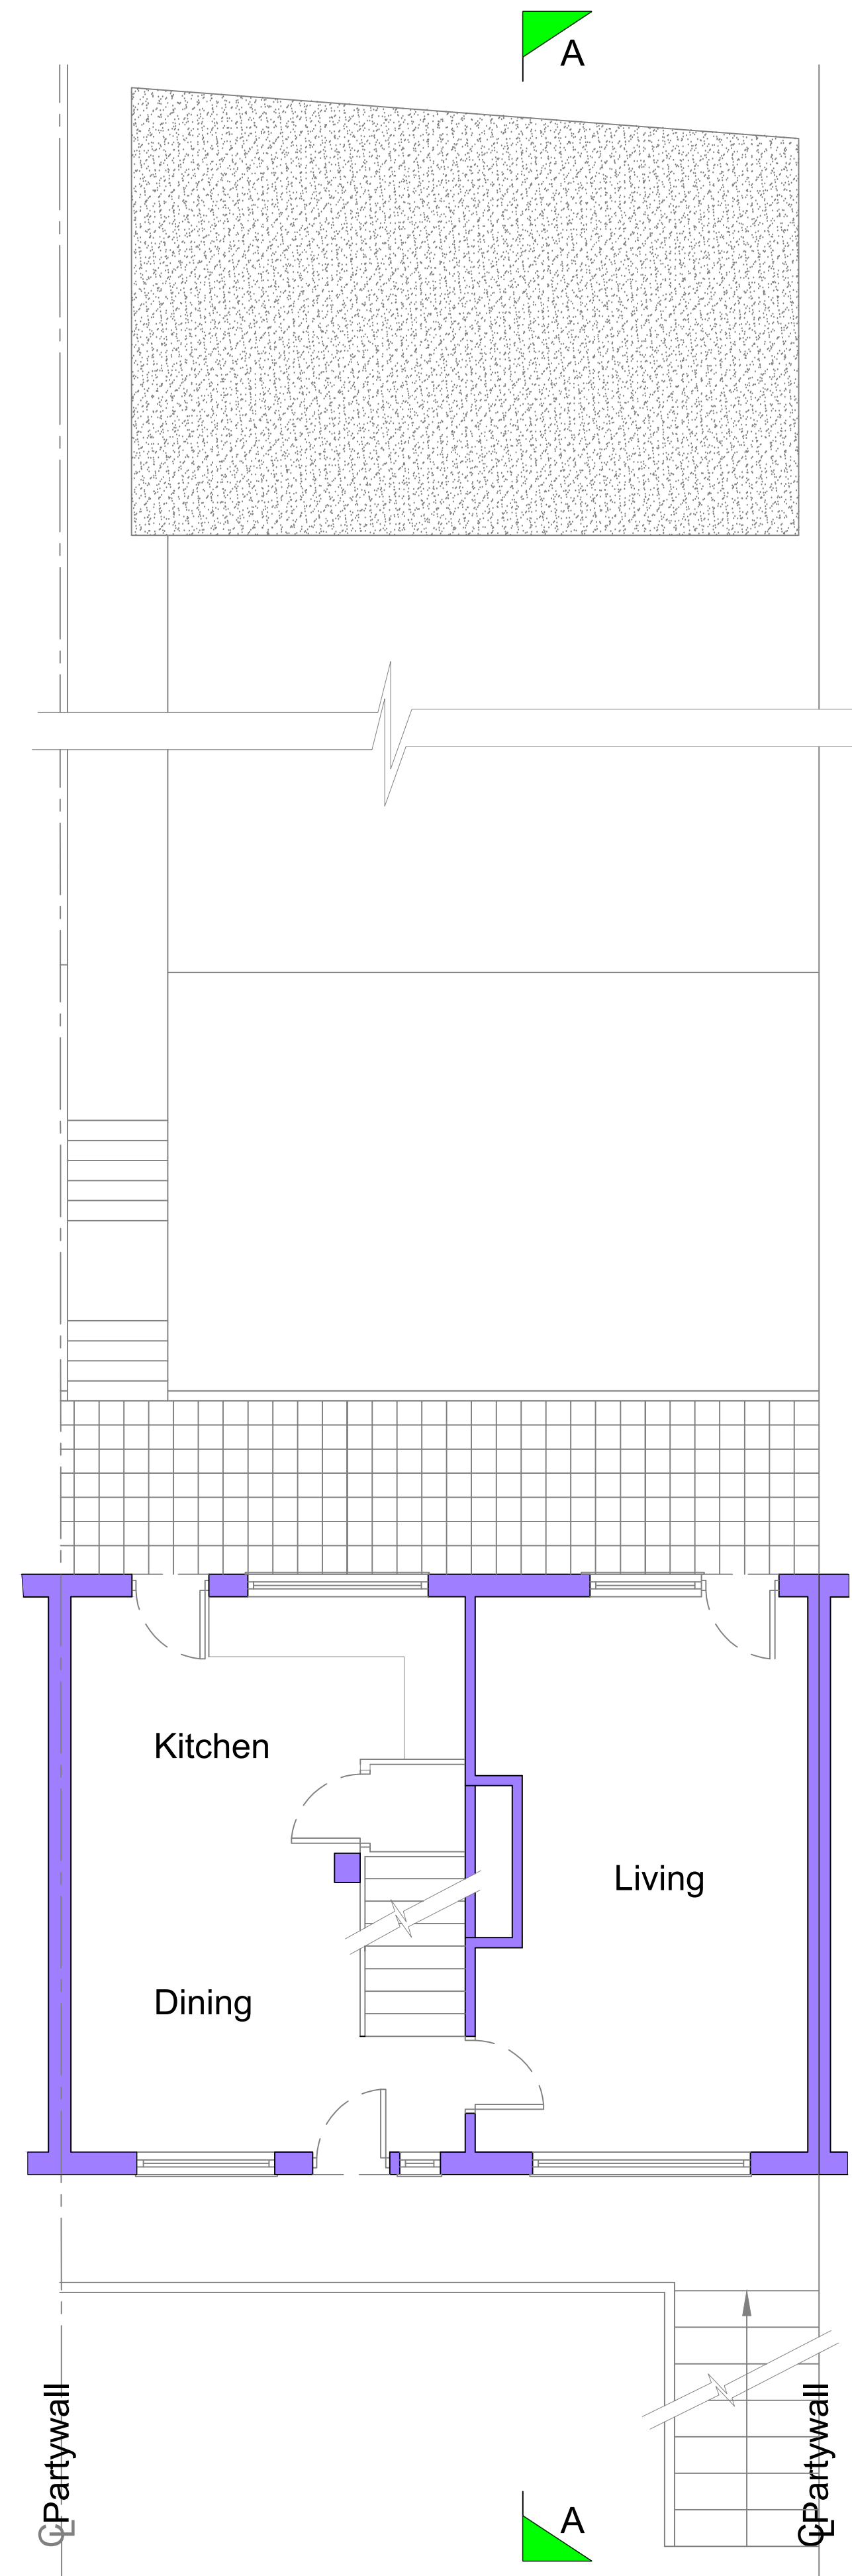

Existing Ground Floor Plan

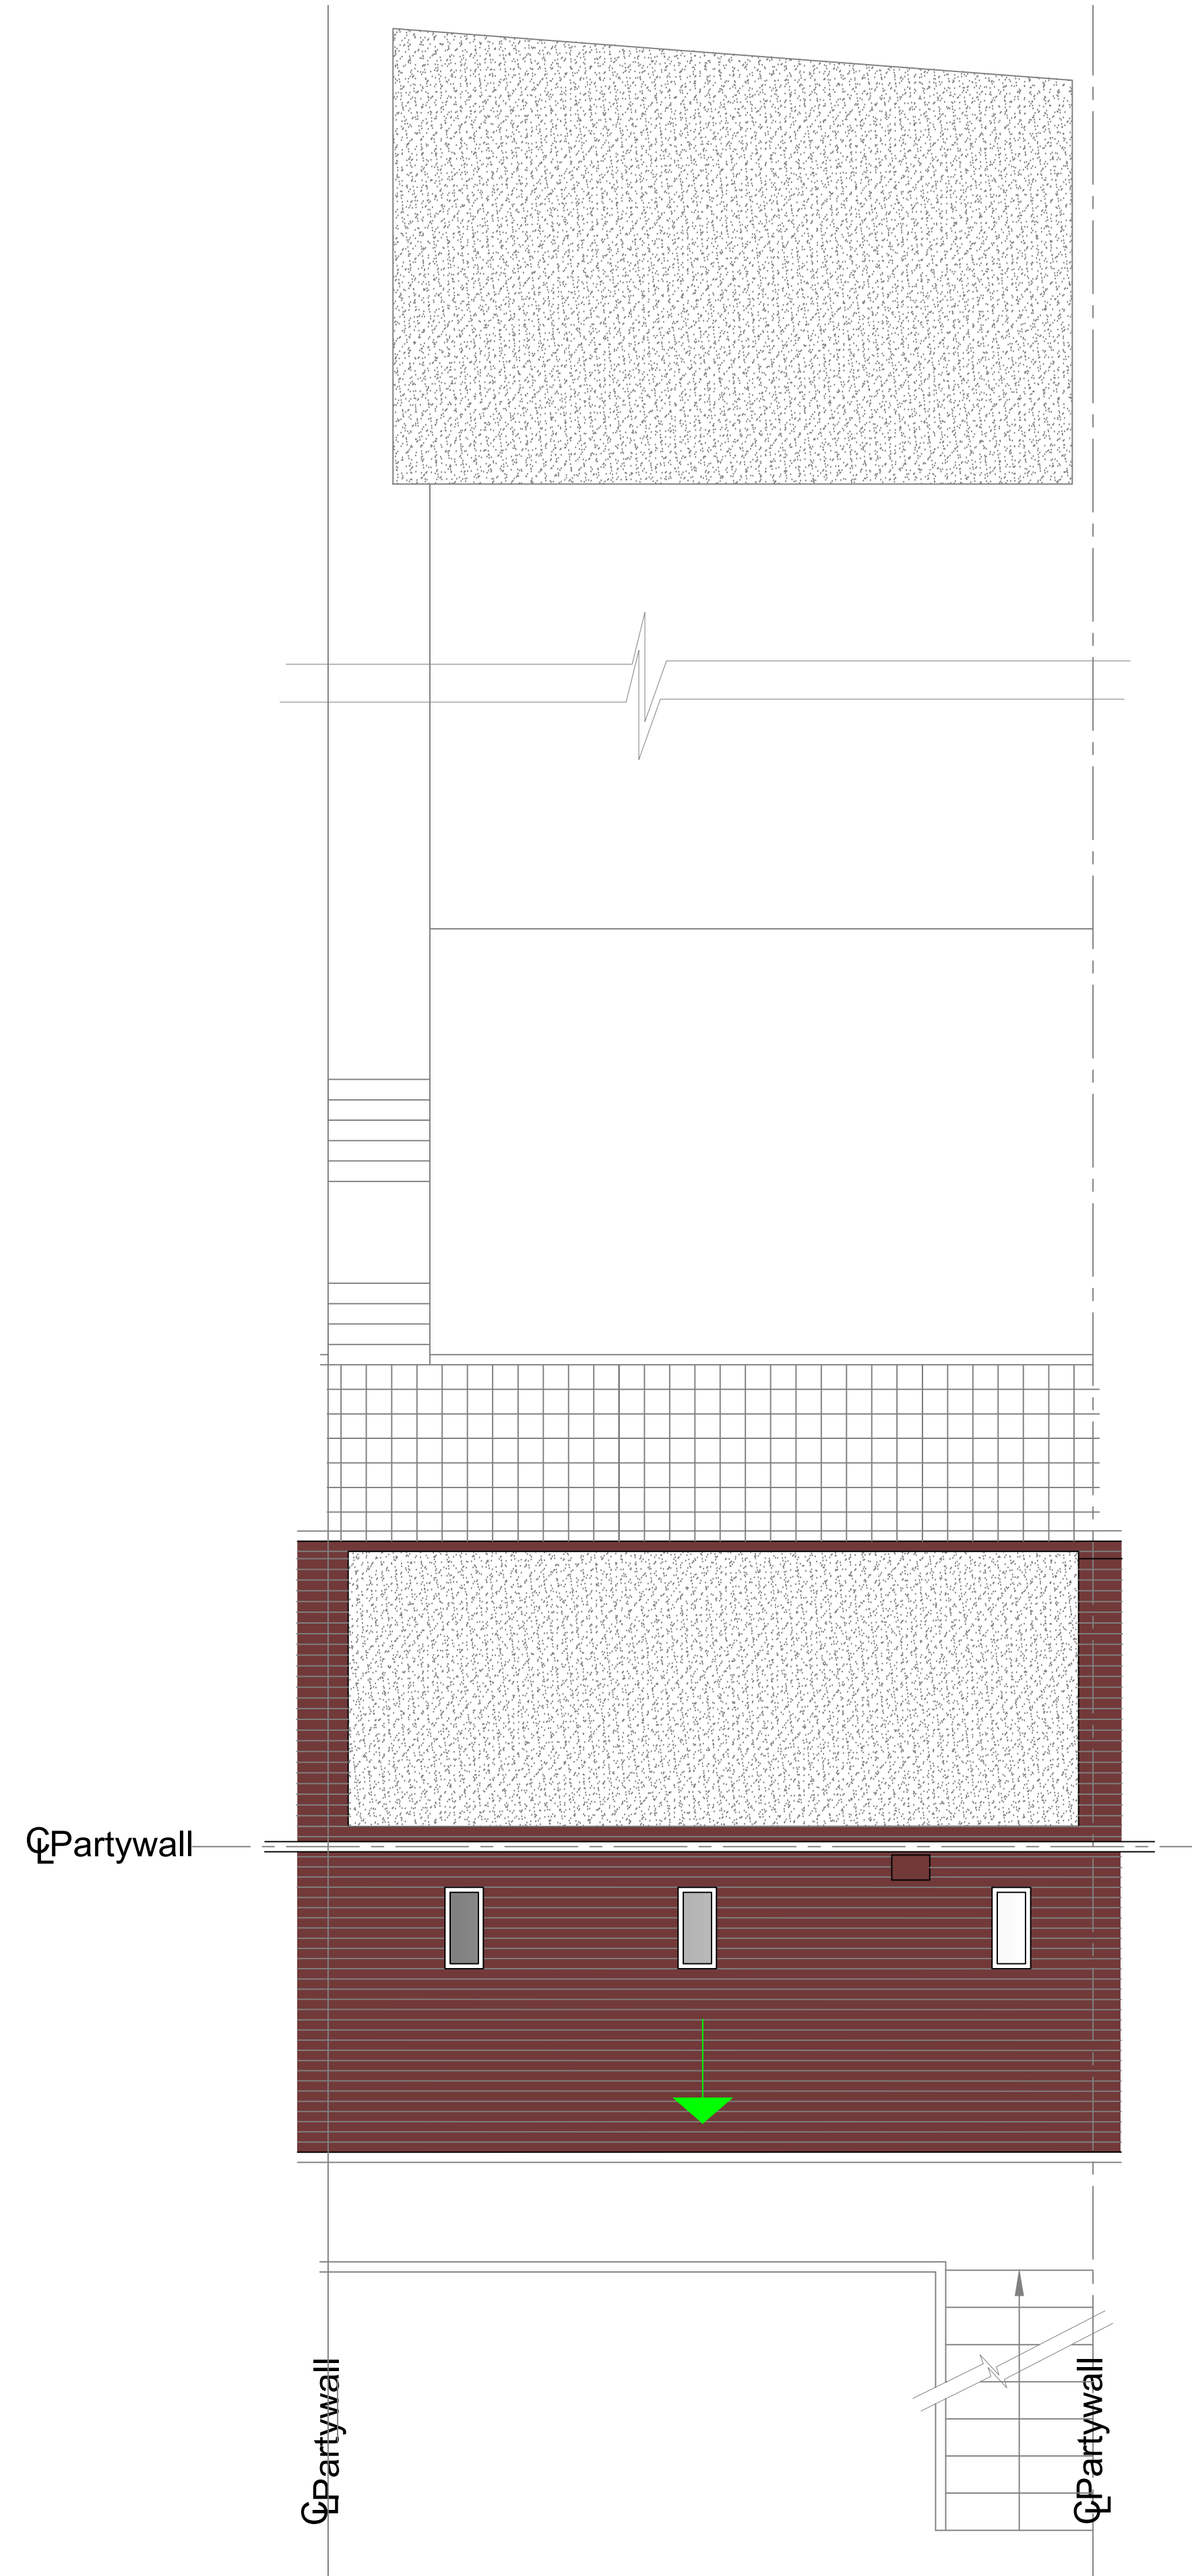

Existing Roof Plan

 

HouseHolder
Application

P1	ISSUED TO COUNCIL		
Rev		Date	
 IMPERIAL STRUCTURAL PLANNING LTD 9A THE PINNACLE - 160 HIGH ROAD - RM6 6PN 07940121222			
Job Title 50 Stanley Crescent Gravesend DA12 5SY			
Drawing Title Existing Plans			
Scale 1:50 @ A1	Date MAY 25		
Job No. 515-1000-785	Dwg No. S03	Rev P1	