




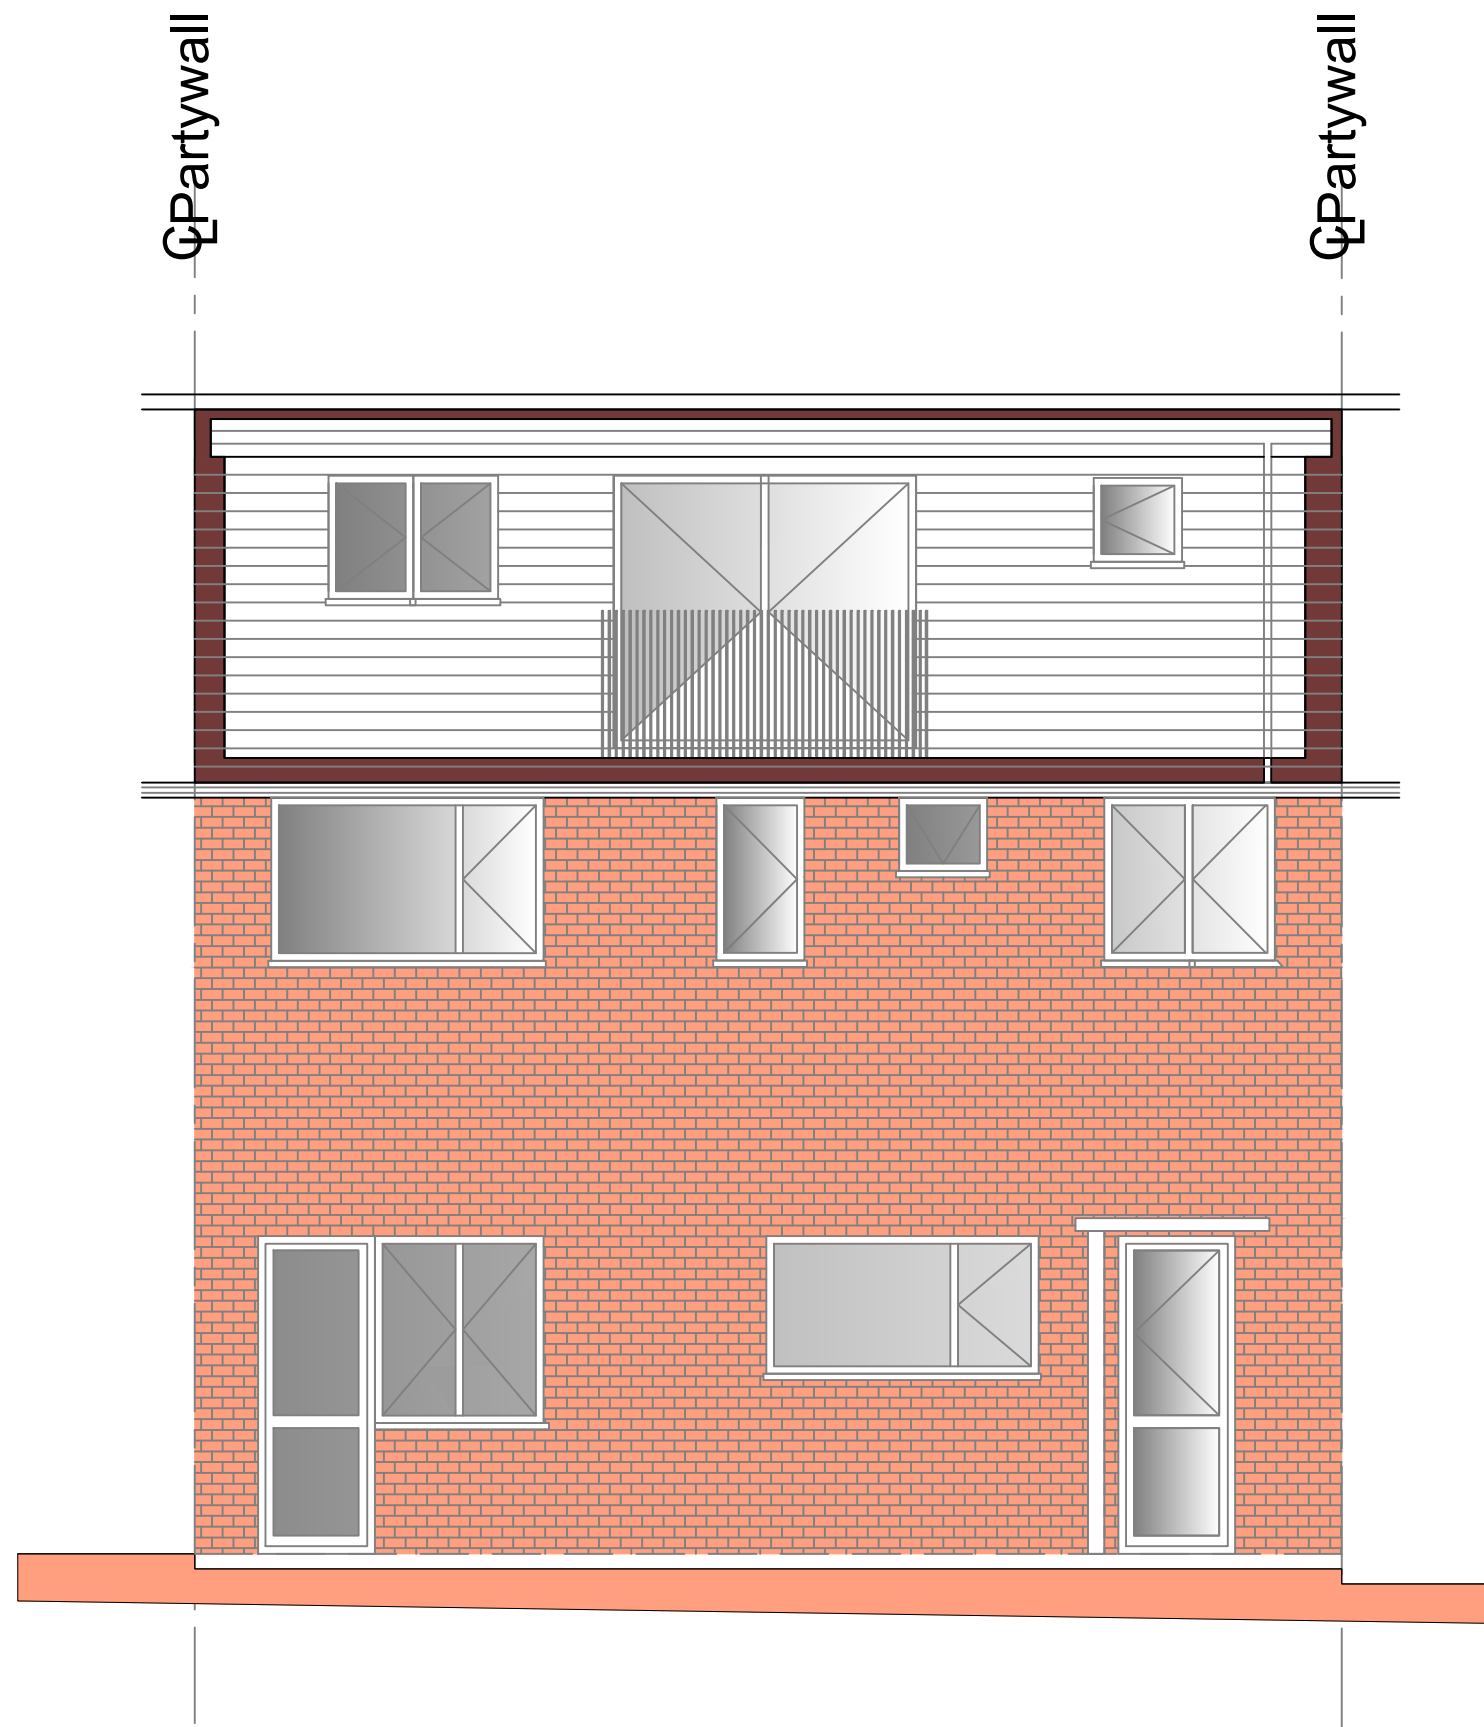

Existing Rear Elevation

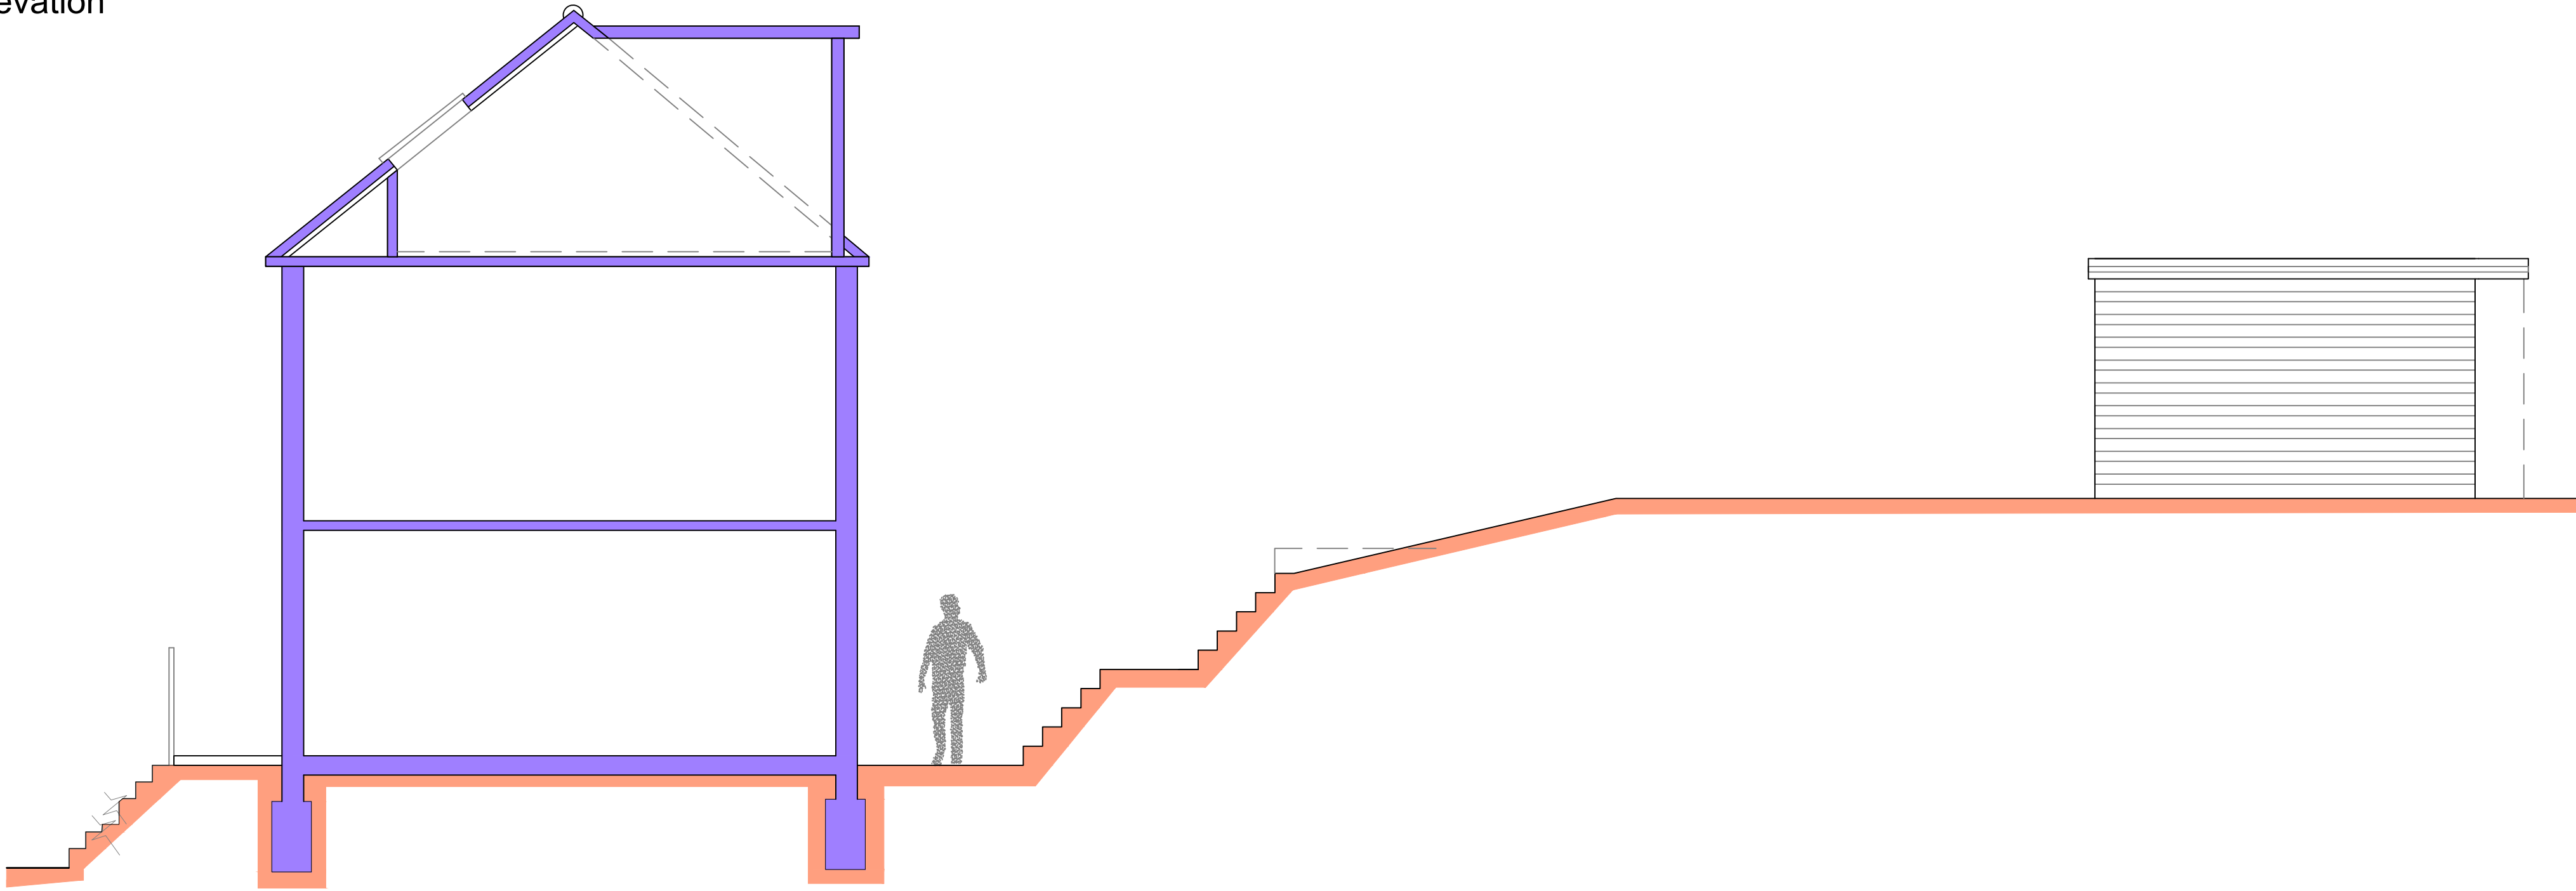

Existing Section A-A

 

HouseHolder
Application

P1	ISSUED TO COUNCIL				
Rev		Date			
IMPERIAL STRUCTURAL PLANNING LTD 9A THE PINNACLE - 160 HIGH ROAD - RMG GPN 07940121222					
Job Title 50 Stanley Crescent Gravesend DA12 5SY					
Drawing Title Existing Plans					
Scale 1:50 @ A1	Date MAY 25				
Job No. 515-1000-785	Dwg No. S04	Rev P1			