



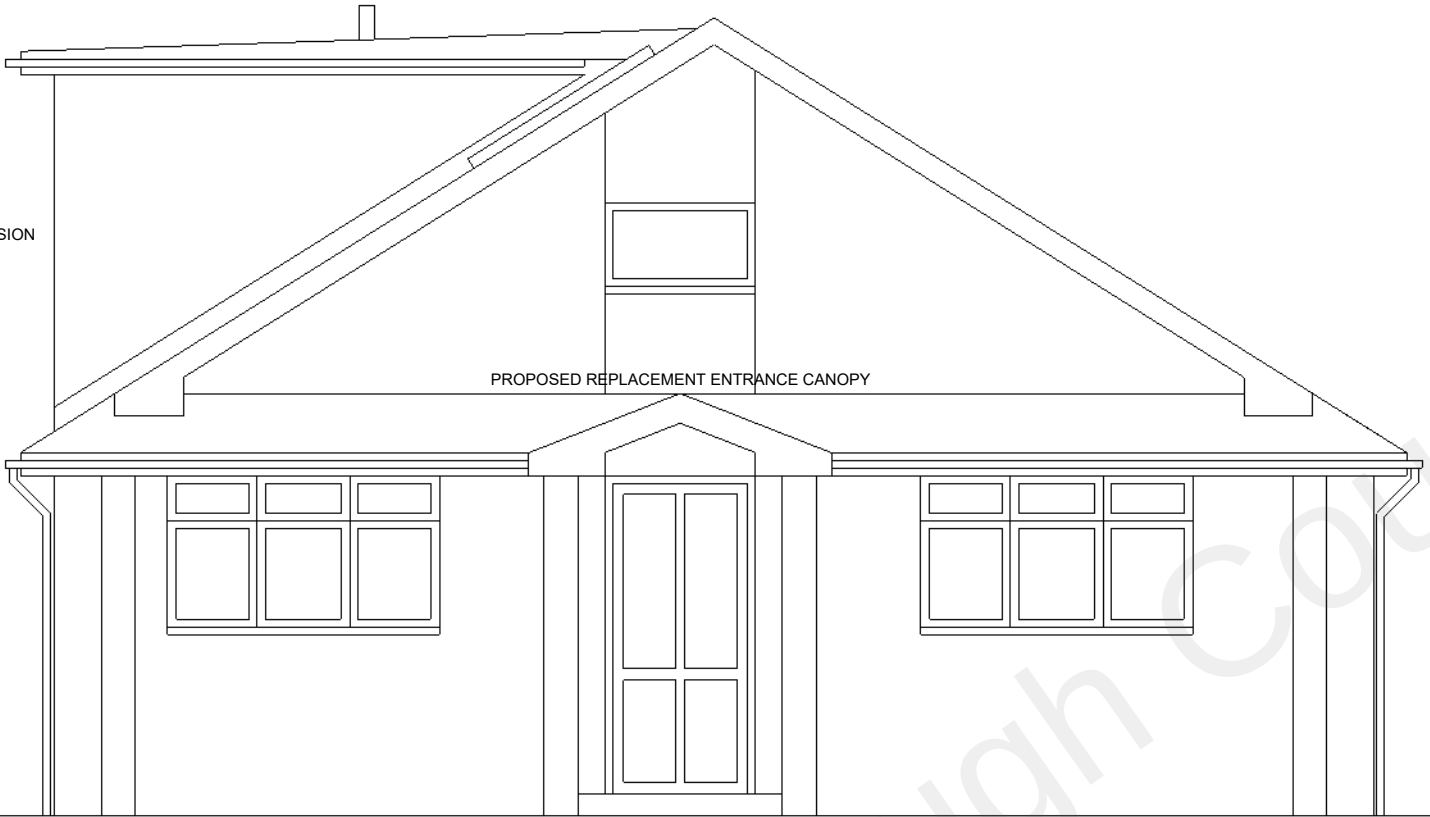

EAST ELEVATION

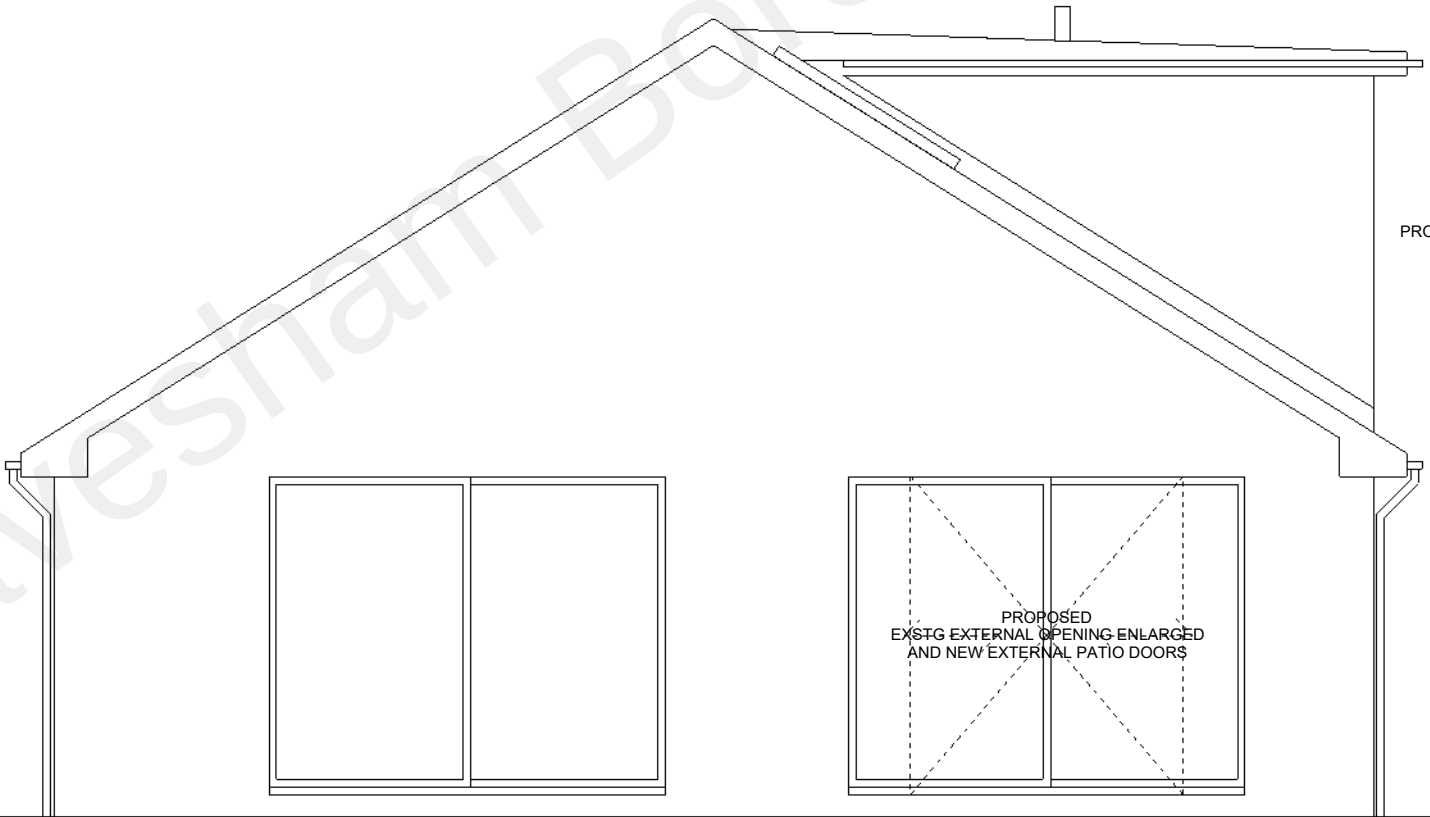

WEST ELEVATION

EXTERNAL MATERIALS

- Dormer roof
Grey GRP flat roof with barge, eaves and soffit boarding to match existing
- Dormer walls
Vertical hung tiles to match existing roof tiles
- Entrance canopy
Pitched roof tiles with barge, eaves and soffit boarding, and brick piers, all to match existing
- Windows and doors
Clear double glazed white UPVC framed to match existing
- Rainwater Goods
White UPVC to match existing

Steve Baker Architect
78 Pound Road East Peckham Tonbridge Kent TN12 5BJ
18 Hatton Place London EC1M 8RU
T: +44 (0)1622 870275
E: contact@stevebakerarchitect.com
W: www.stevebakerarchitect.com


S R Date Description

Note - Do not scale from this drawing. All dimensions must be checked on site by the contractor and any discrepancies reported immediately.



MR and MRS P. CRUSE

© COPYRIGHT 2022 STEVE BAKER ARCHITECT
Ordnance Survey. © Crown Copyright 2022. All rights reserved.
Supplied by ReQuestAPlan Licence number 0100042766.

 

Client:
MR and MRS P. CRUSE
Project Title:
GENESTA GLADE, GRAVESEND
Status: PLANNING Stage: P Scale: 1:25/50 Sheet: A1/A3

Drawing Title:
PROPOSED EAST AND WEST ELEVATIONS
Project No: A22260 Disc: A Building: - Package: - Drawing No: 1131 Revision: -