




Site Plan
1:500

Although PDF files provide accurate printouts of what is on screen, small discrepancies can occur which may affect the sizes of scale drawings; check the size against the scale below and contact D+GP if you require a paper original

 

Figured dimensions are to be taken in preference to scaled dimensions, no work is to be put in hand until site dimensions have been checked and any discrepancies reported to the Architects.
The copyright of this drawing and design remains with The Duncan+Graham Partnership.

Revisions

Job title

New Vehicle Crossing
at
5 Dover Road East
Gravesend

for

Icarus Investment

Drawing title

SITE PLAN

site and block plan

1

the duncan+graham
partnership



8 Cecil Square Margate Kent CT9 1BD

tel 01843 223488

email margate@duncan-graham.co.uk
web www.duncan-graham.co.uk

Scale
1 : 50 & 500

Date
June 2022


Drawn
pg

Job no
22.020


Dwg no
01

Rev

Original drawing size: A0 ☐ A1 ☐ A2 ☒ A3 ☐ A4 ☐ Other ☐

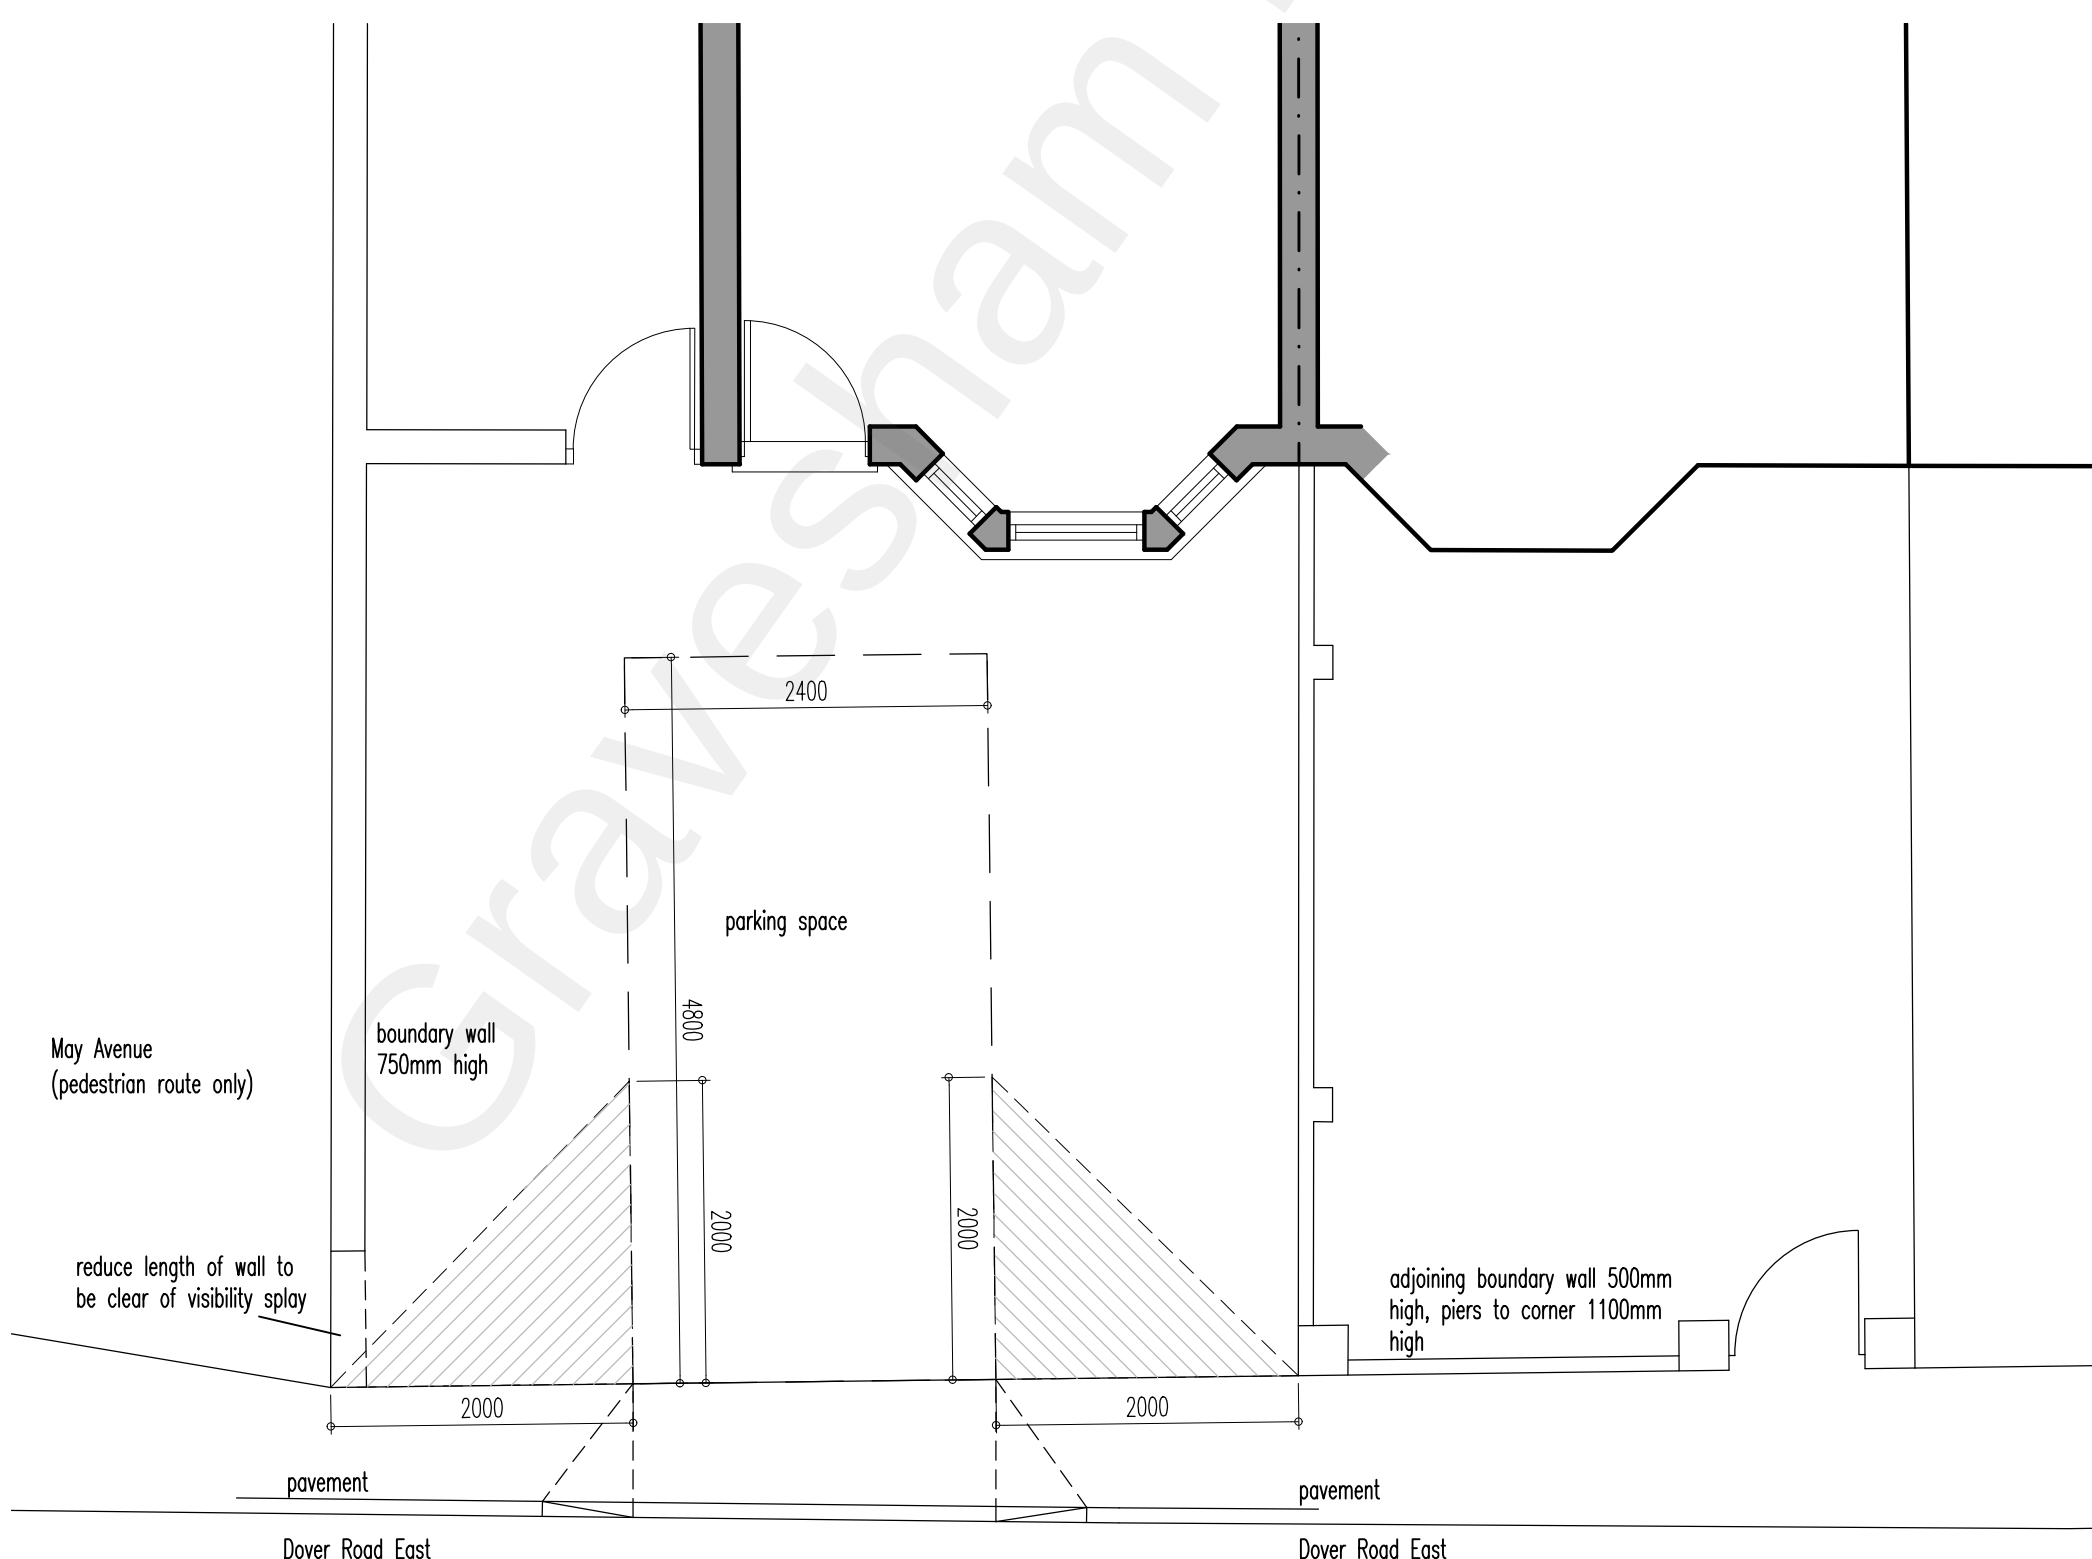

Block Plan
1:50

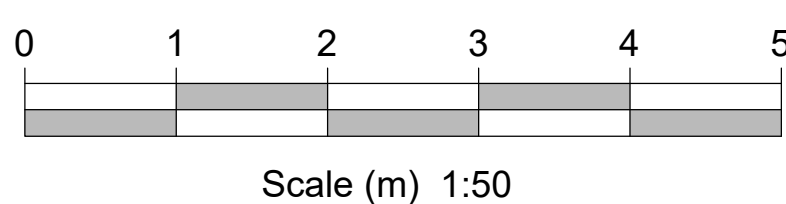

Scale (m) 1:50

