




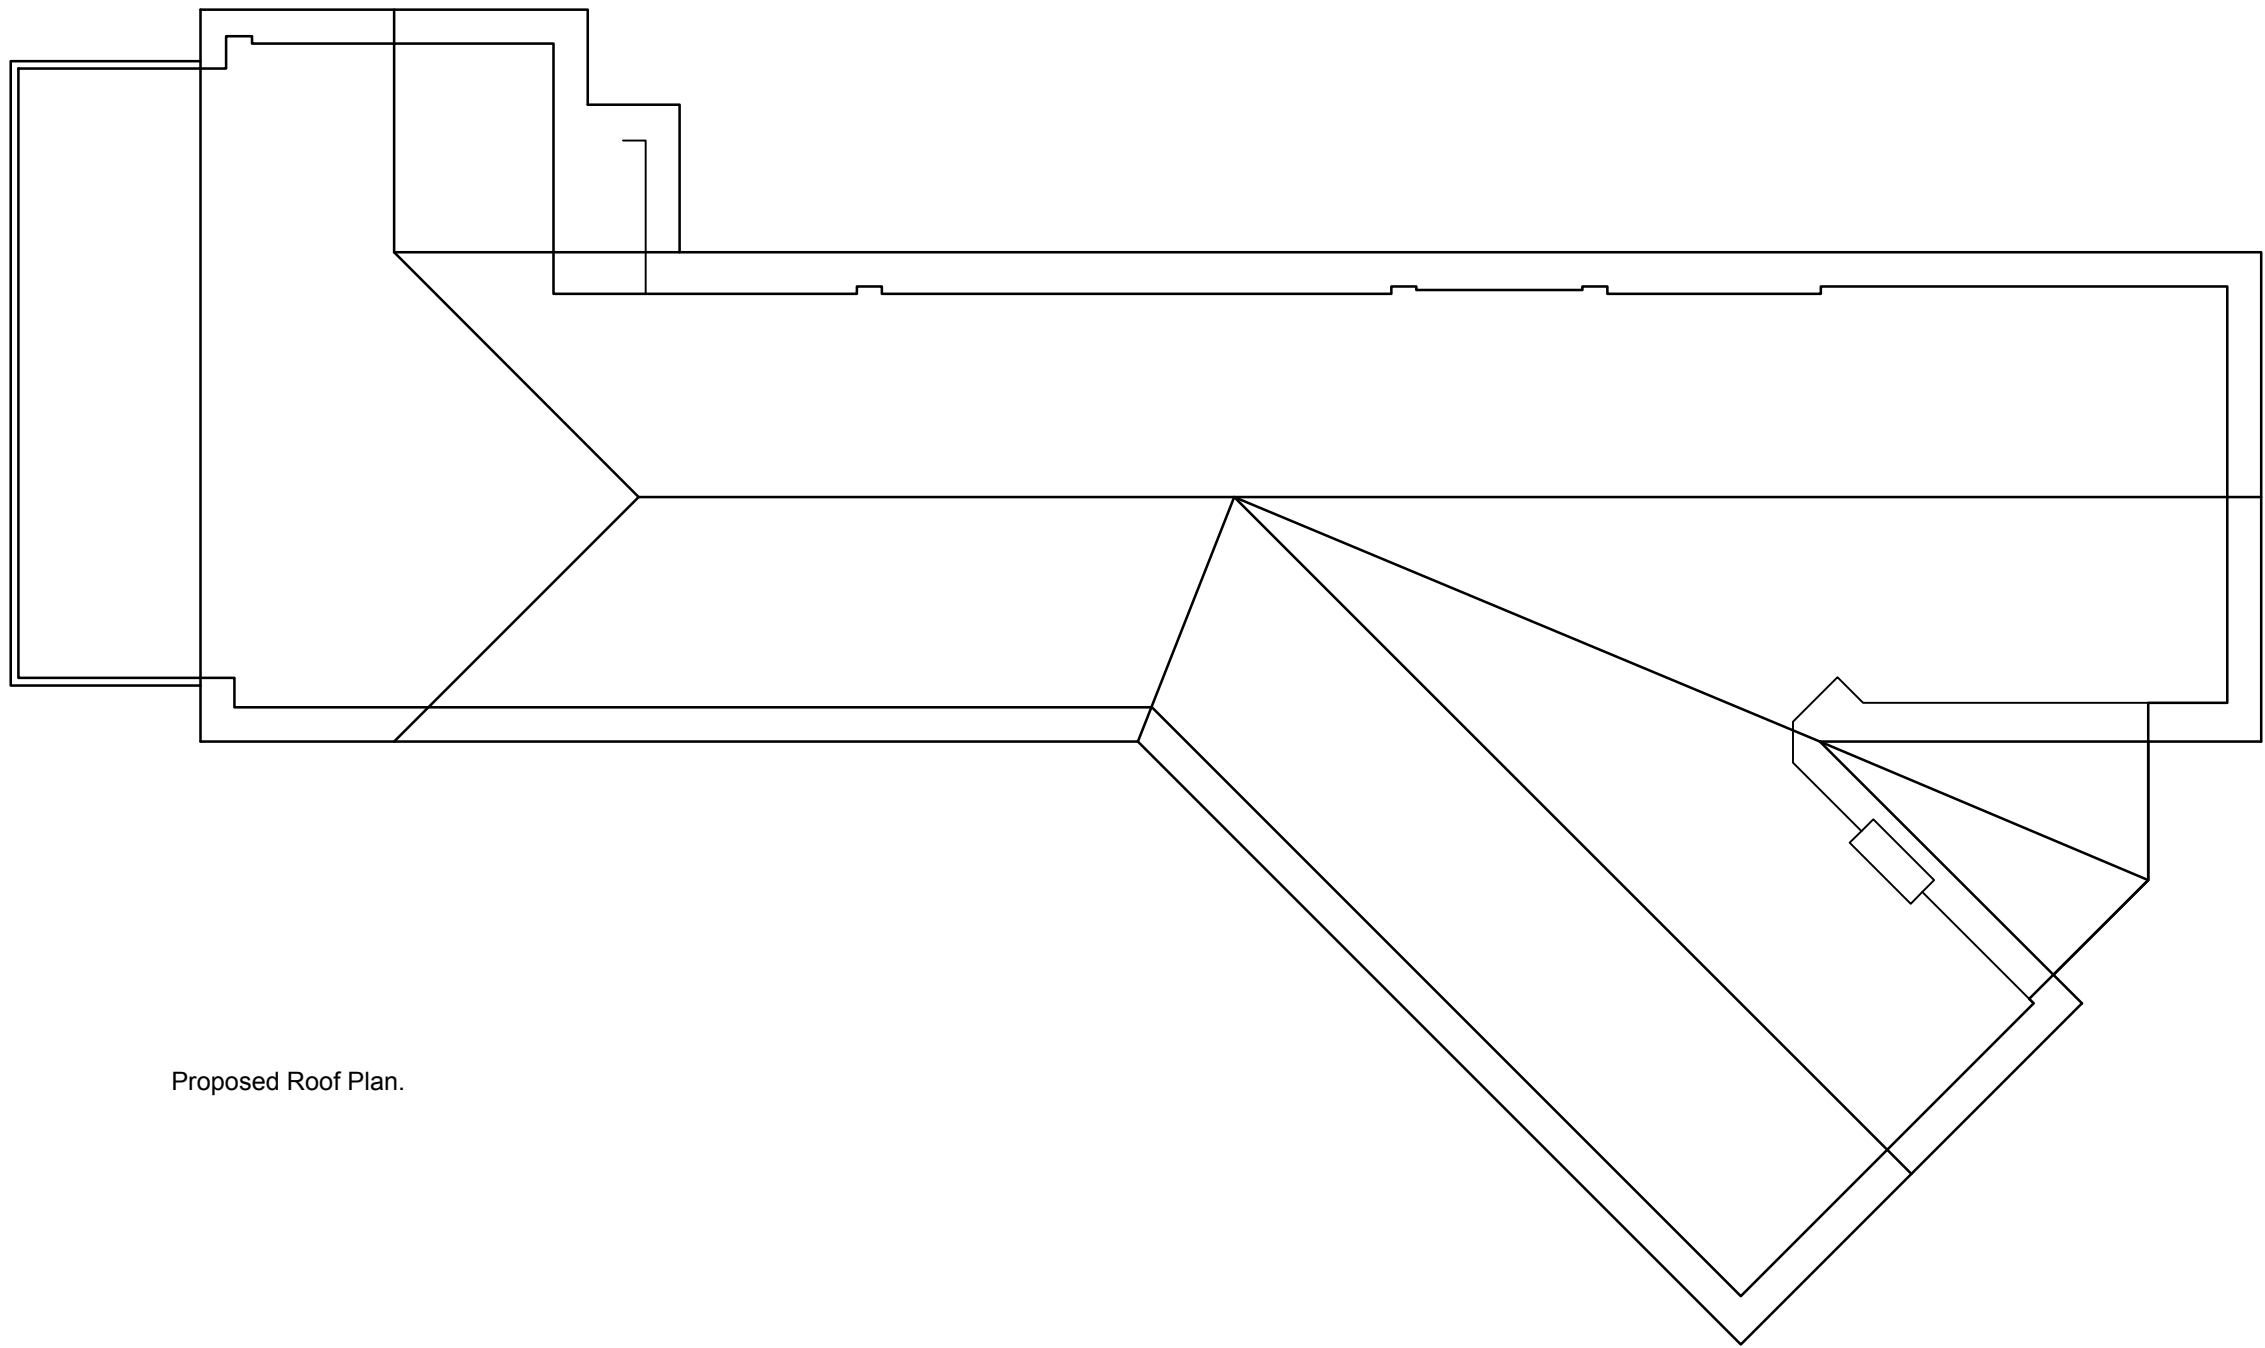


Proposed Roof Plan.

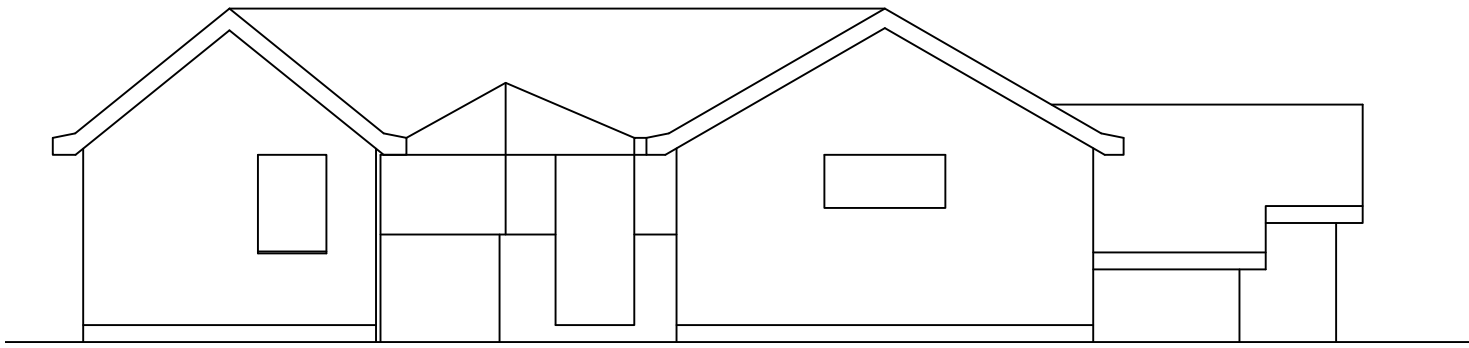


Existing Side Elevation

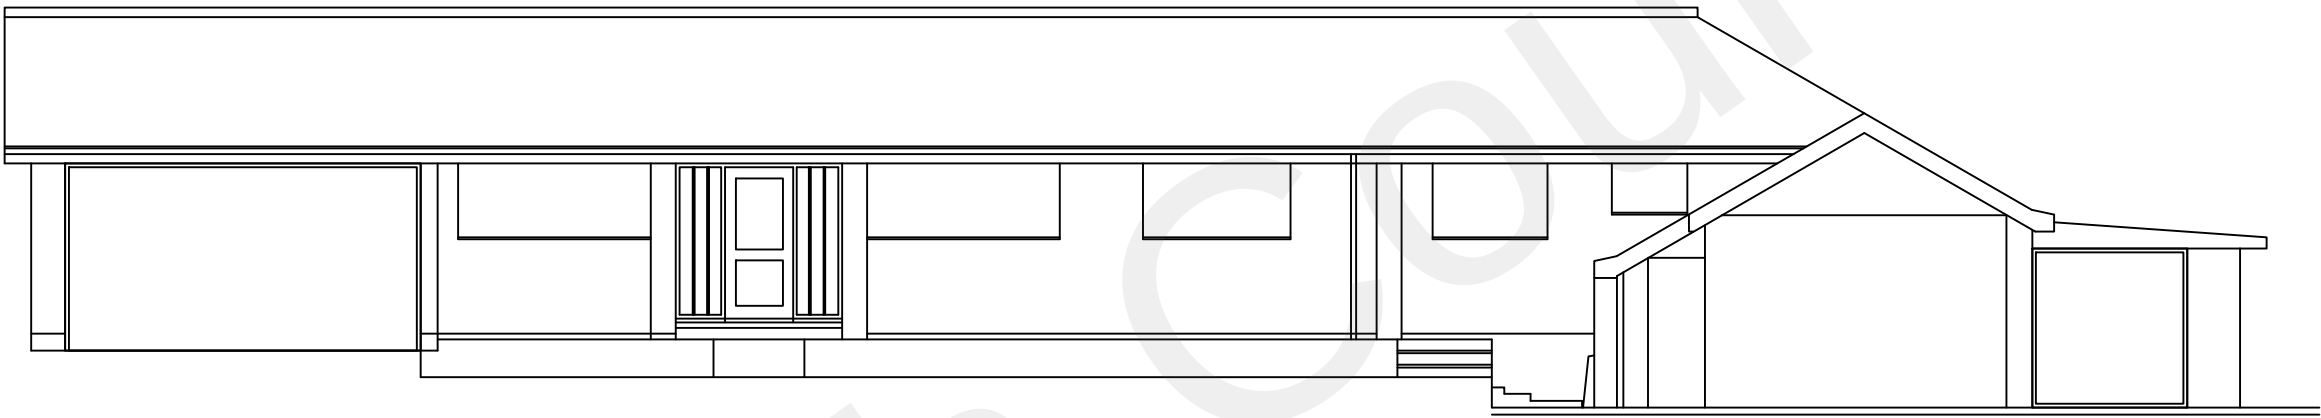


Existing Front Elevation

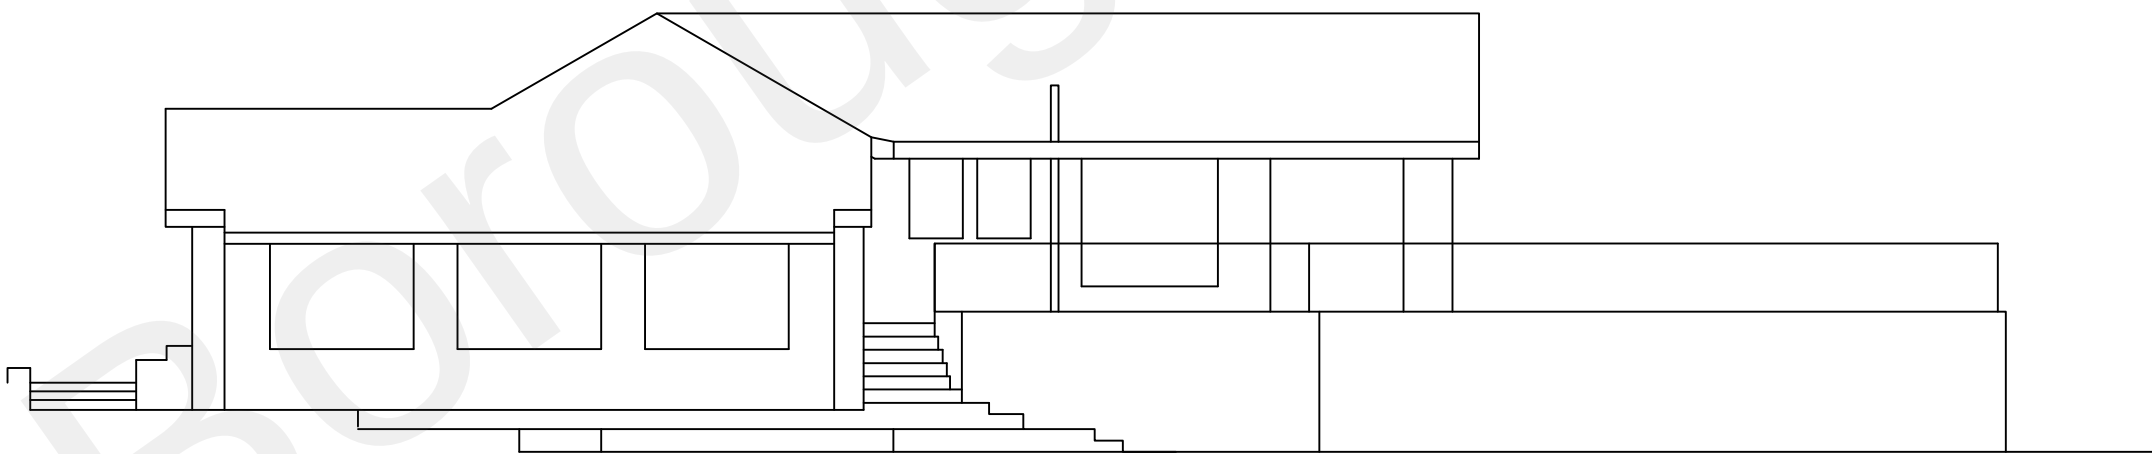


Existing Side Elevation

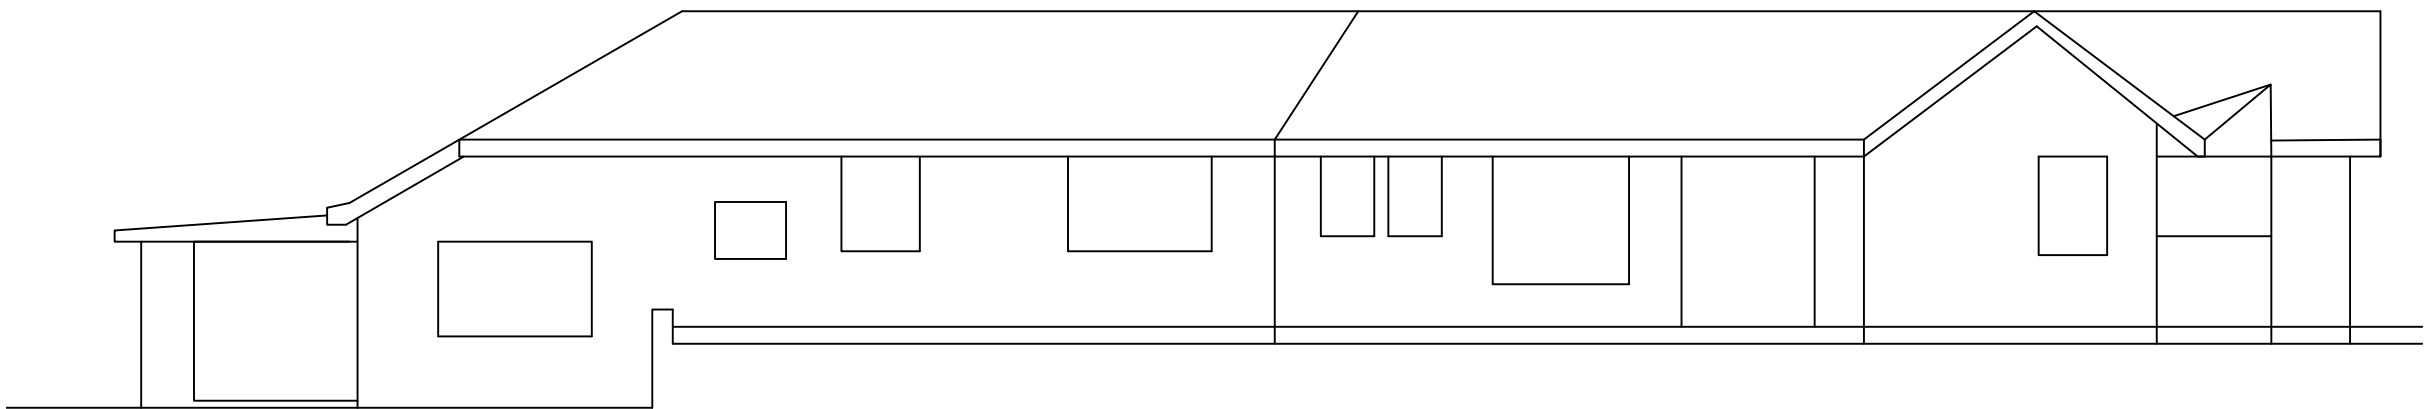

Existing Rear Elevation

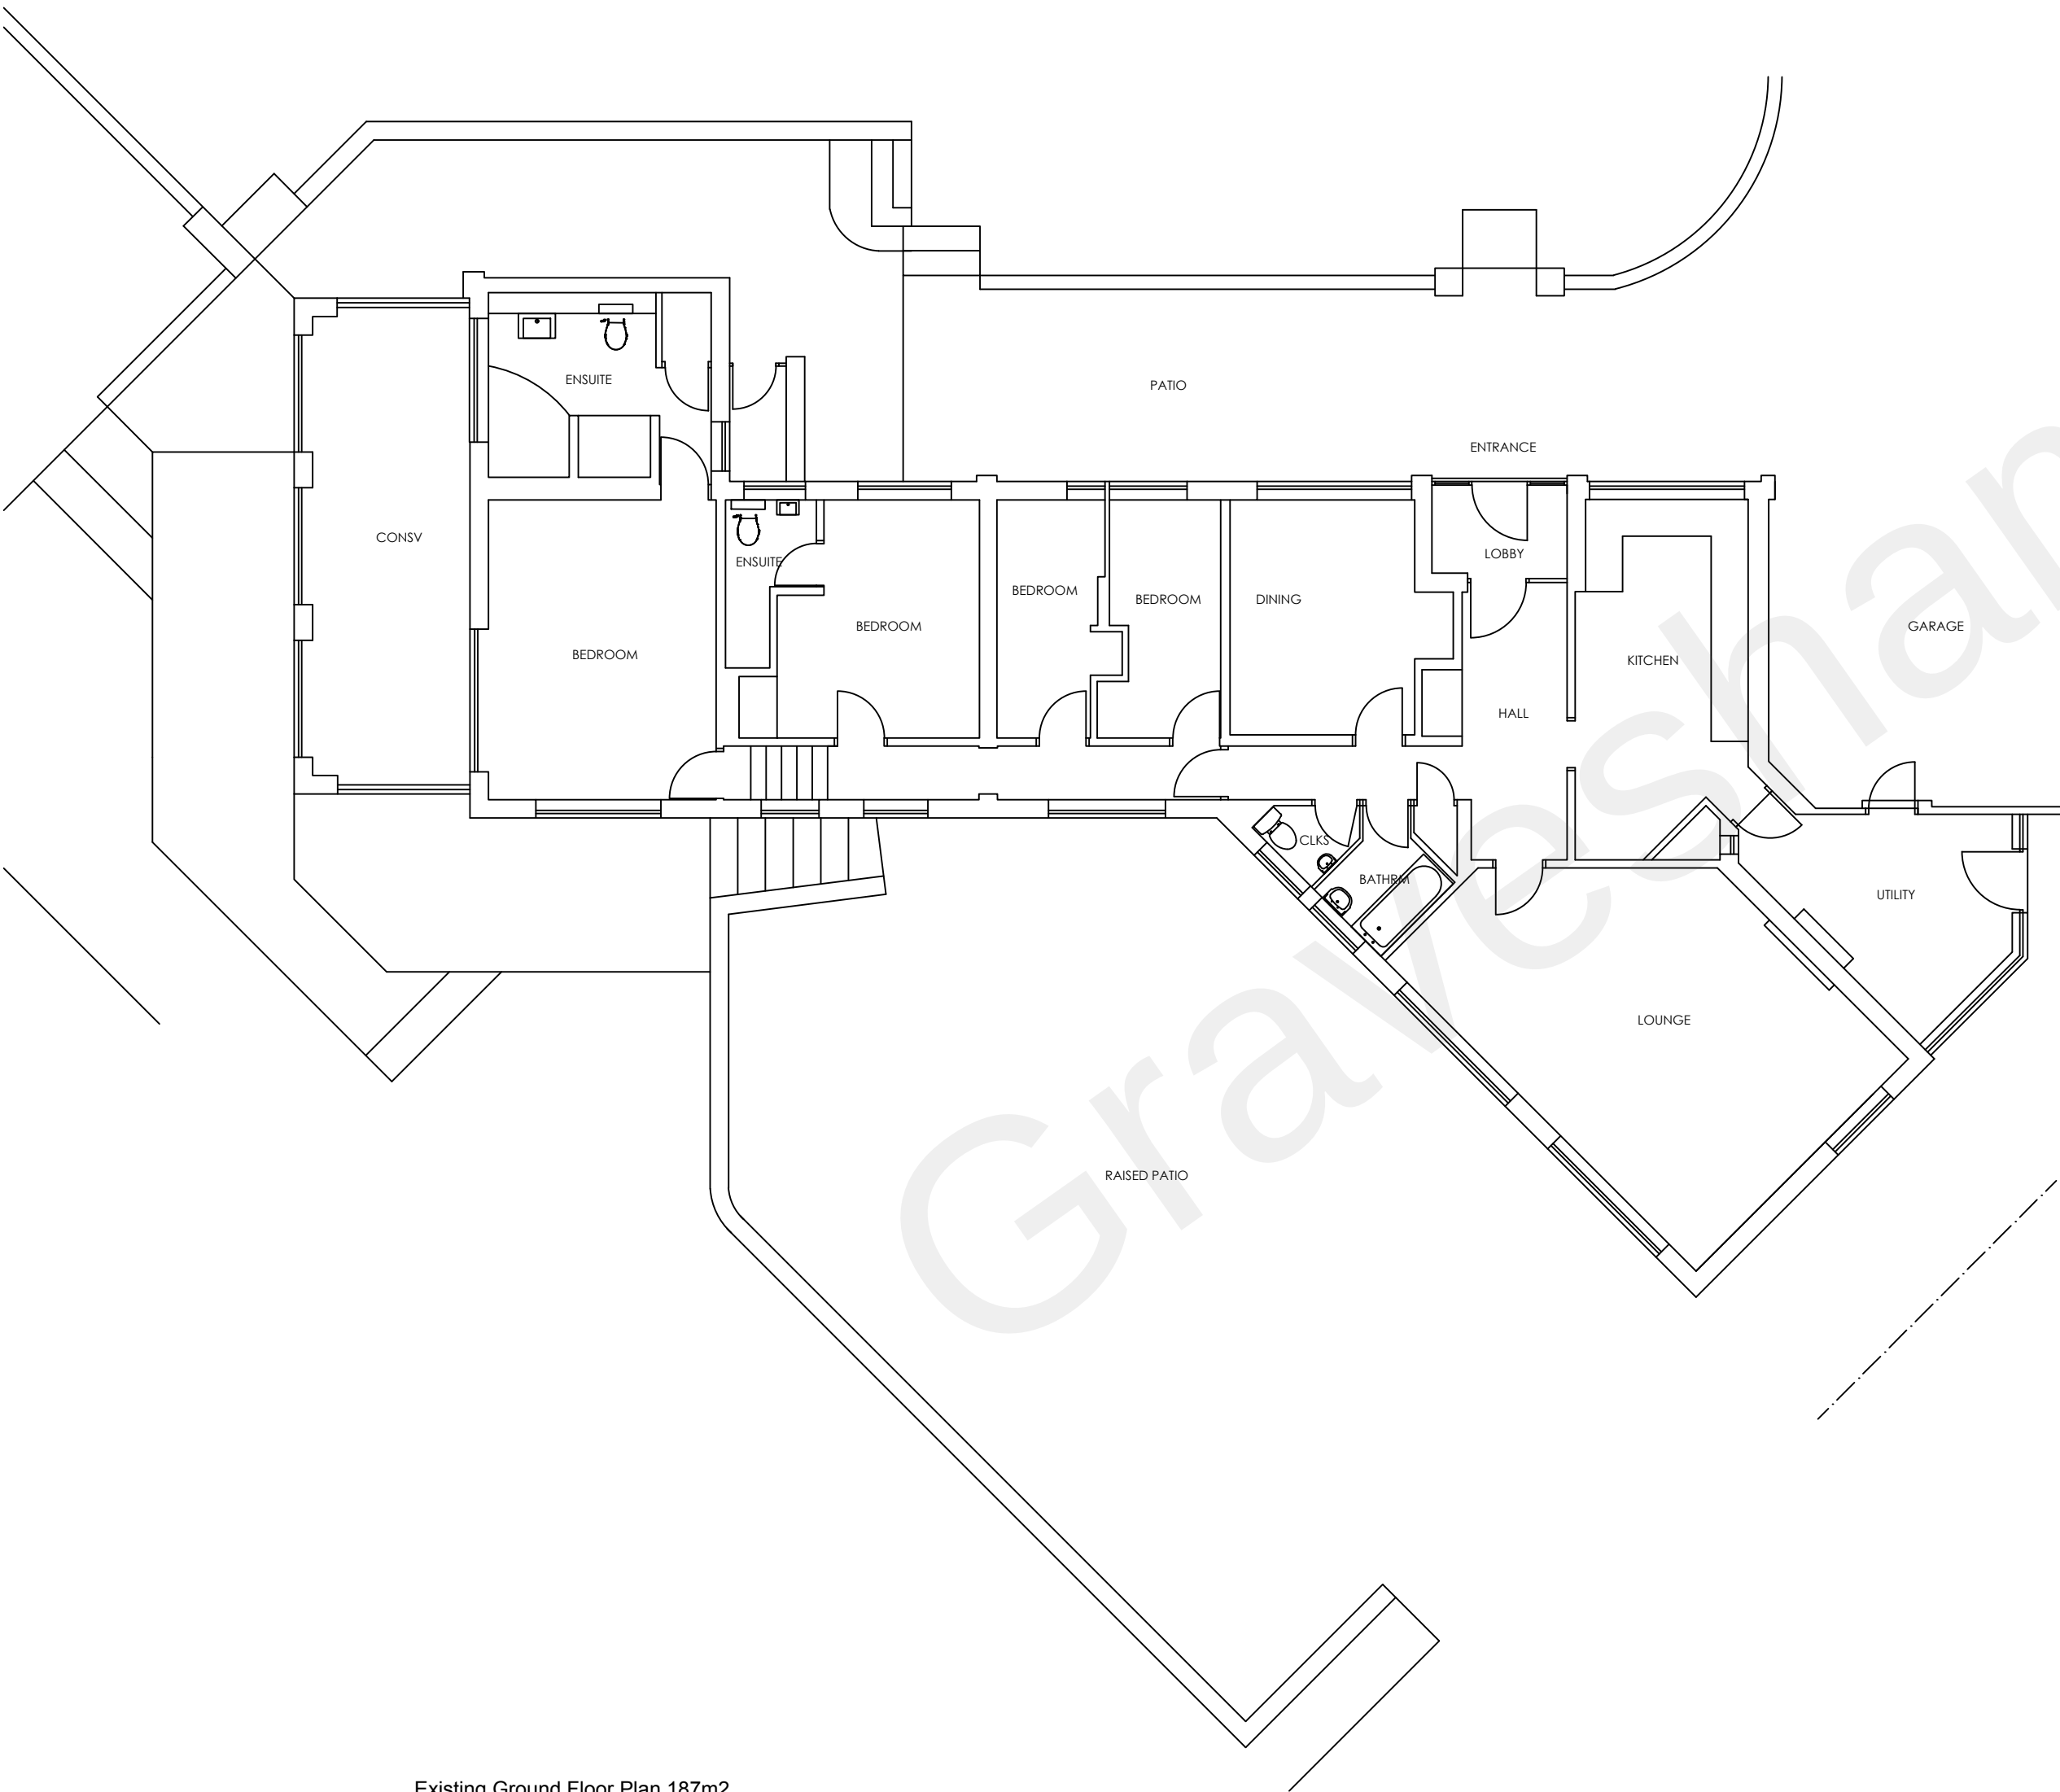

Existing Ground Floor Plan 187m2.

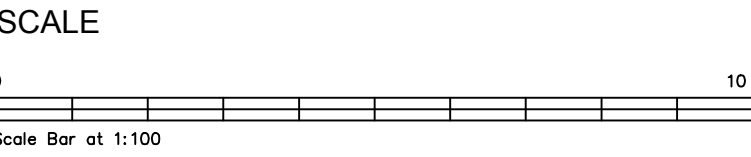

Revision	Date	Description

Status
PLANNING

Mark | Carter
ASSOCIATES

Architectural
Design

design studio
priestfield stadium gillingham kent ME7 4DD
tel 01634 304700 fax 01634 850986
e mail: markcarter.design@virgin.net

Client
MR AND MRS NETTLEINGHAM

Drawing Title
EXISTING PLANS AND ELEVATIONS

Project Title
EXTENSION AND ALTERATIONS AT THE OLIVE TREE

Scale	Date	Drawn
1:100	JULY 21	MC

Drawing No	Rev
3308 - 006	-